





EXISTING FRONT ELEVATION
1 : 100



EXISTING REAR ELEVATION
1 : 100

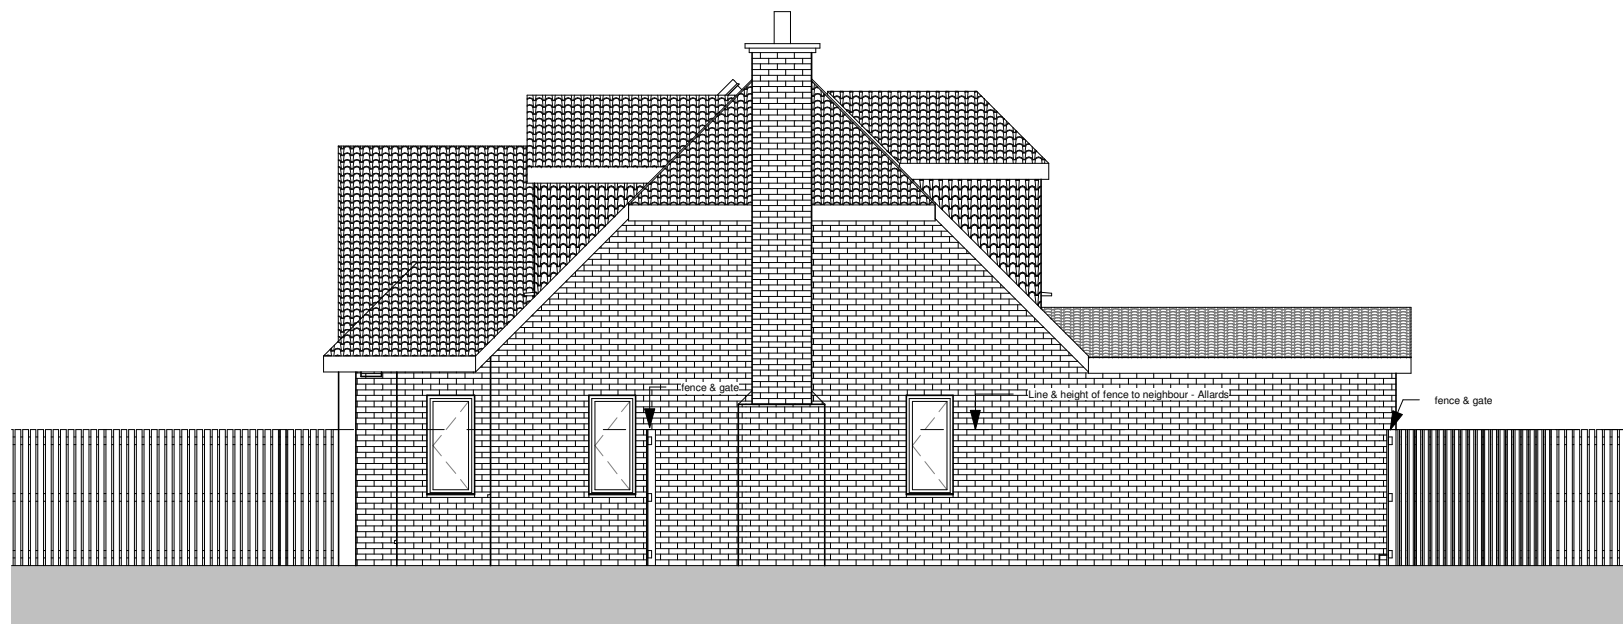

EXISTNG NORTH-WEST SIDE ELEVATION
1 : 100

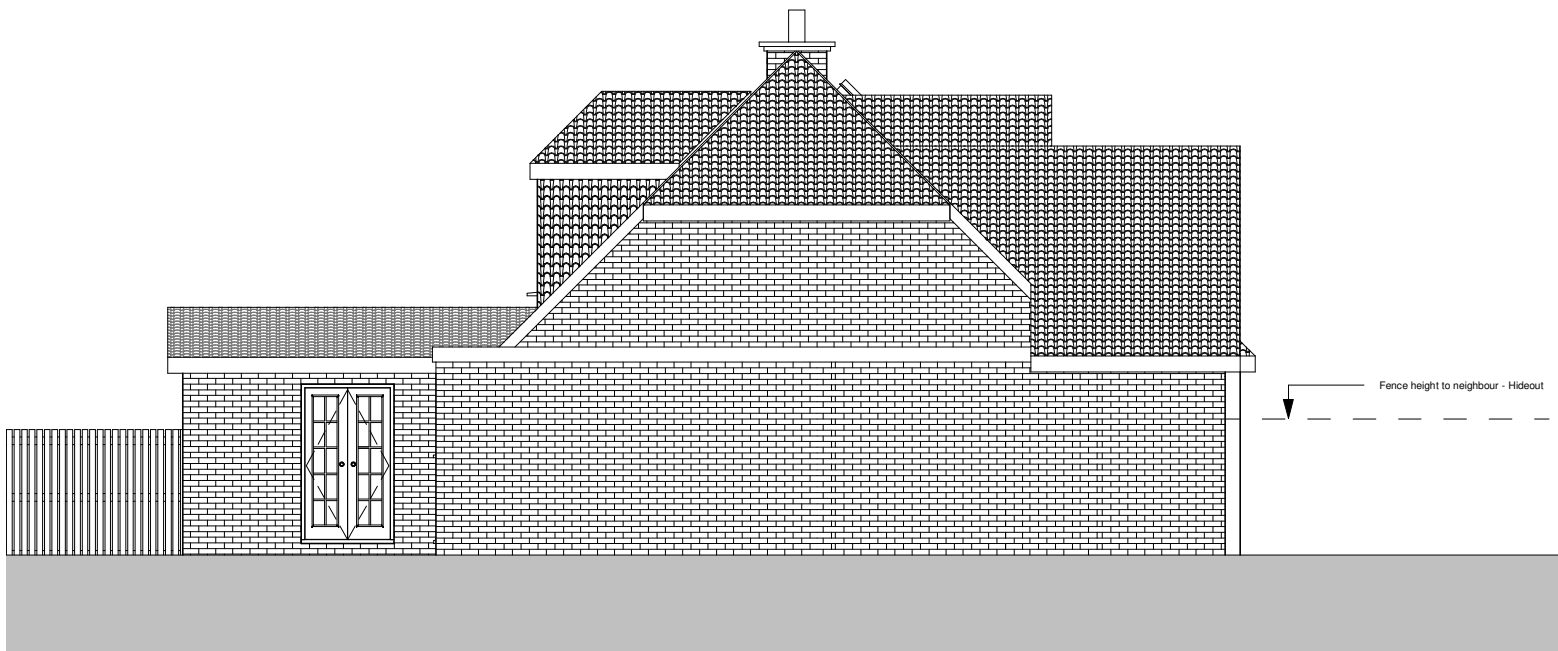

EXISTNG SOUTH-EAST SIDE ELEVATION
1 : 100

NOTES

Contractor to check all dimensions and levels on site prior to commencement of construction work on site.

Any discrepancies or variations are to be notified to the Designer before work commences.

Do not scale drawings for measurement.

This drawing and copyrights therein are the property of Designer and may not used or reproduced without his consent.

Foundations, floors, walls, roof and stairs construction to Structural Engineer's Design and Details

Rev	Description	Drawn By	Date
-----	-------------	----------	------

Drawing Title

EXISTING ELEVATIONS

Project

WESTWOOD
WHITE POST LANE
CULVERSTONE, KENT, DA13 0TW

Drawn By: MM

Checked:

Authorised:

Signature

Date

OCT 2023

Project No.

WES/276

Drawing Status

PLANNING

Scale (at A1)

1 : 100

Drawing No

WES/276/07

Revision

