

NOTES


Contractor to check all dimensions and levels on site prior to commencement of construction work on site.

Any discrepancies or variations are to be notified to the Designer before work commences.


Do not scale drawings for measurement.

This drawing and copyrights therein are the property of Designer and may not used or reproduced without his consent.


Foundations, floors, walls, roof and stairs construction to Structural Engineer's Design and Details

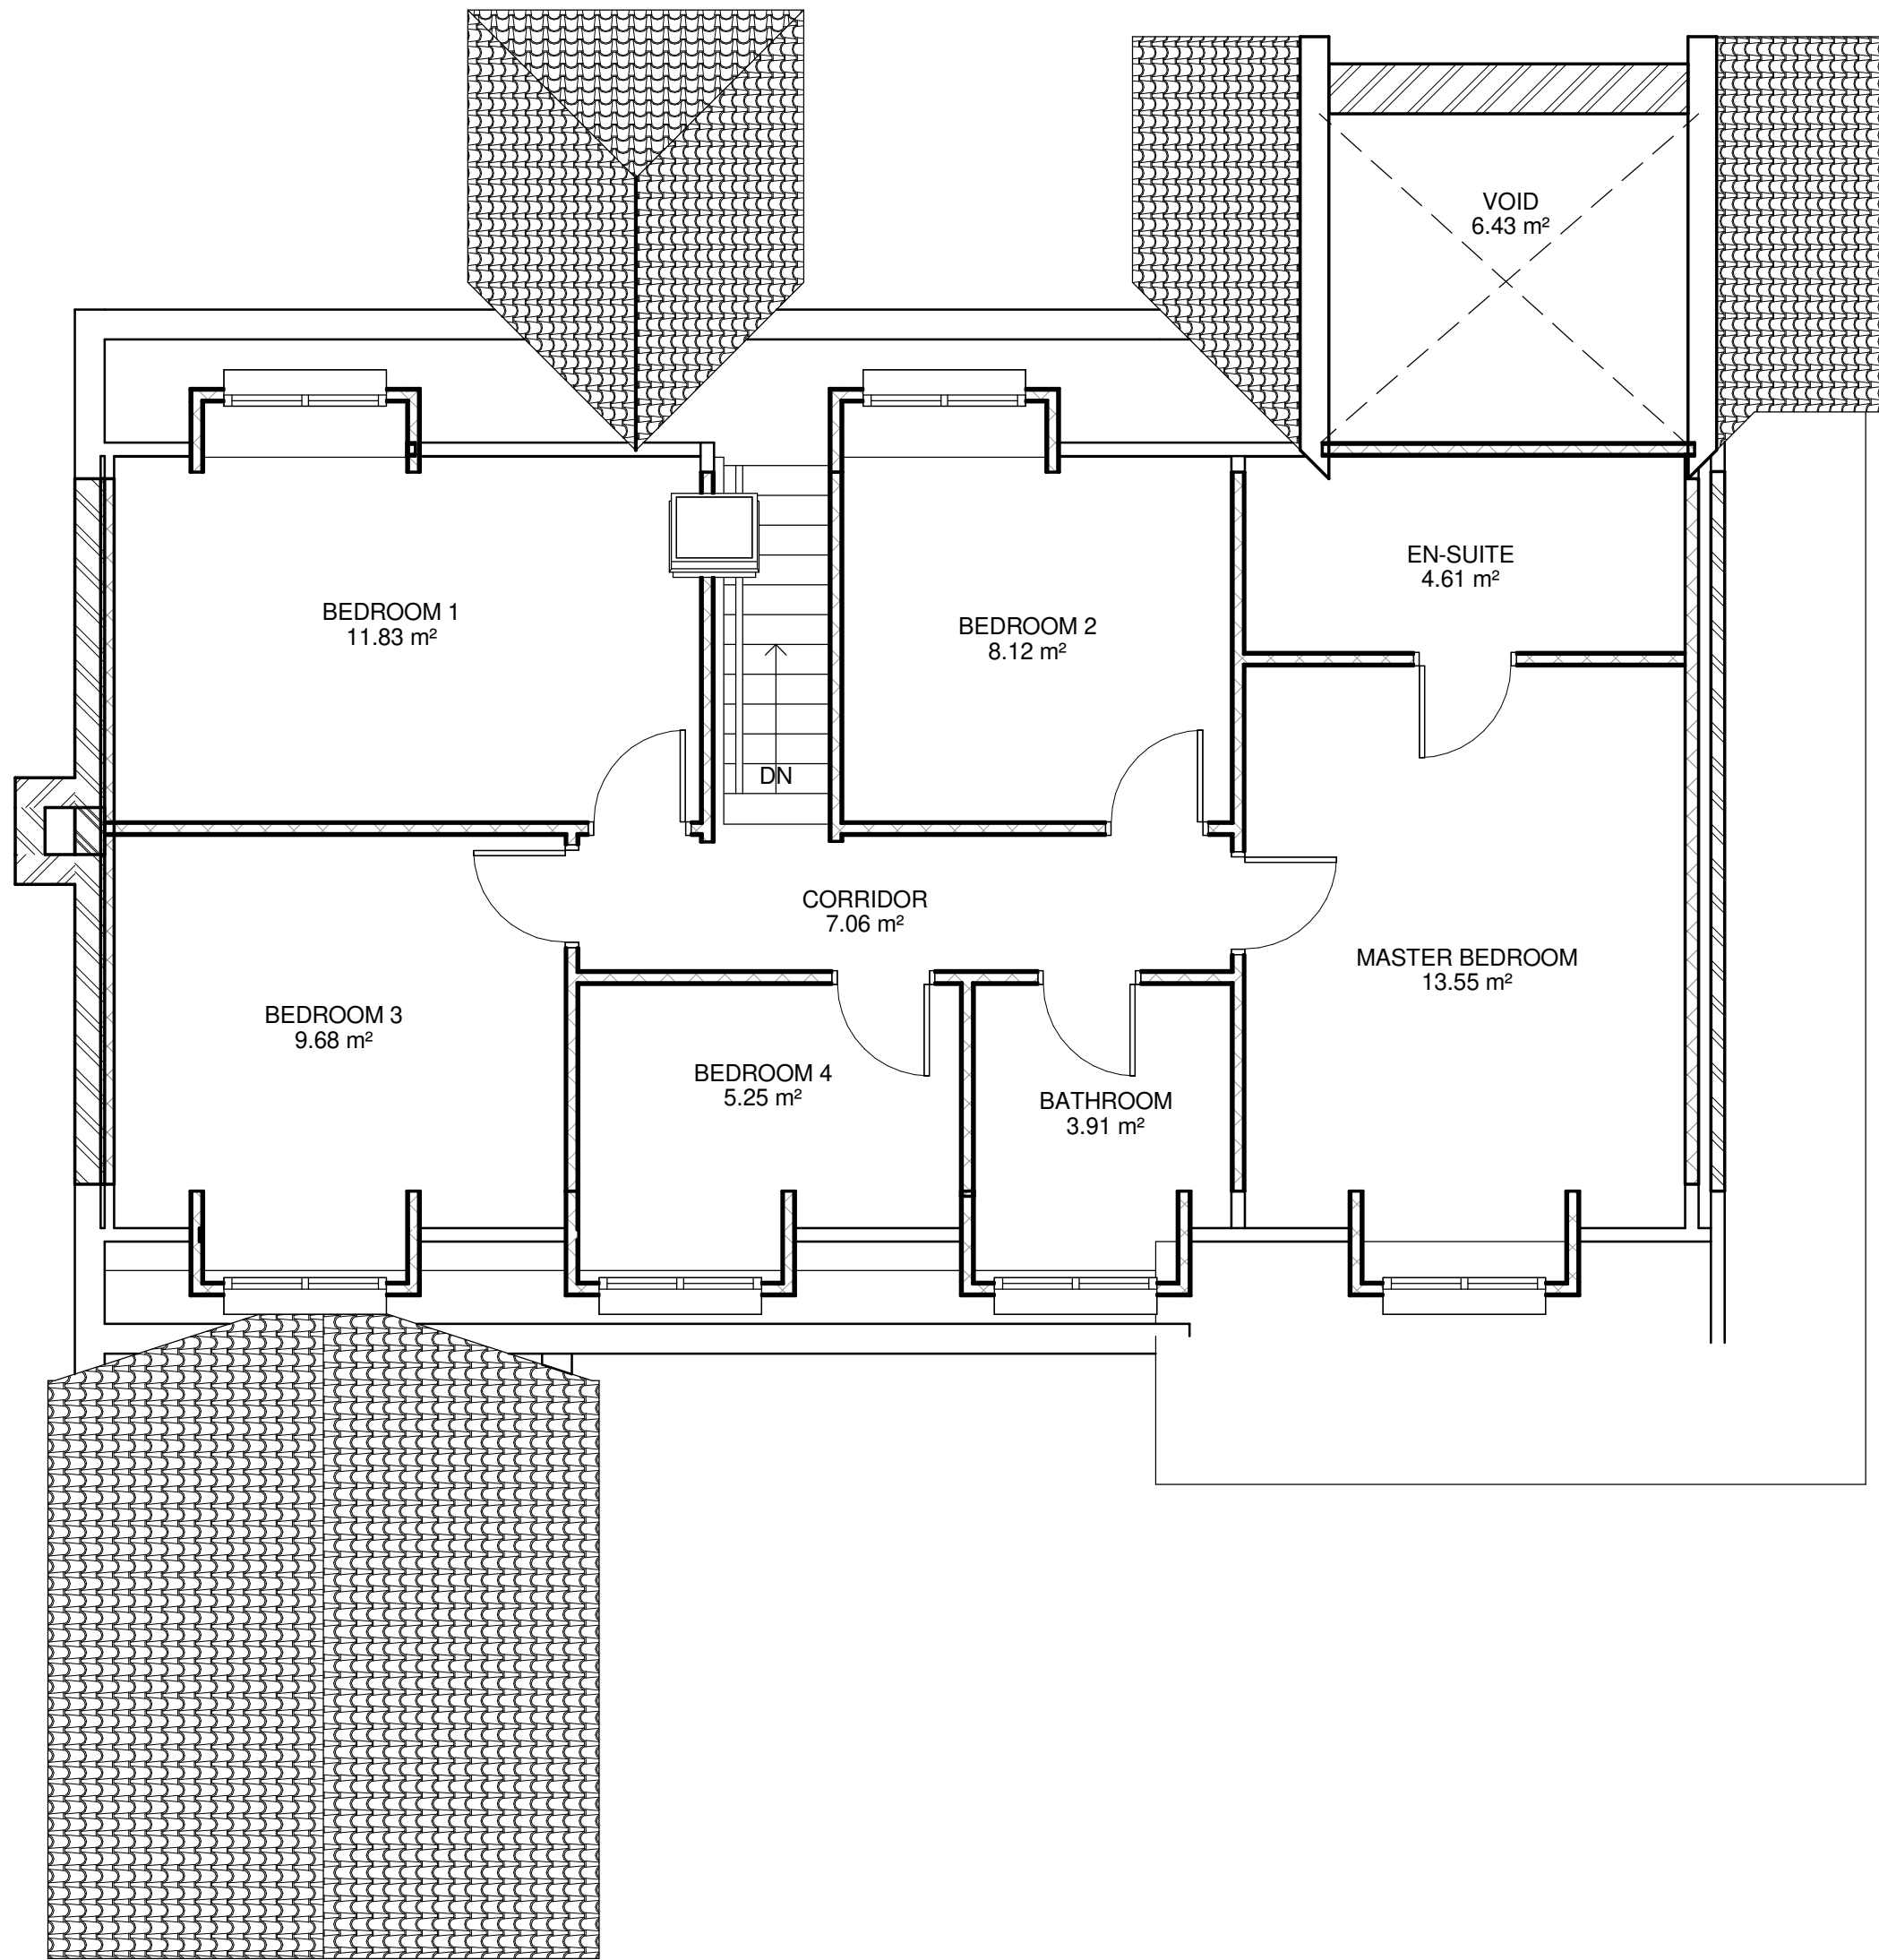

EXISTING FIRST FLOOR PLAN

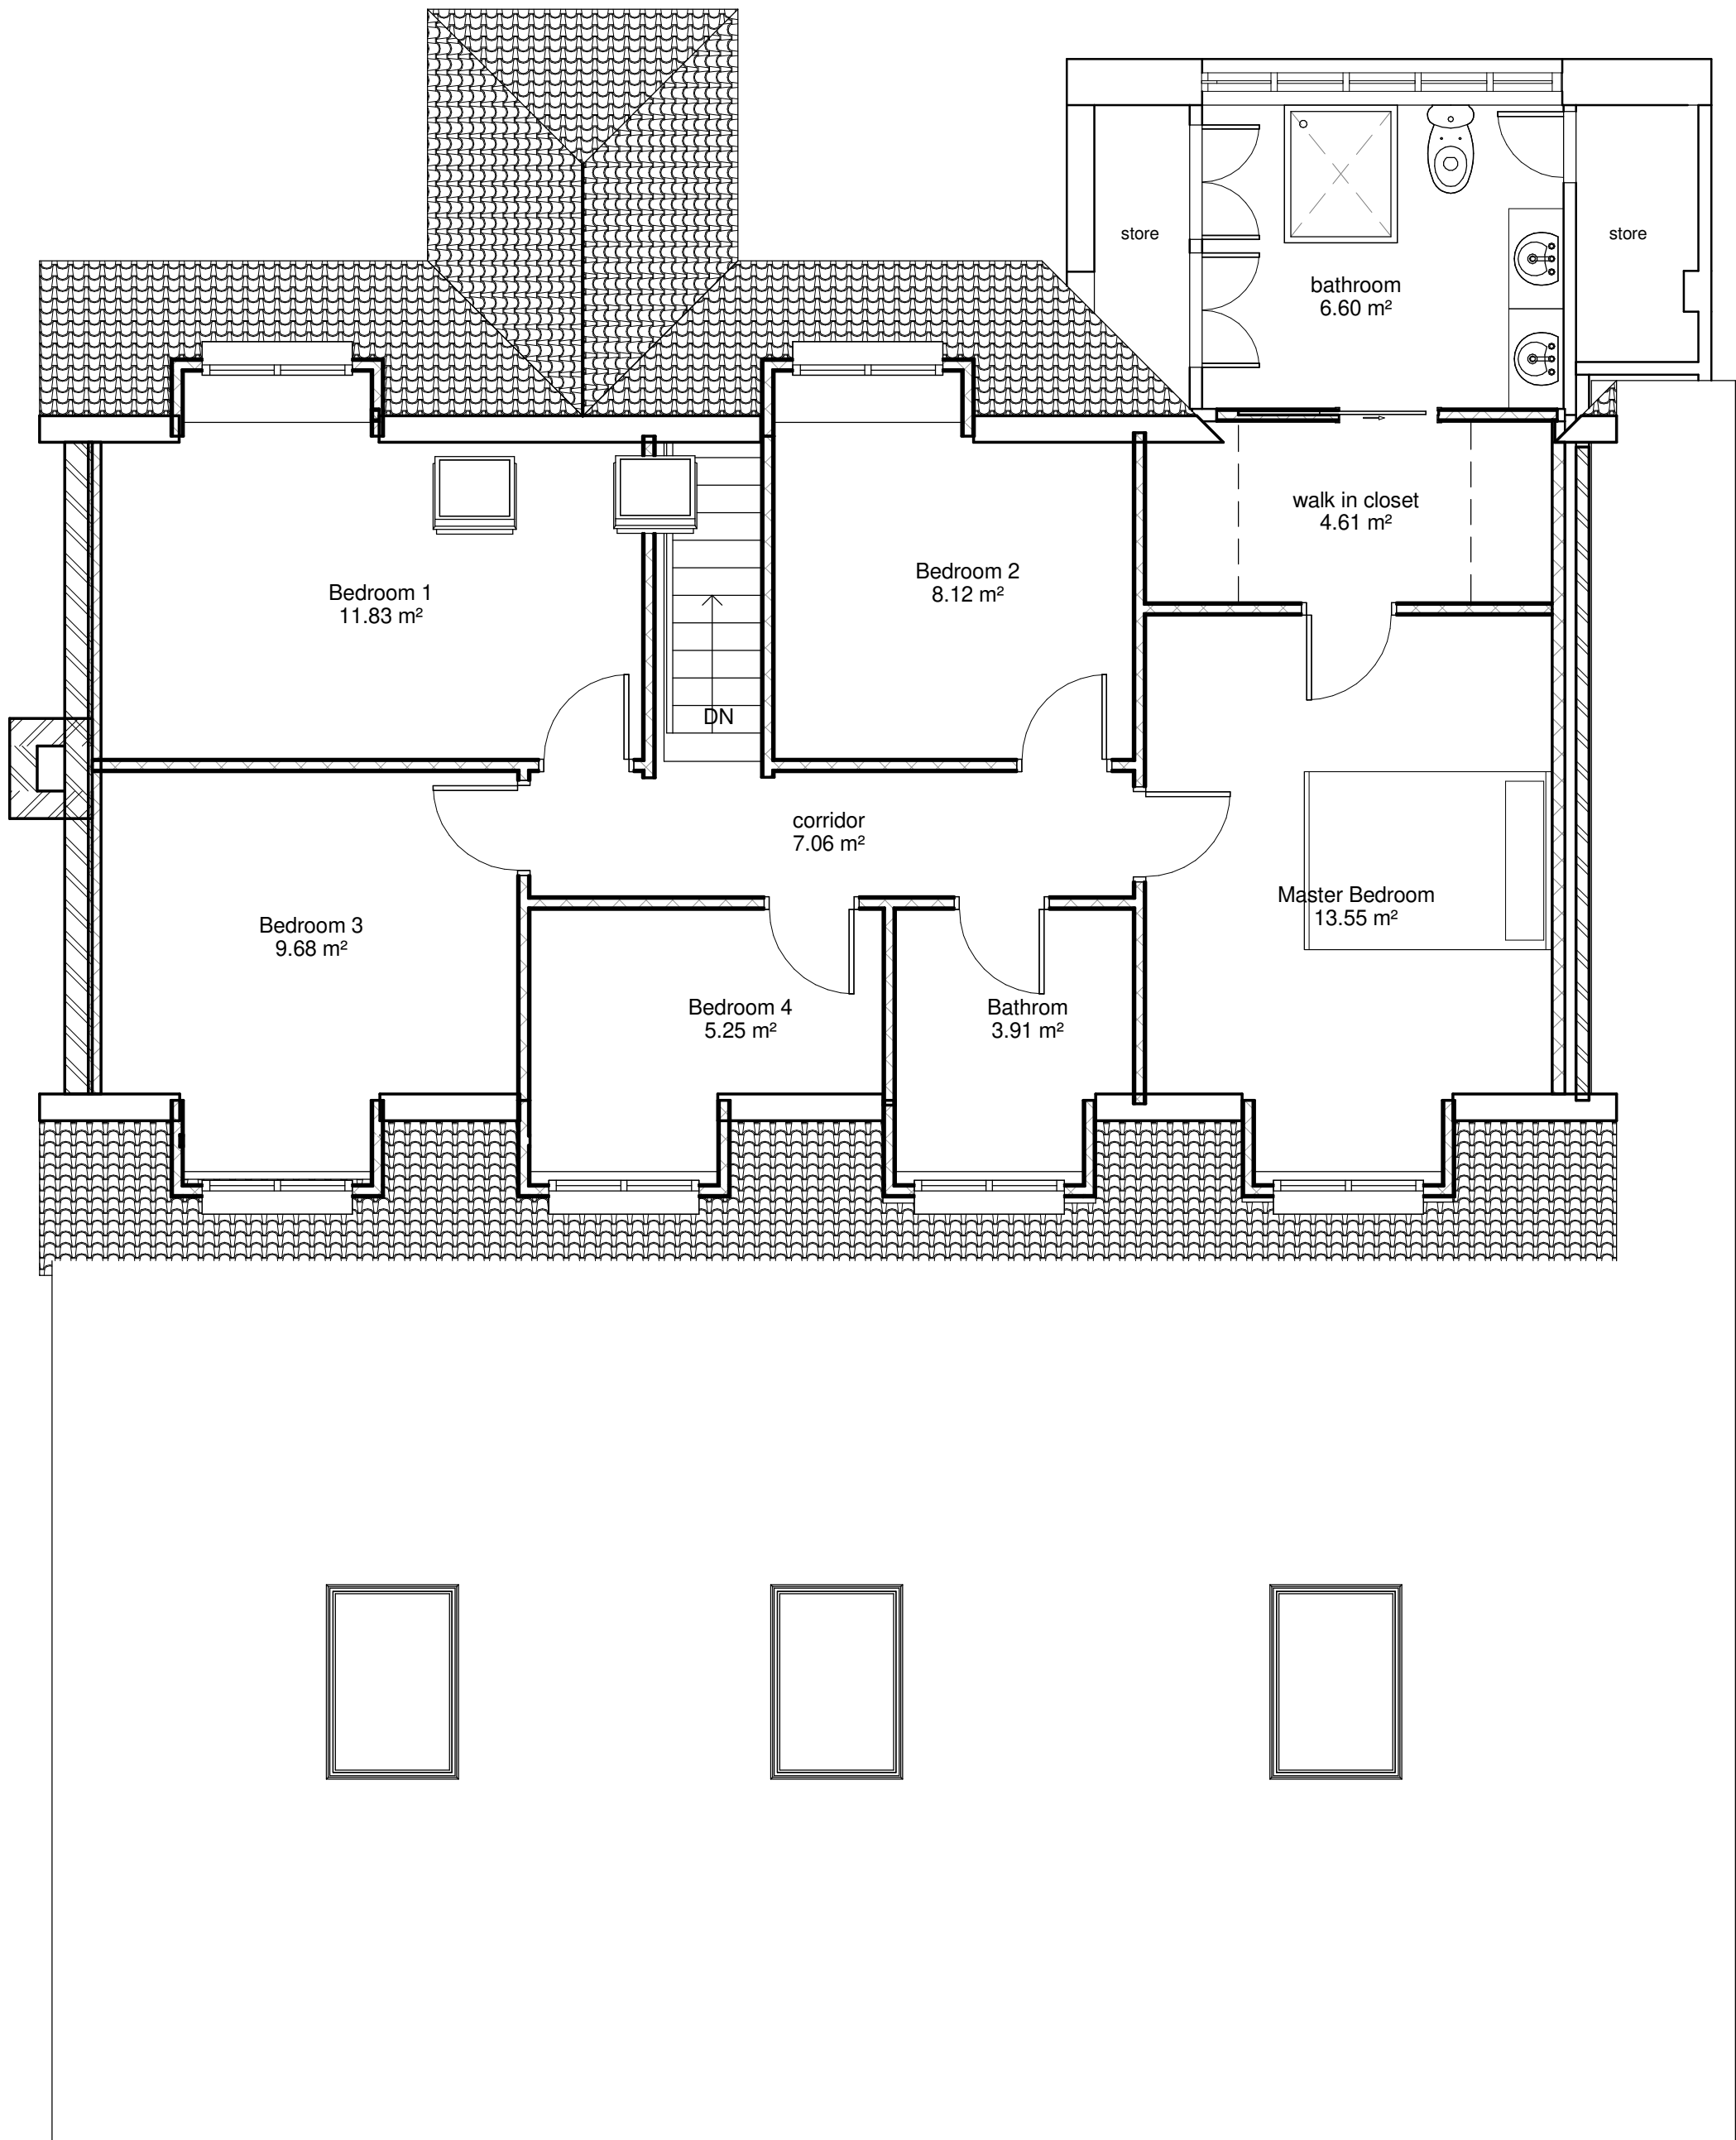

PROPOSED FIRST FLOOR PLAN

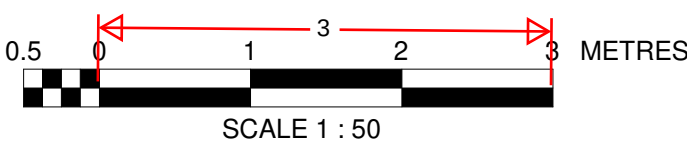

Drawing Title			
EXISTING & PROPOSED FIRST FLOOR PLAN			
Project			
WESTWOOD WHITE POST LANE CULVERSTONE, KENT, DA13 0TW			
Drawn By: MM		Signature	Date
Checked:		OCT 2023	
Authorised:			
Project No.	Drawing Status	Scale (at A1)	
WES/276	PLANNING	1 : 50	
Drawing No			Revision
WES/276/05			