




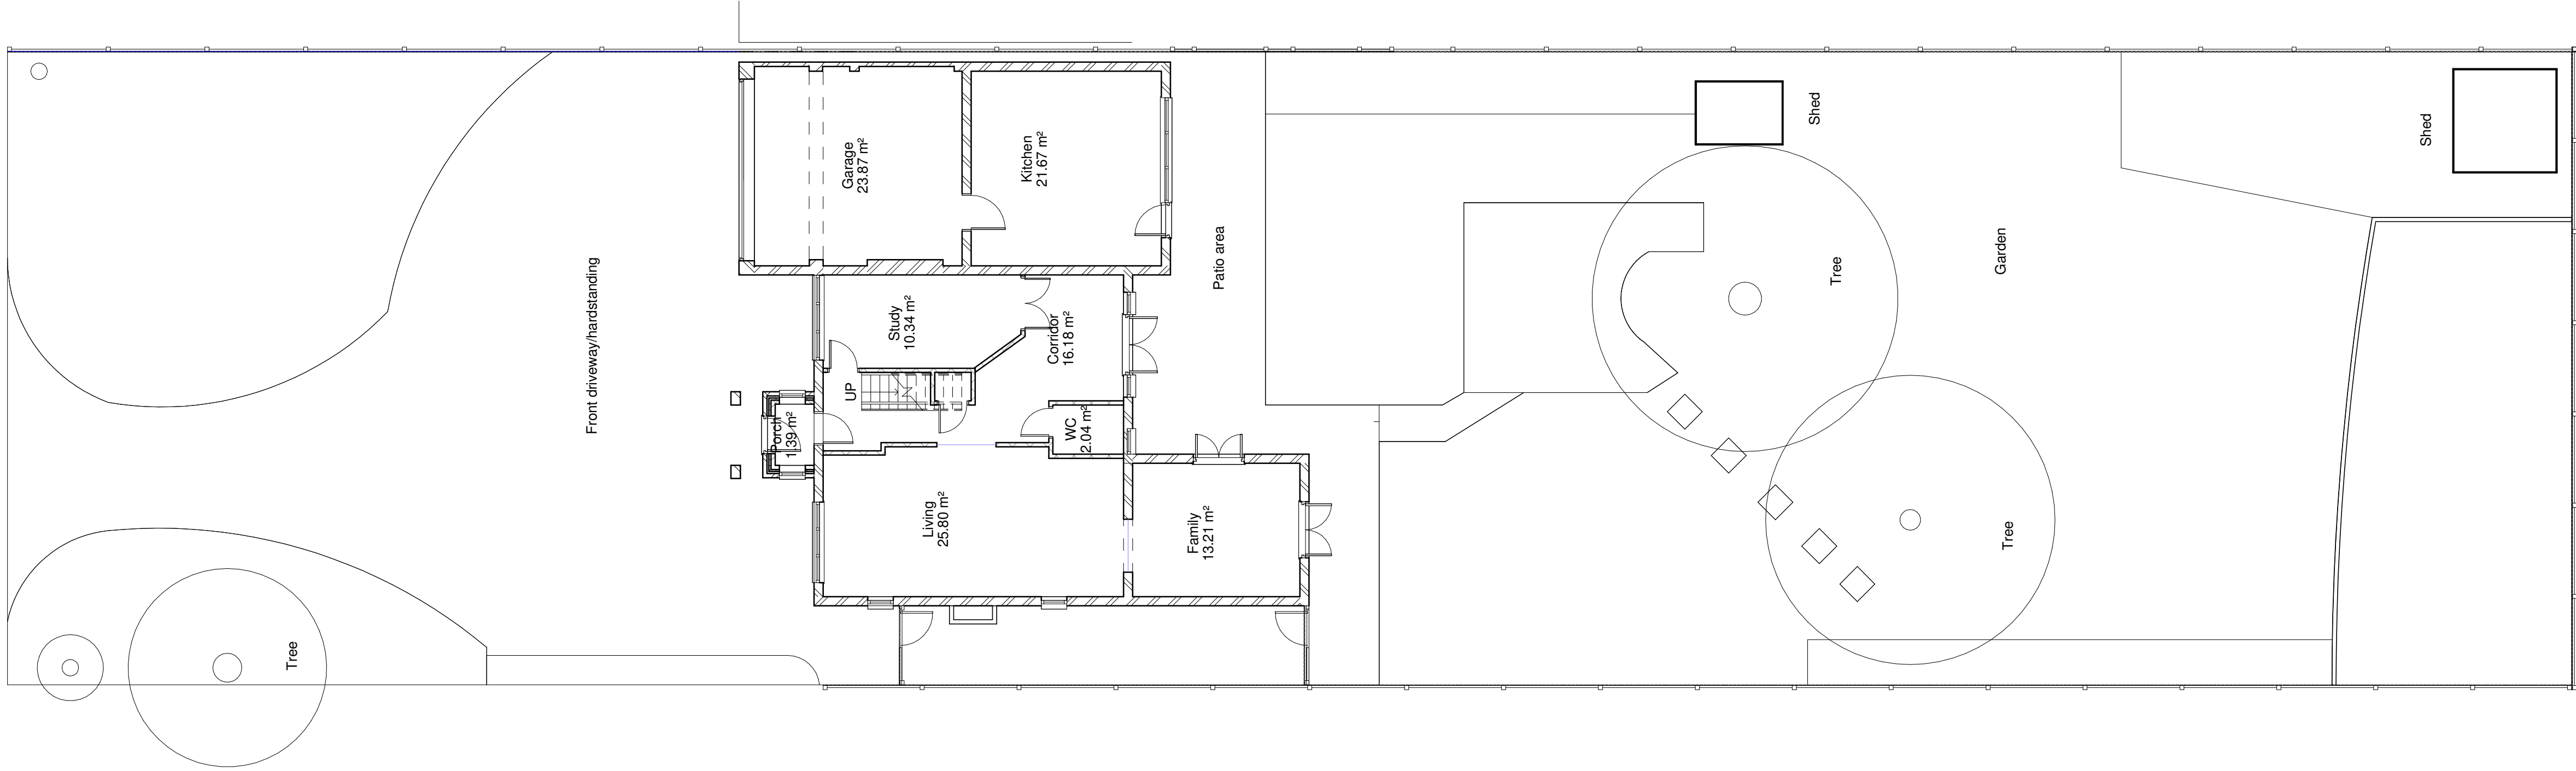

EXISTING SITE PLAN

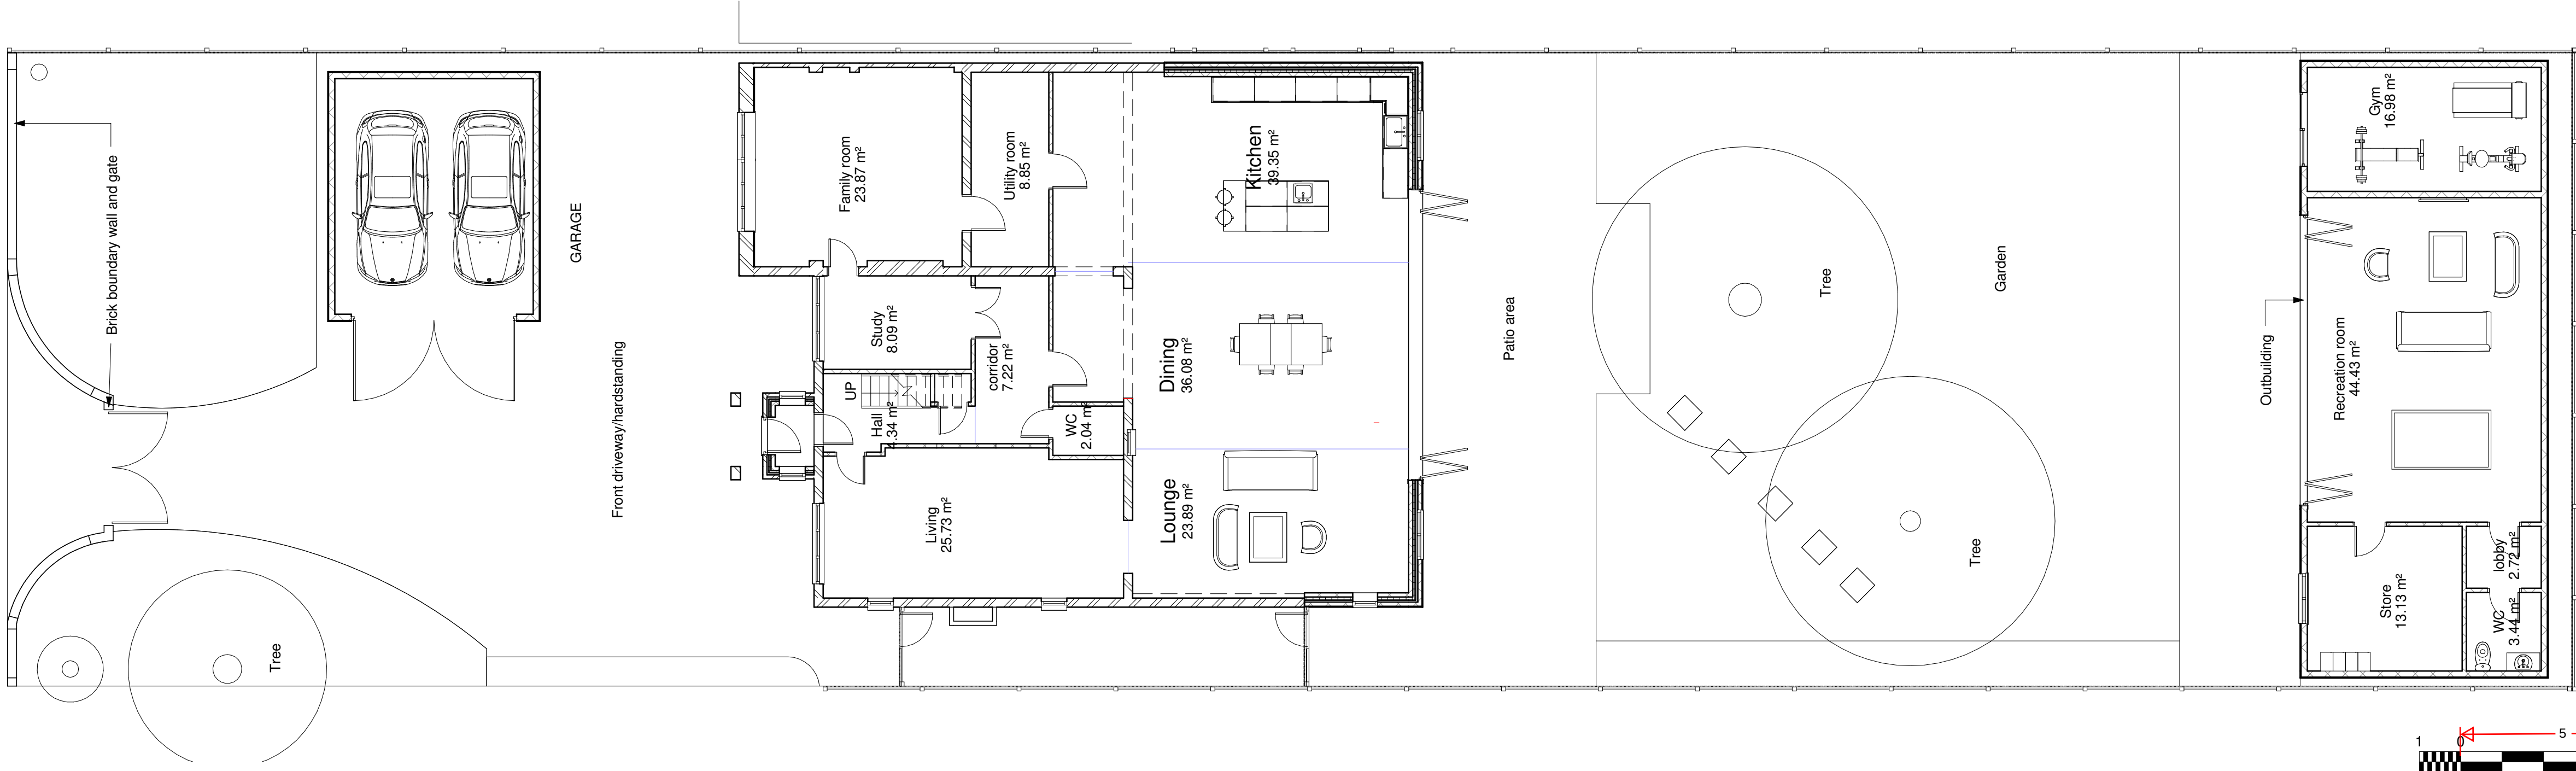

PROPOSED SITE PLAN

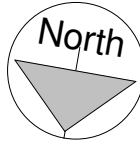

NOTES

- Contractor to check all dimensions and levels on site prior to commencement of construction work on site.
- Any discrepancies or variations are to be notified to the Designer before work commences.
- Do not scale drawings for measurement.
- This drawing and copyrights therein are the property of Designer and may not used or reproduced without his consent.
- Foundations, floors, walls, roof and stairs construction to Structural Engineer's Design and Details

Rev	Description	Drawn By	Date
Drawing Title EXISTNG & PROPOSED SITE PLAN			
Project WESTWOOD WHITE POST LANE CULVERSTONE, KENT, DA13 0TW			
Drawn By: MM		Signature	Date OCT 2023
Checked:			
Authorised:			
Project No. WES/276	Drawing Status PLANNING	Scale (at A1) 1 : 100	
Drawing No WES/276/03			Revision

