



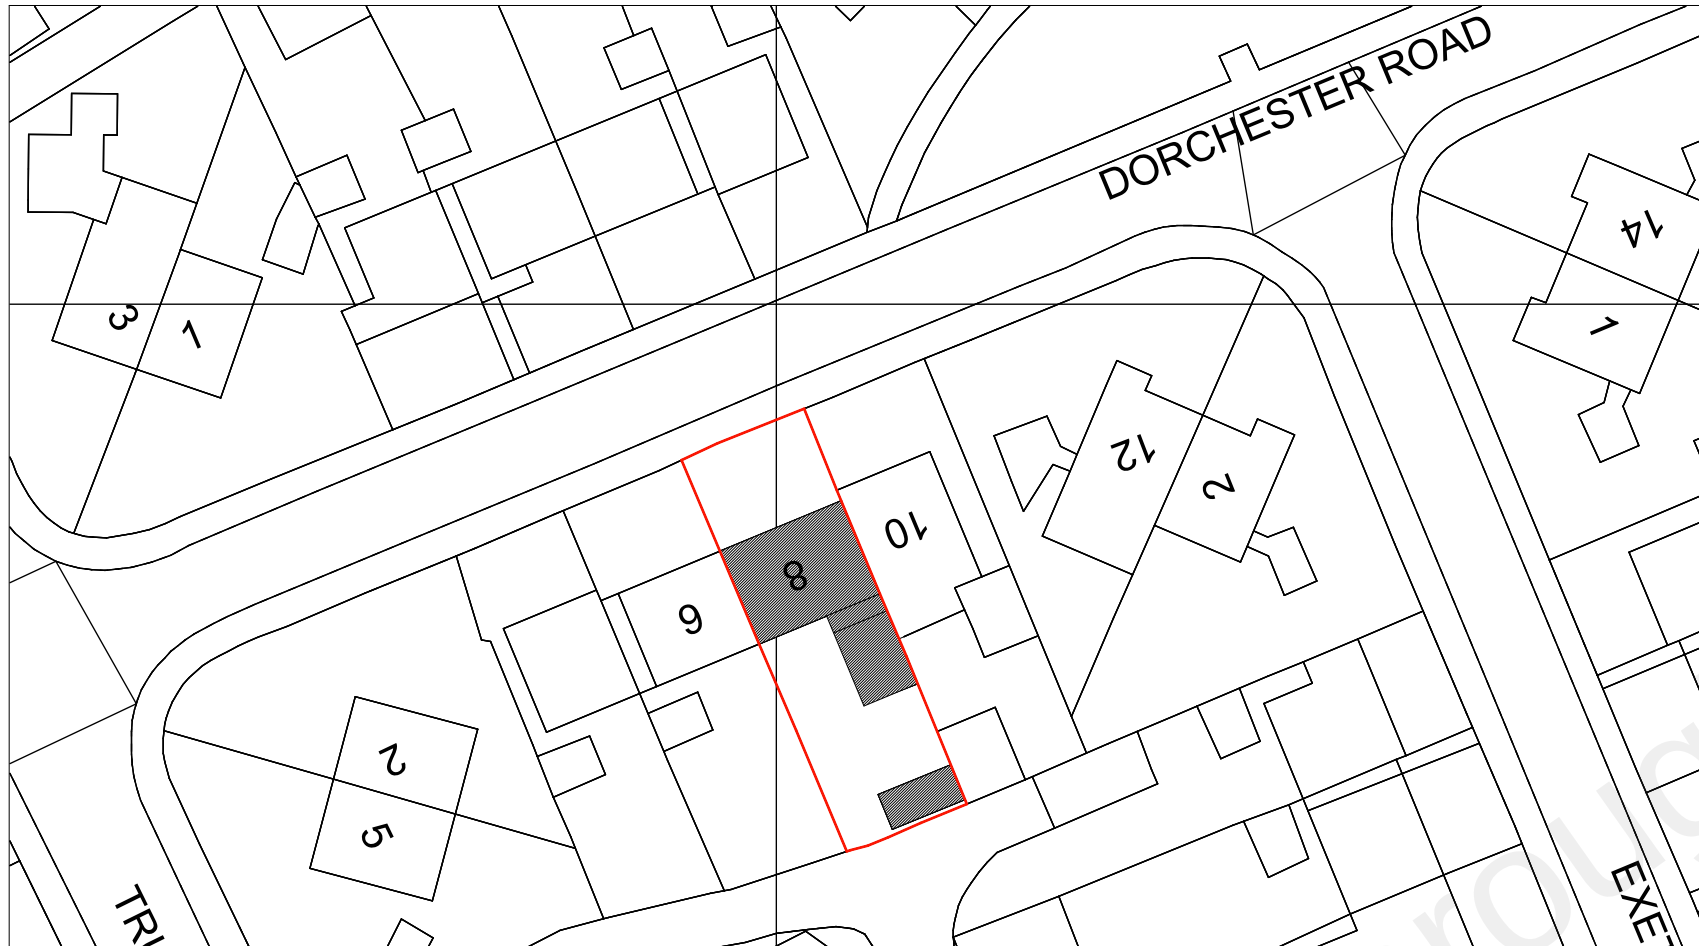

SITE PLAN EXISTING

1:500

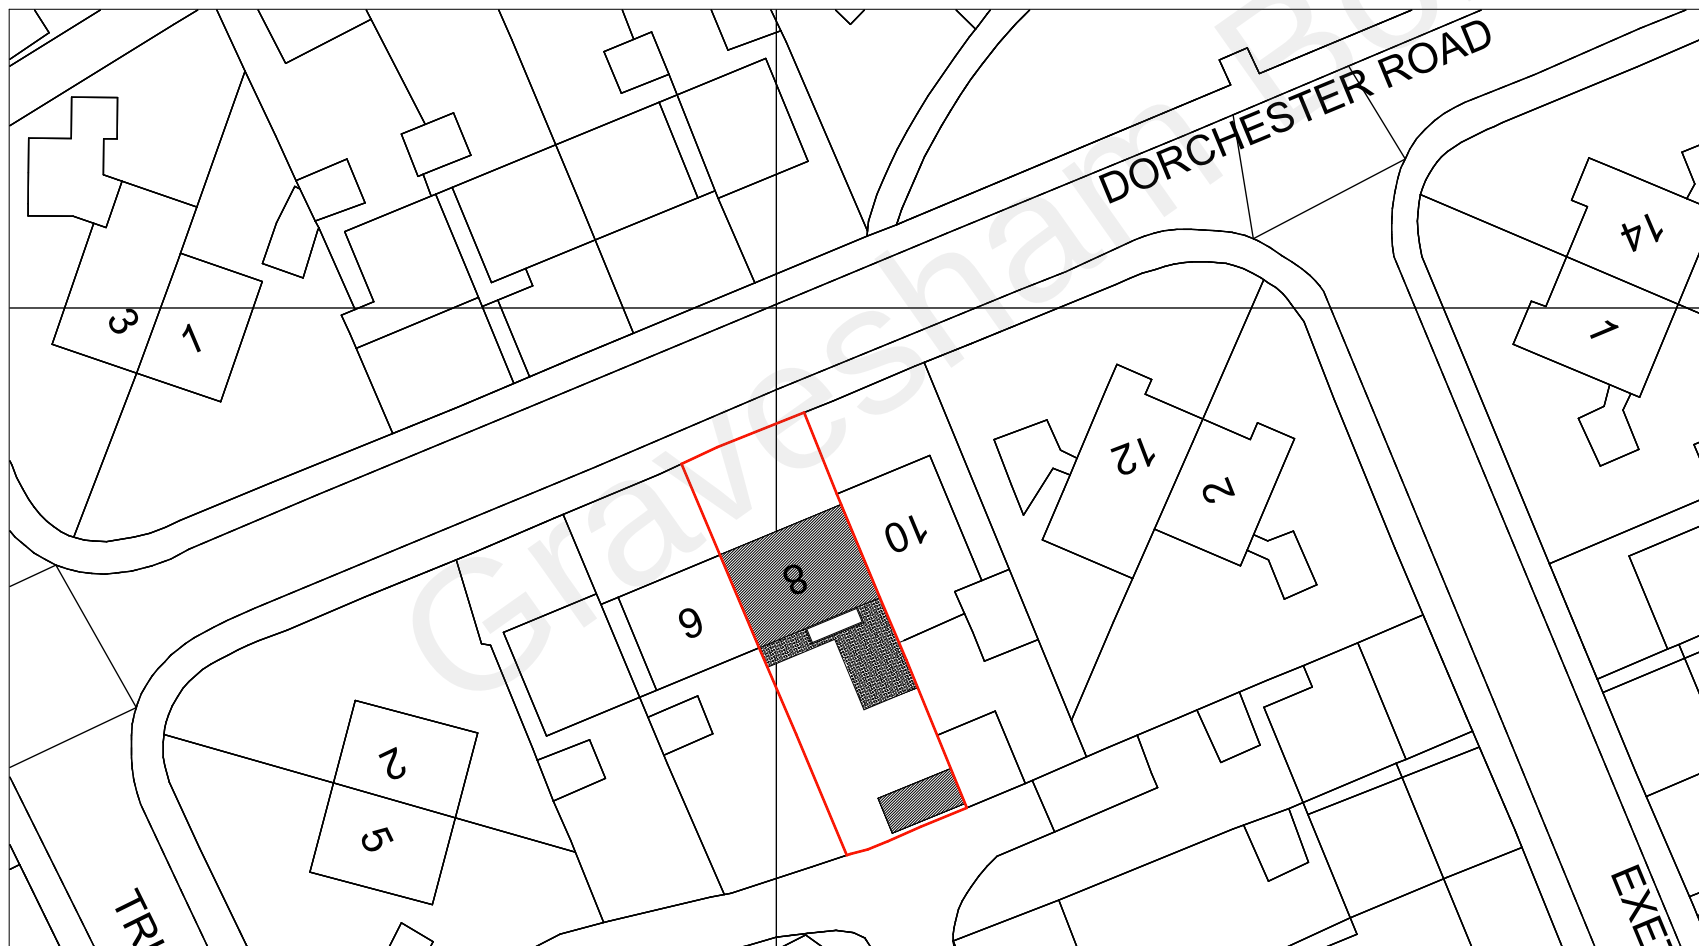


SITE PLAN PROPOSED

1:500



SITE LOCATION PLAN


1:1250

 

SCALE 1:1250



SCALE 1:500

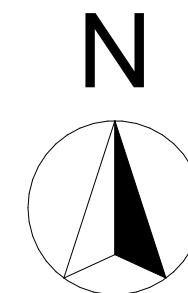

KEY — SITE BOUNDARY

SITE AREA - 0.0245 ha
SITE COVERAGE EXISTING - 38.95%
SITE COVERAGE PROPOSED - 41.71%

Revision History		Code	Date
			
Client		ALEKSANDRS ZENOV	
Project name and site address		SINGLE STOREY REAR EXTENSION 8 DORCHESTER ROAD, GRAVESEND DA12 5QU	
Drawing Name		SITE PLAN AND SITE LOCATION PLAN	
Drawing Status		PLANNING	
Modified by		VN	
		14.08.2021	
Drawing Scale		1:500@A3 1:1250@A3	
Layout ID		2111_PLN_01	
		Revision	
		0	