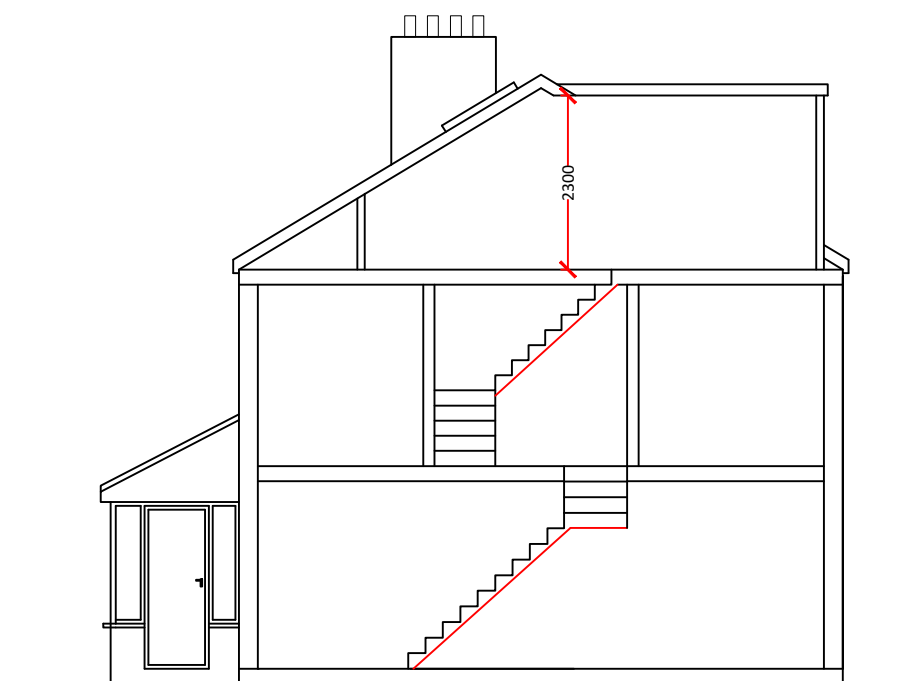
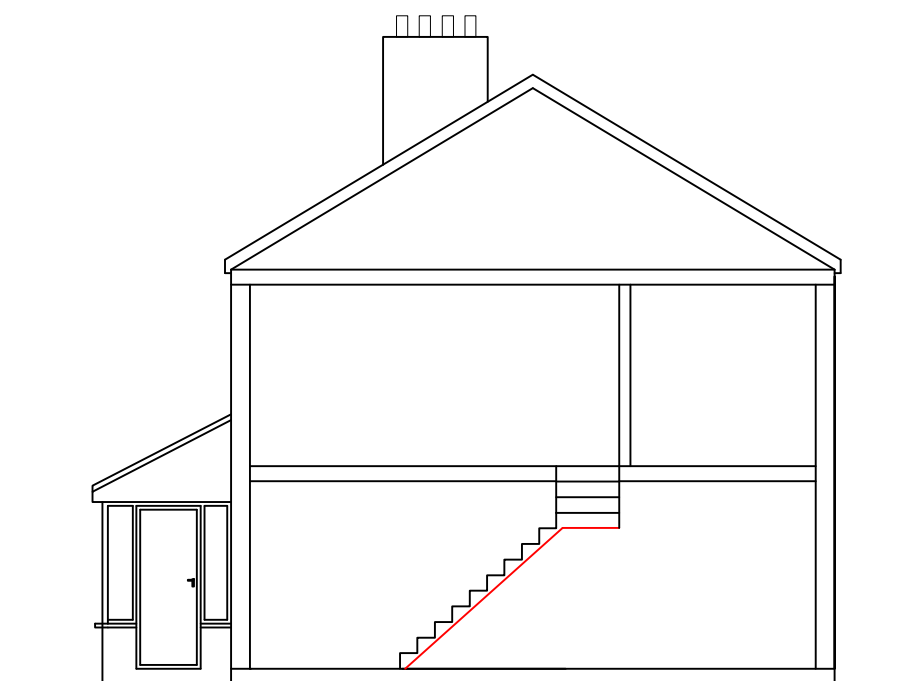
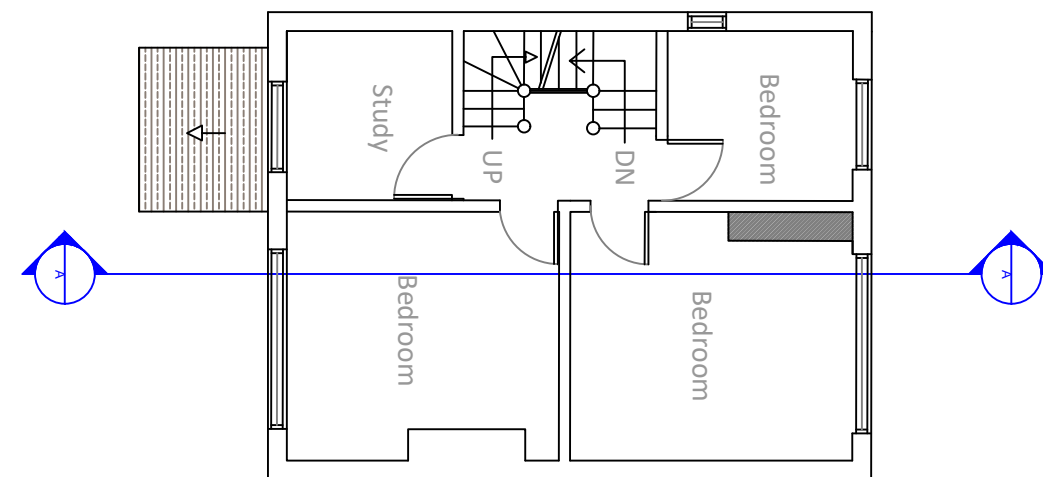
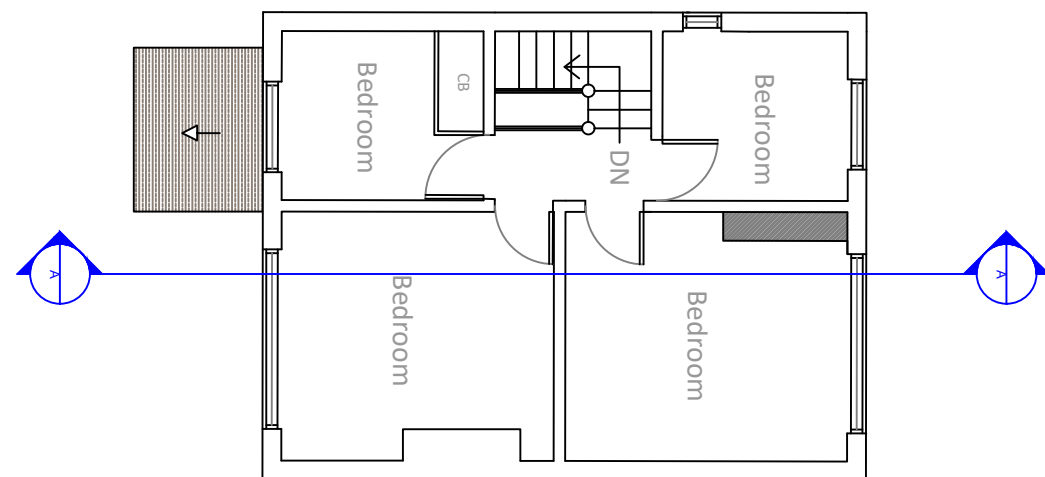


PURPOSE OF ISSUE: Planning		012345678910 M 1:100															
DISCLAIMER All the written dimensions to be checked on site before work commences. Discrepancies, where identified, must be reported to the designer. This drawing must not be reproduced or used in conjunction with any unauthorized person either wholly or in part without valid consent.		Notes to Contractor Contractor to check and Verify all levels, dimensions etc before construction commences. Notes to Building Owner Building owner is advised to ensure that the position of the boundary (line of junction) is confirmed /agreed with the adjoining owner/s before constructing any structure Notes on Drainage Existing drainage layout to exposed and confirmed on site by the contractor before commencing any foundation work. Connect all new drainage to existing mains sewer, in accordance with Part H of Building Regulations, Thames water guidelines and to comply with BS 5572.				PROJECT ADDRESS 24 Chalk road,DA12 4UY		PROJECT DESCRIPTION Loft Conversion		DRAWING TITLE Existing & Proposed Sections				DRAWN BY: AYR		CHECKED BY: MHK	
										SCALE: 1:100 @ A3		DRAWING NO: XLN05					
										DATE: 28/02/2024		REVISION NO: 0					