



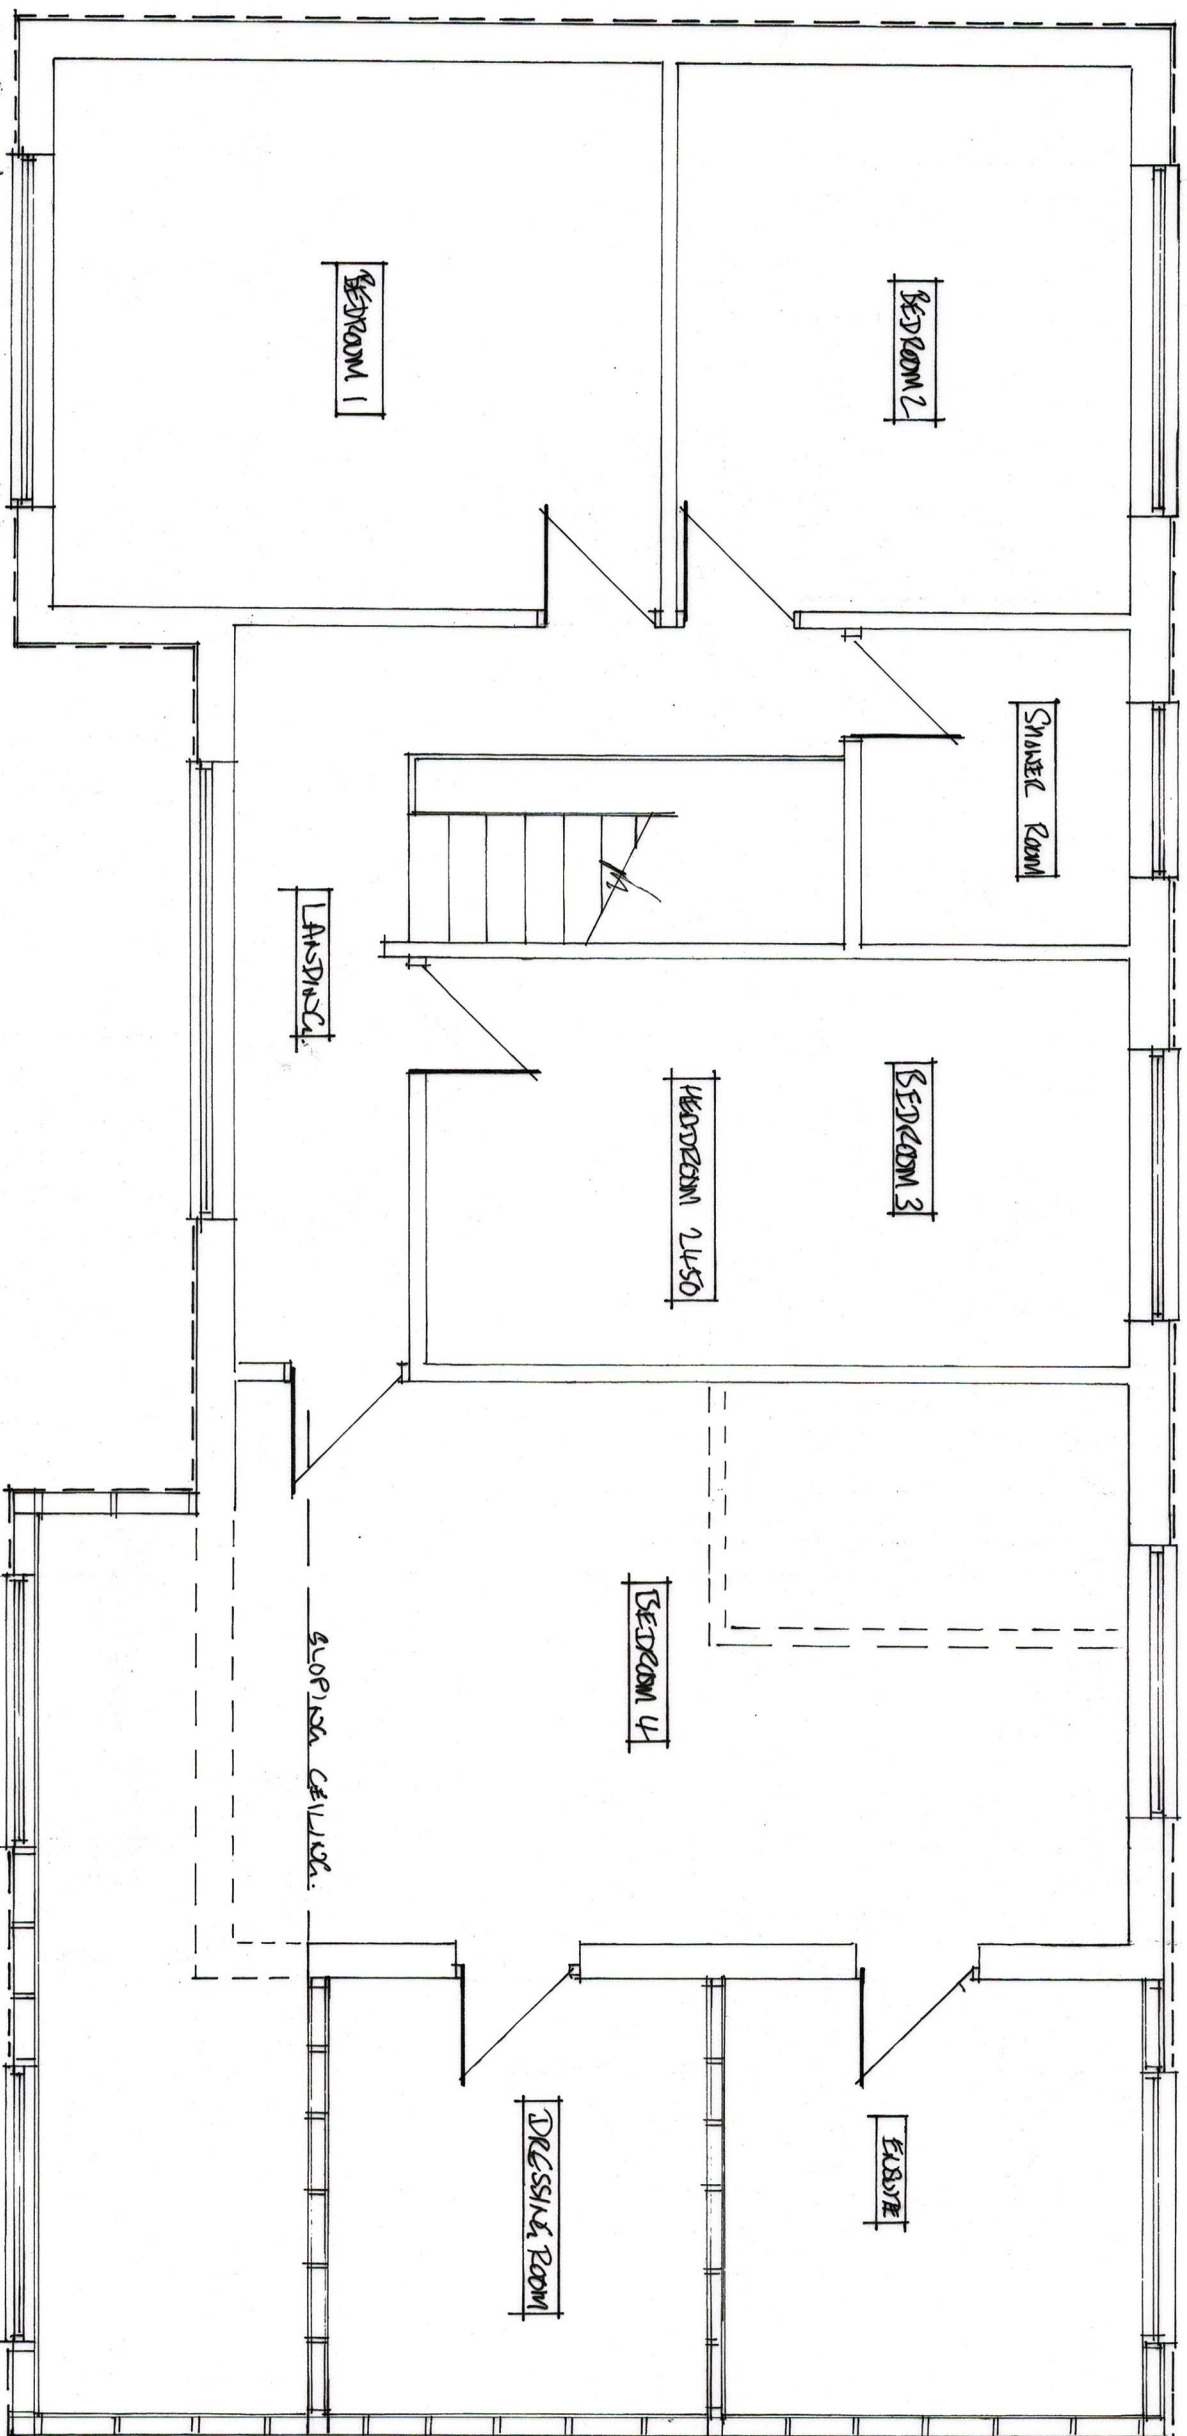

PROPOSED FIRST FLOOR PLAN

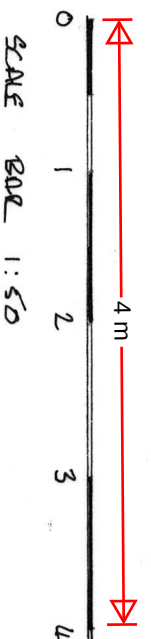

SINGLE STOREY REAR EXTENSION, TWO STOREY SIDE AND FRONT EXTENSION		MR A. J. BIRD OF THE BEECHES CORNHAM LEIST SA13 9BT	
SCALE 1/50	DATE 1/4/24	DRAWN BY 24/02/03	CHK 04#