







Front Elevation (S) - As Existing

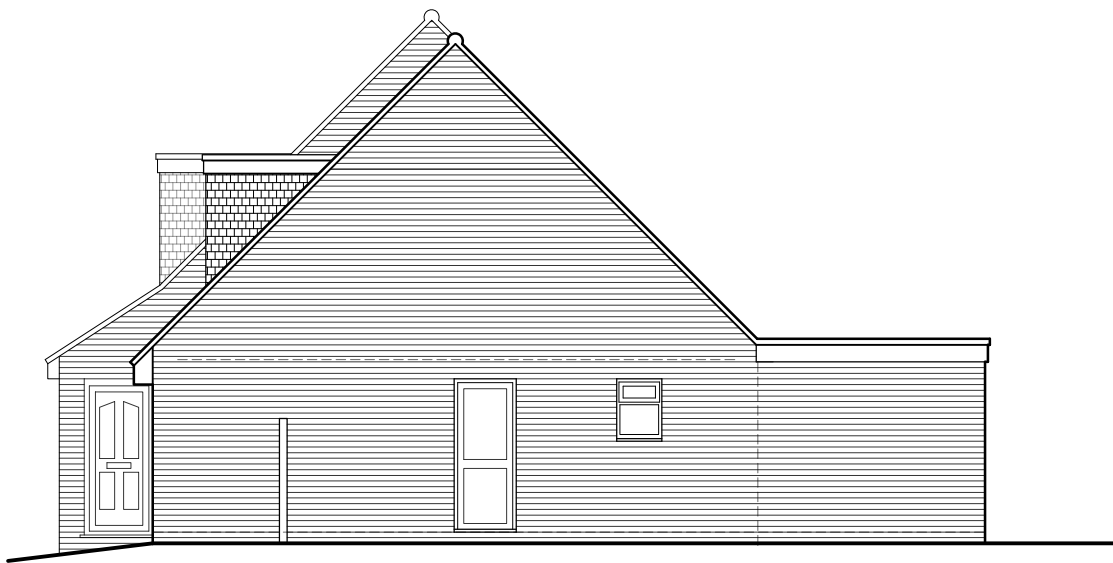


Side Elevation (E) - As Existing

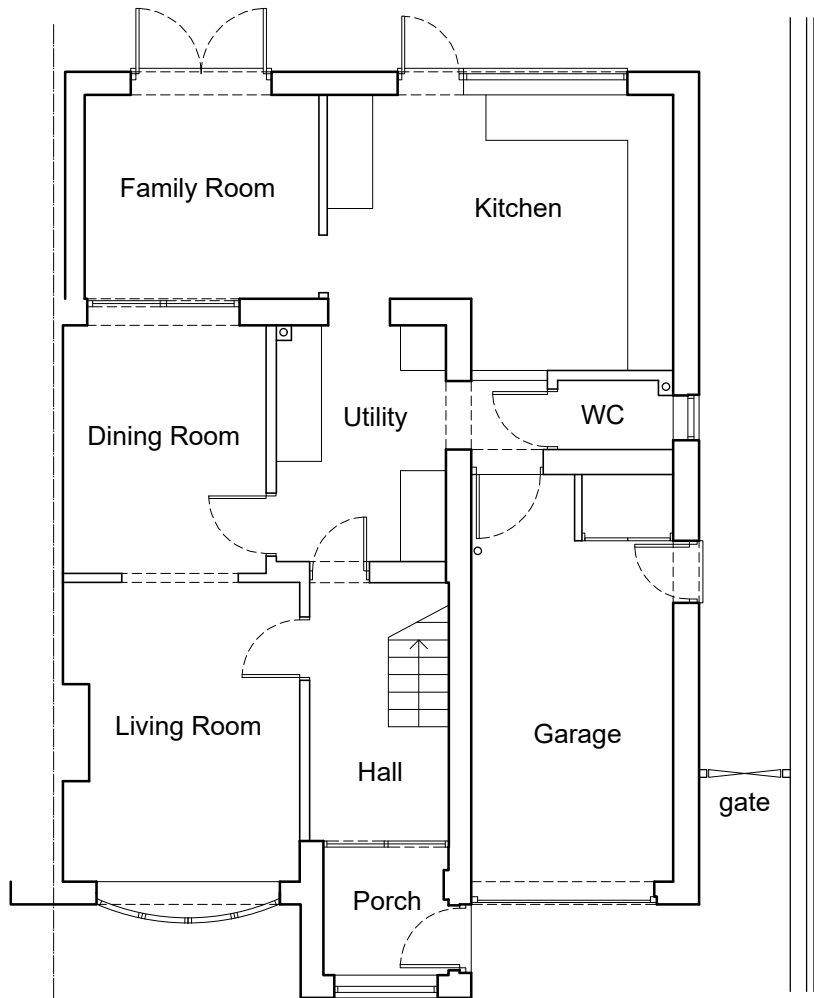

Ground Floor Plan- As Existing

  

This drawing remains the Copyright of the architects and may not be reproduced in whole or in part without their written permission

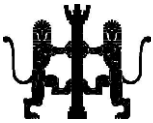

NOTES
Do not scale.
Verify all dimensions on site before commencing any work or preparing any shop drawings.
All building materials, components and workmanship to comply with the appropriate Public Health Acts, Building Regulations, British & European Standards and Codes of Practice and to the appropriate manufacturers recommendations.
For all specialist work see relevant drawings.
All schemes to be set out completely including buildings, roads, drainage and levels prior to the commencement of any works.
Sites to be checked against Land Registry plans and any necessary Easements to be established.
Any discrepancies, errors or omissions to be reported to the architect for further instructions before commencement of works.

E		
D		
C		
B		
A		
27.11.23	Side elevation added	LW
Date	Revisions	By

DAC
Architects

21 Stone Street, Gravesend, Kent, DA11 0NP
Tel: 01474 566996 Fax: 01474 320374
Design@DACarchitects.co.uk

Project Title
98 Flowerhill Way
Istead Rise, Gravesend
DA13 9DW

Client
Mr Sandhu

Drawing Title
Existing Floor Plans &
Elevations

Scale 1:100 @ A3	Date 22.11.2023	Drawn By LW
Project No. 5451	Dwg. No. D-04	Rev. A