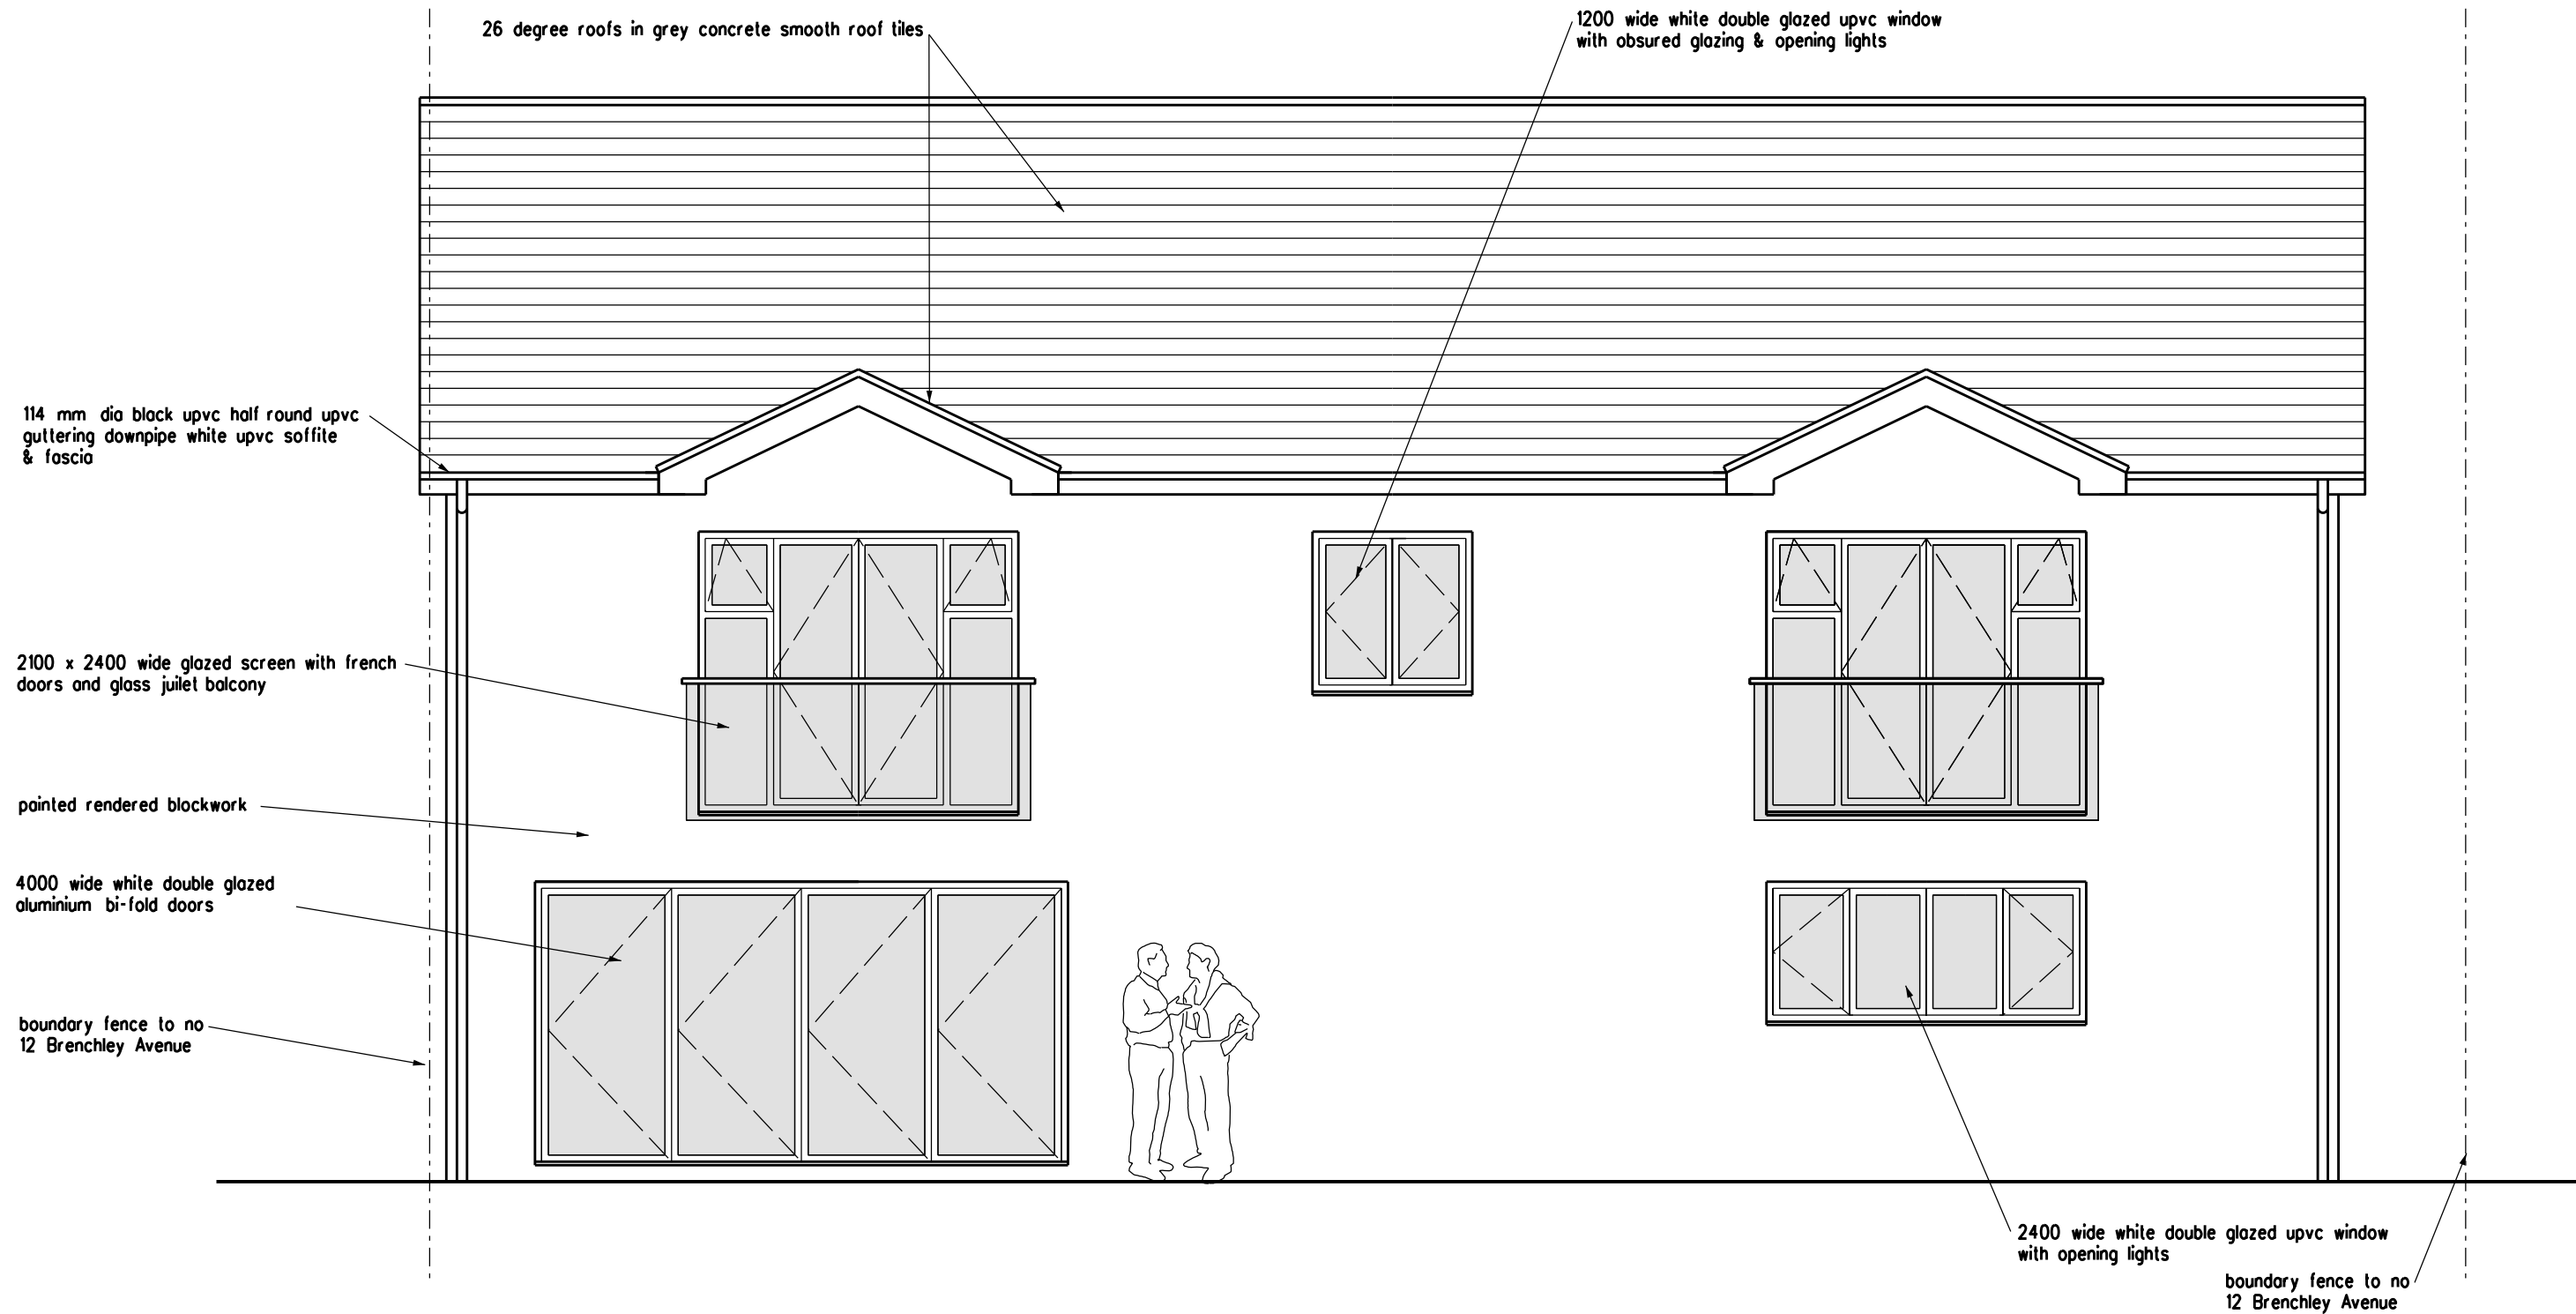


ARCHITECT TAARCHITECTS 11 JOYDENS WOOD ROAD BEXLEY KENT DA5 2HS Tel 07905 130591 ta140256@googlemail.com	JOB 4 BEDROOM HOUSE AT 12 BRENCHLEY AVENUE GRAVESEND KENT DA11 7RQ	DRAWING PROPOSED REAR ELEVATION	
		SCALE 1:50 AT A3	DATE NOV 2023
		DRAWING NO. KK/09	