


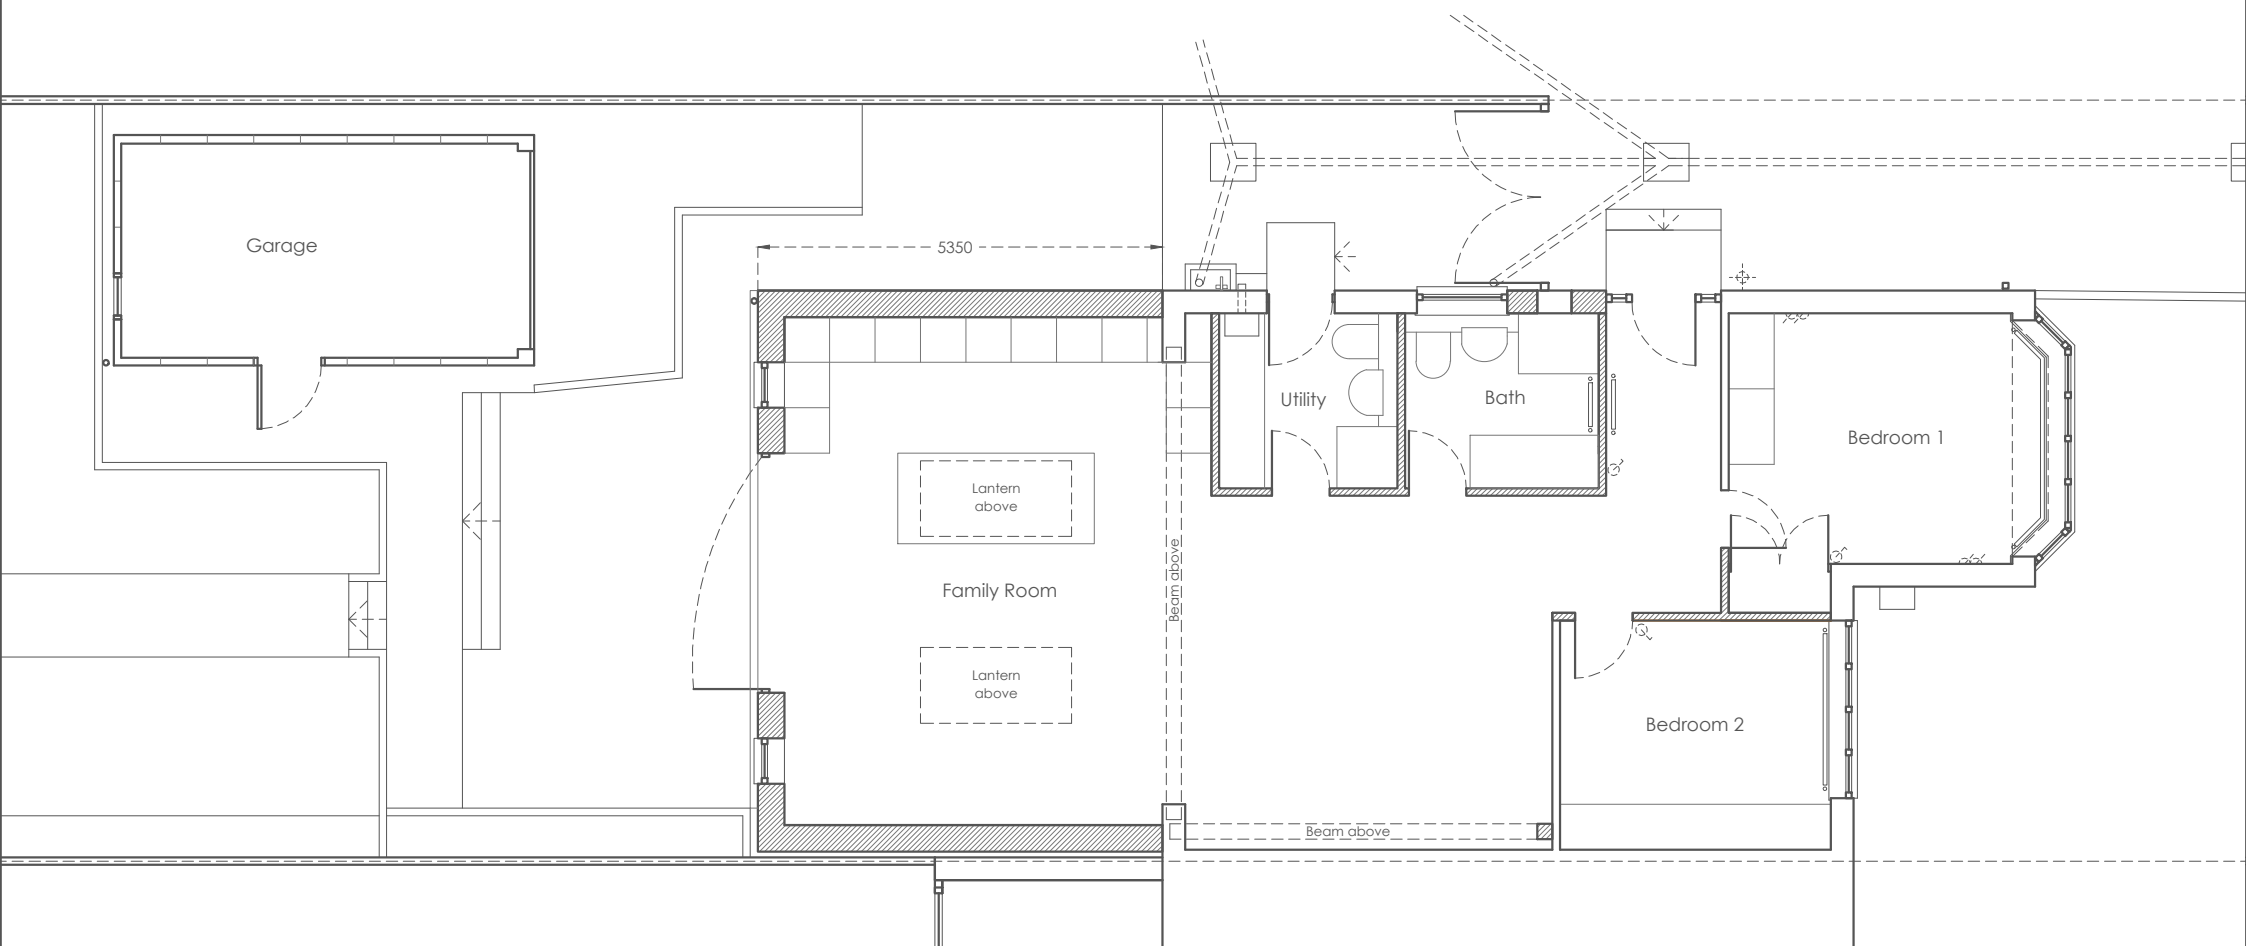

New construction



Project: **18 Dobson Road, Gravesend, Kent, DA12 5TE**
 Drawing Name: **Larger Home Extension - Ground Floor Plan - Proposed**
 Drawing Number: **3.9 Revision A**
 Scale **1:100@A4**
 Date: **14.09.23**