




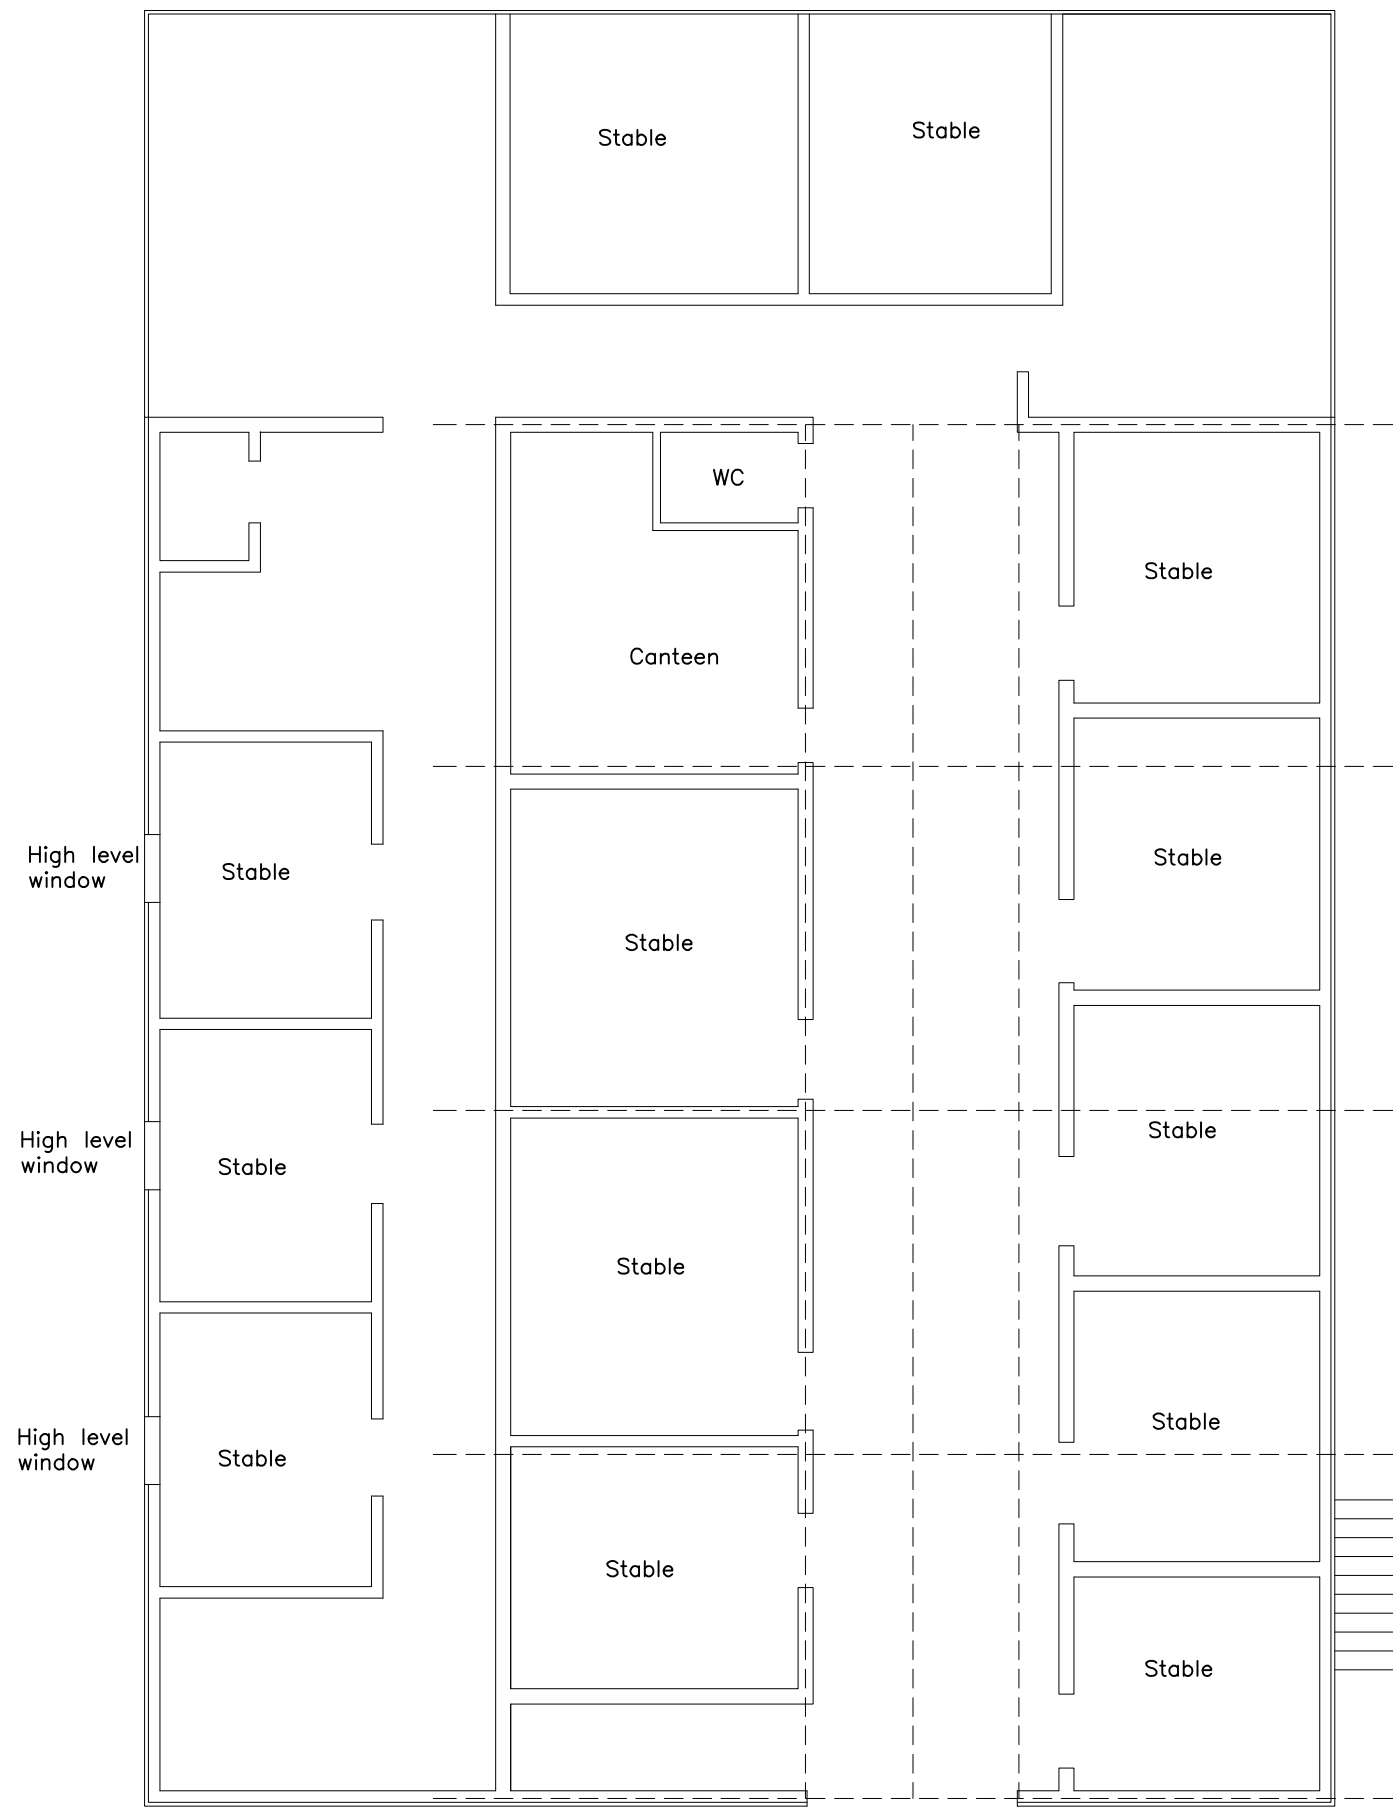


EXISTING GROUND FLOOR PLAN
Scale 1:100

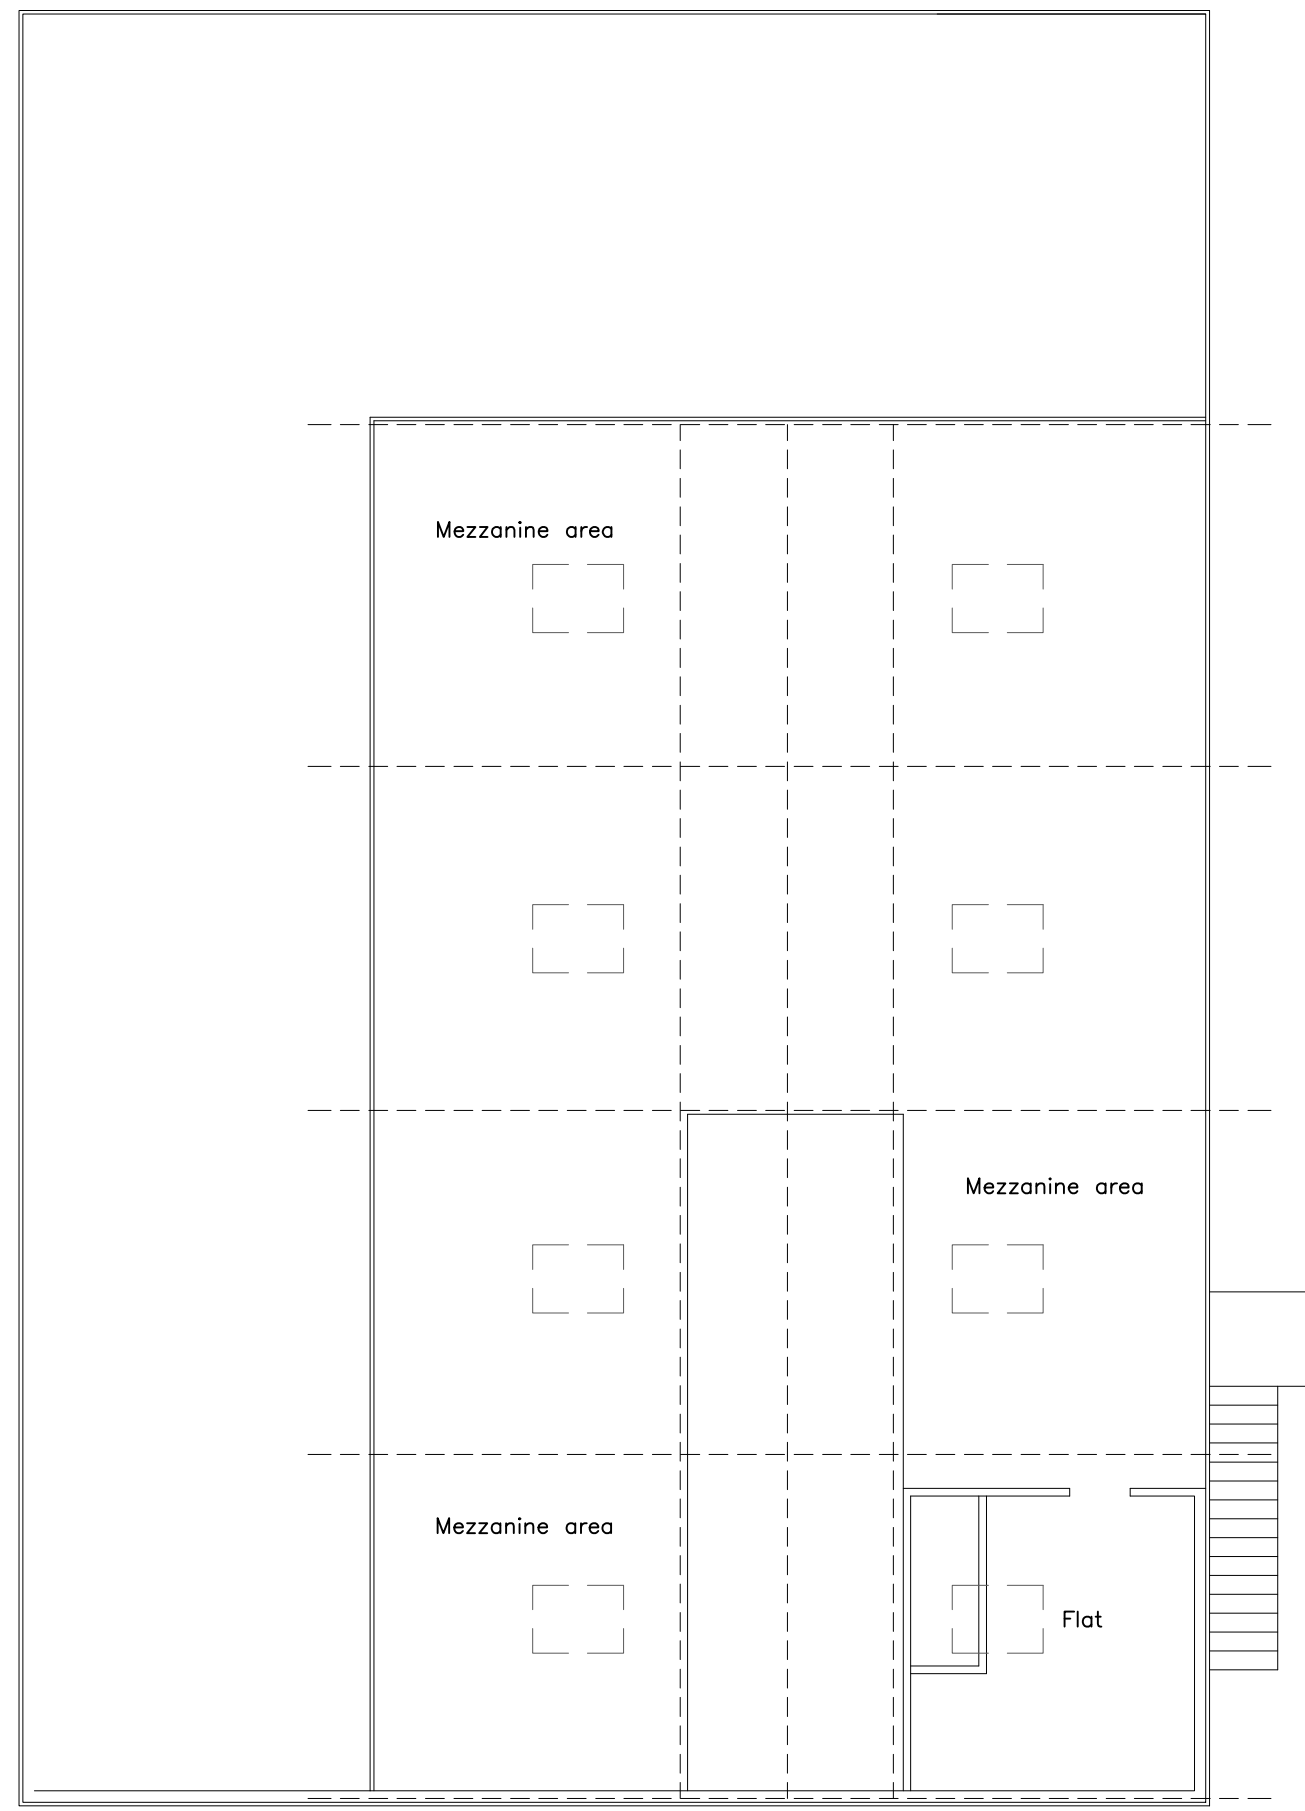


EXISTING FIRST FLOOR PLAN
Scale 1:100

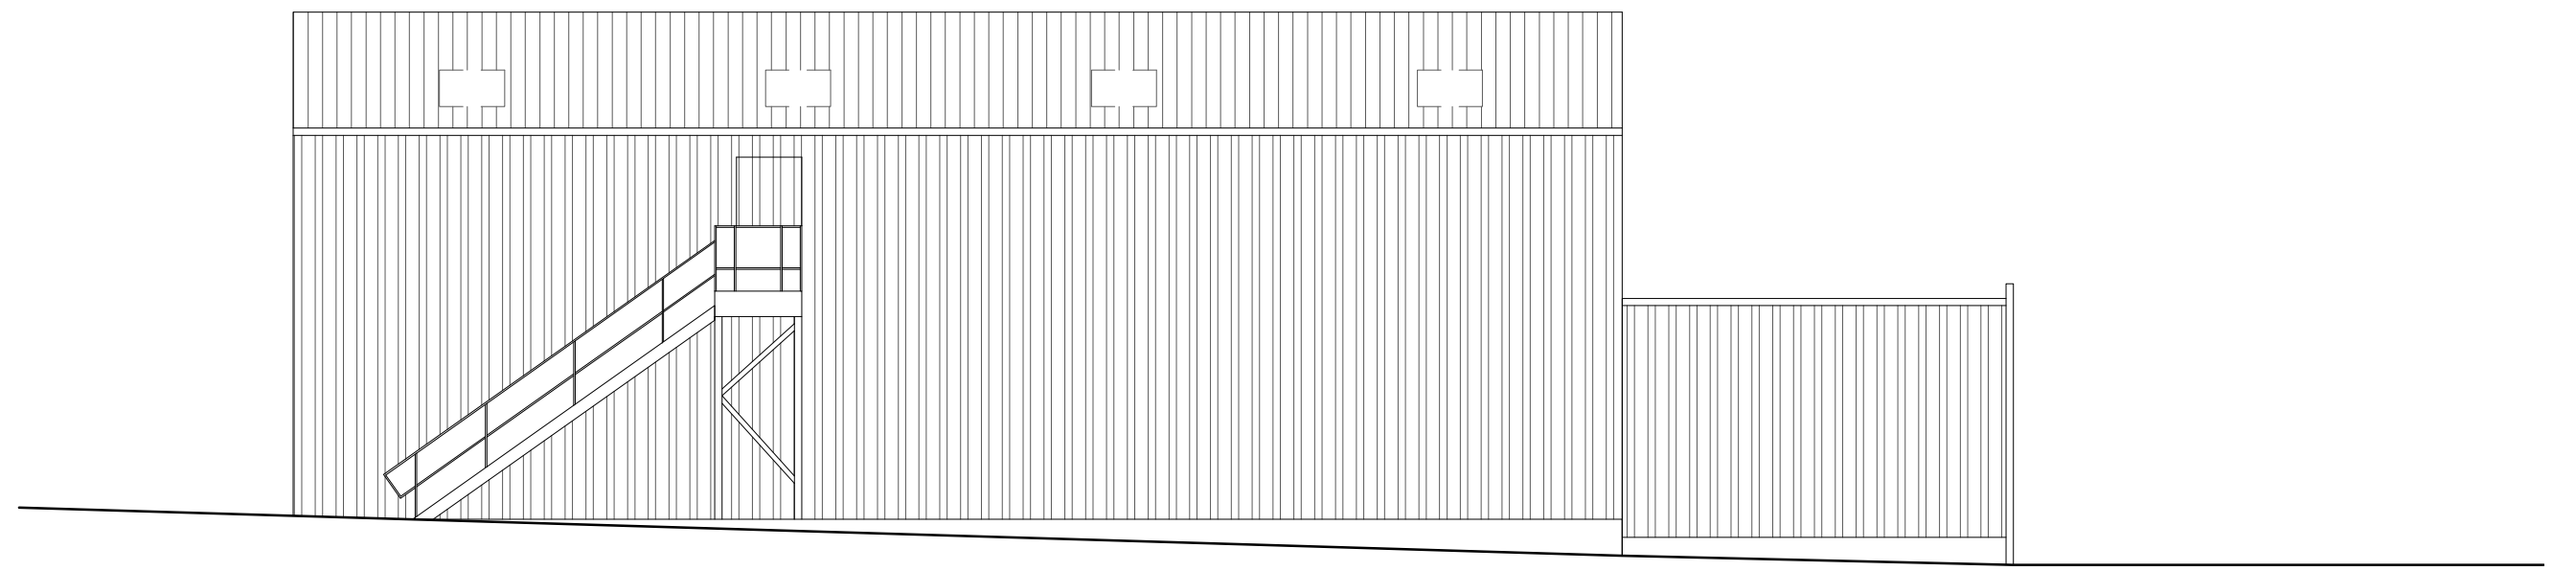


EXISTING SIDE ELEVATION (SOUTH EAST)
Scale 1:100

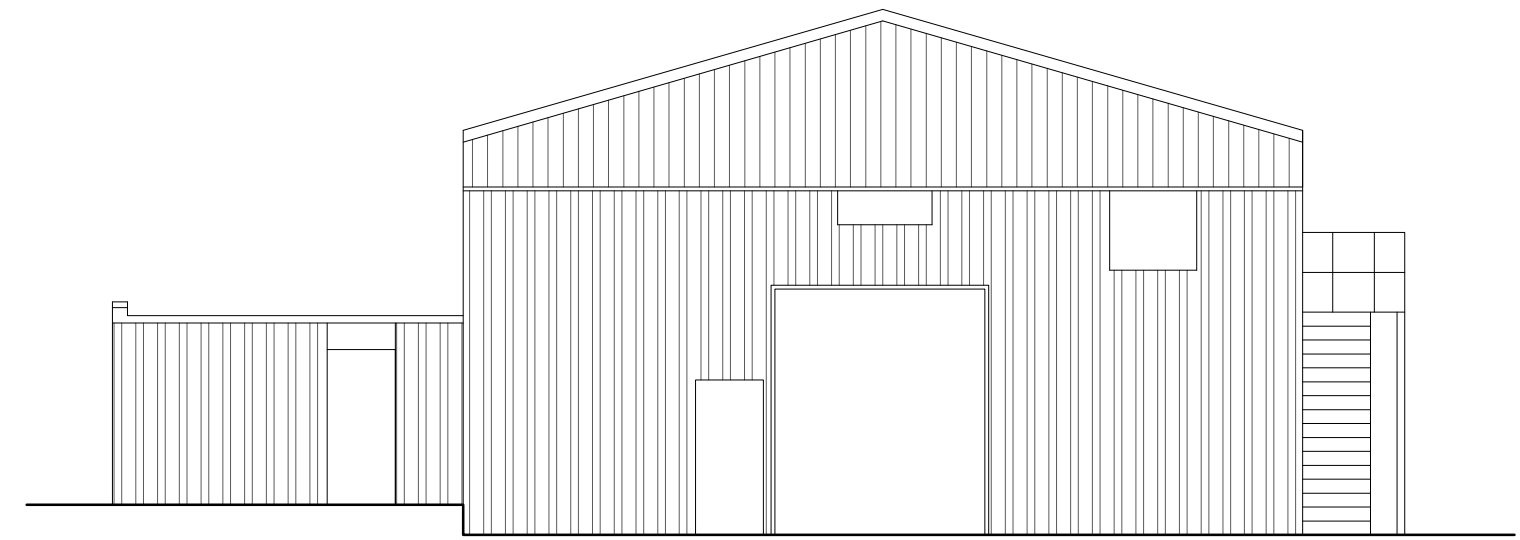


EXISTING FRONT ELEVATION (SOUTH WEST)
Scale 1:100

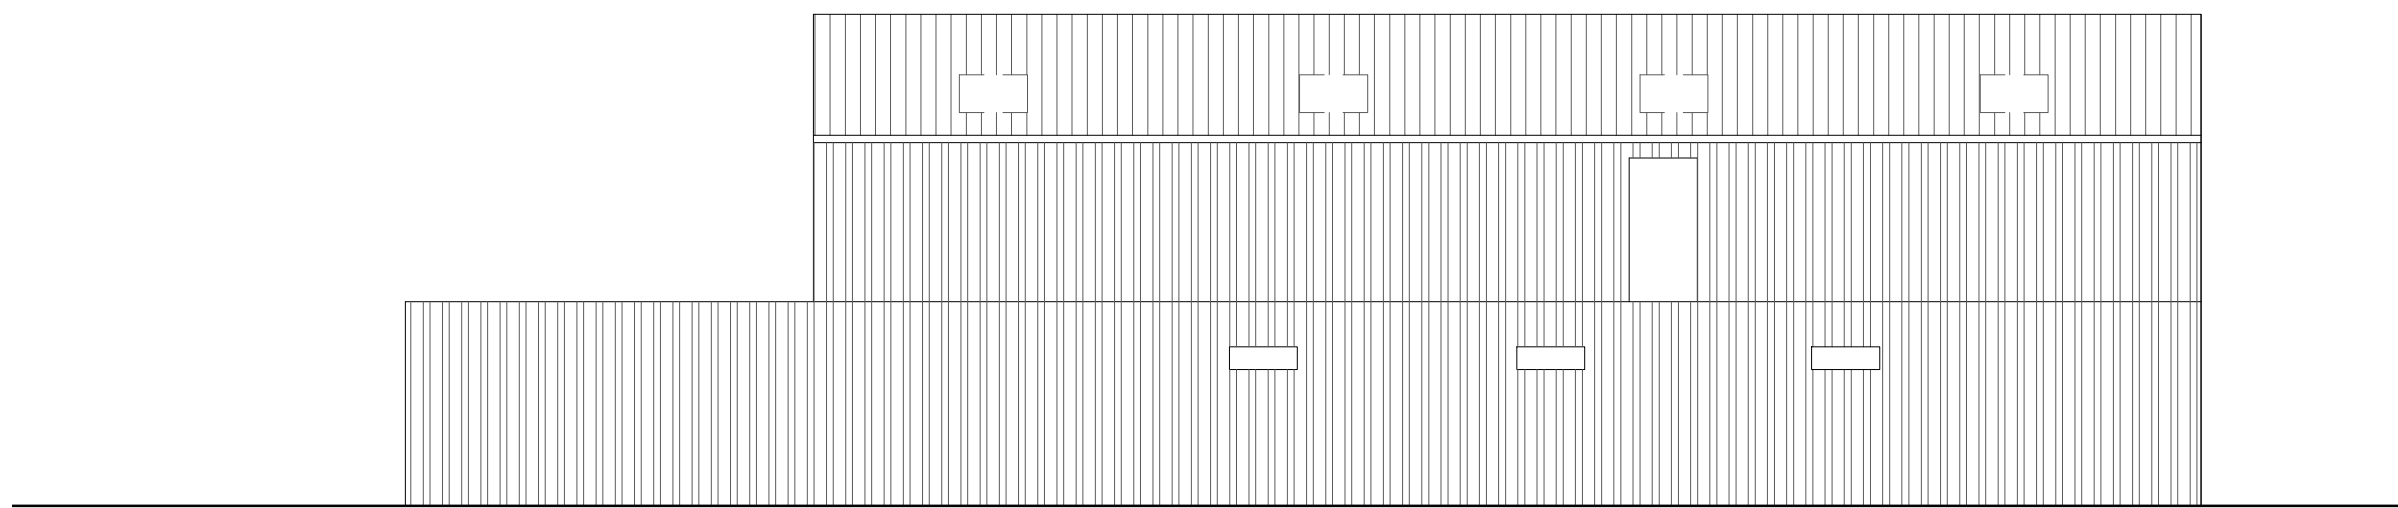

EXISTING SIDE ELEVATION (NORTH WEST)
Scale 1:100

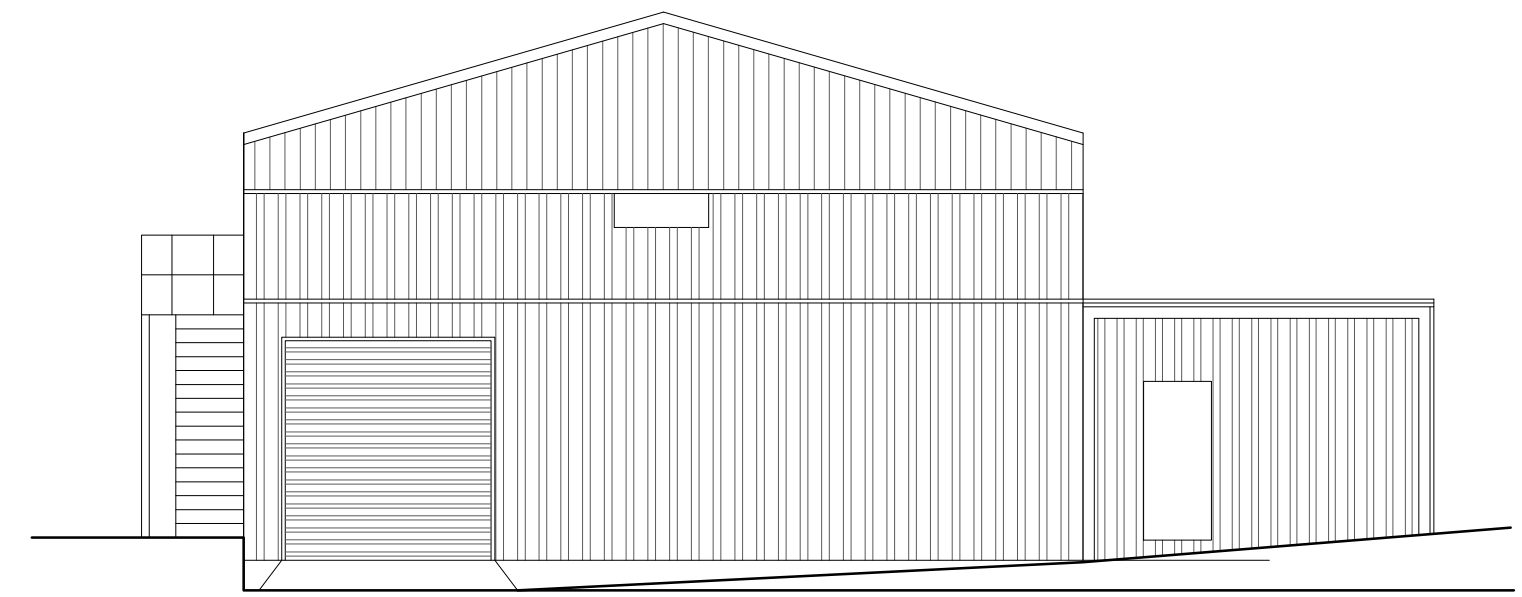

EXISTING REAR ELEVATION (NORTH EAST)
Scale 1:100

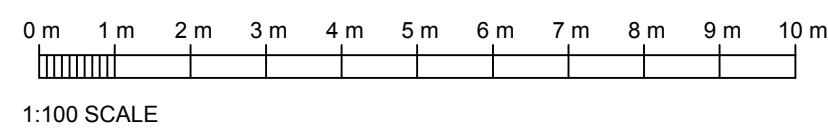

Rev	Date	Comments	Rev	Date	Comments

PLANNING

Client
Mr Paul Rutherford

Project
Conversion at Rutherford
Stables,
Hermitage Road,
Higham
Kent, ME3 7NE

Title
Existing Plans and
Elevations

Project No.
191

Drawing No.
191-EX-01

HASKINS
DESIGNS LTD.
The Civic Centre, St Mary's Road, Swanley, Kent, BR8 7BU.
Phone: 01322 479561 Mobile: 07802 182202
info@haskinsdesigns.co.uk Website: haskinsdesigns.co.uk

Scale
1:100 @ A1

Revision

Drawn
RL

Check
JH

Date
Feb 2022