


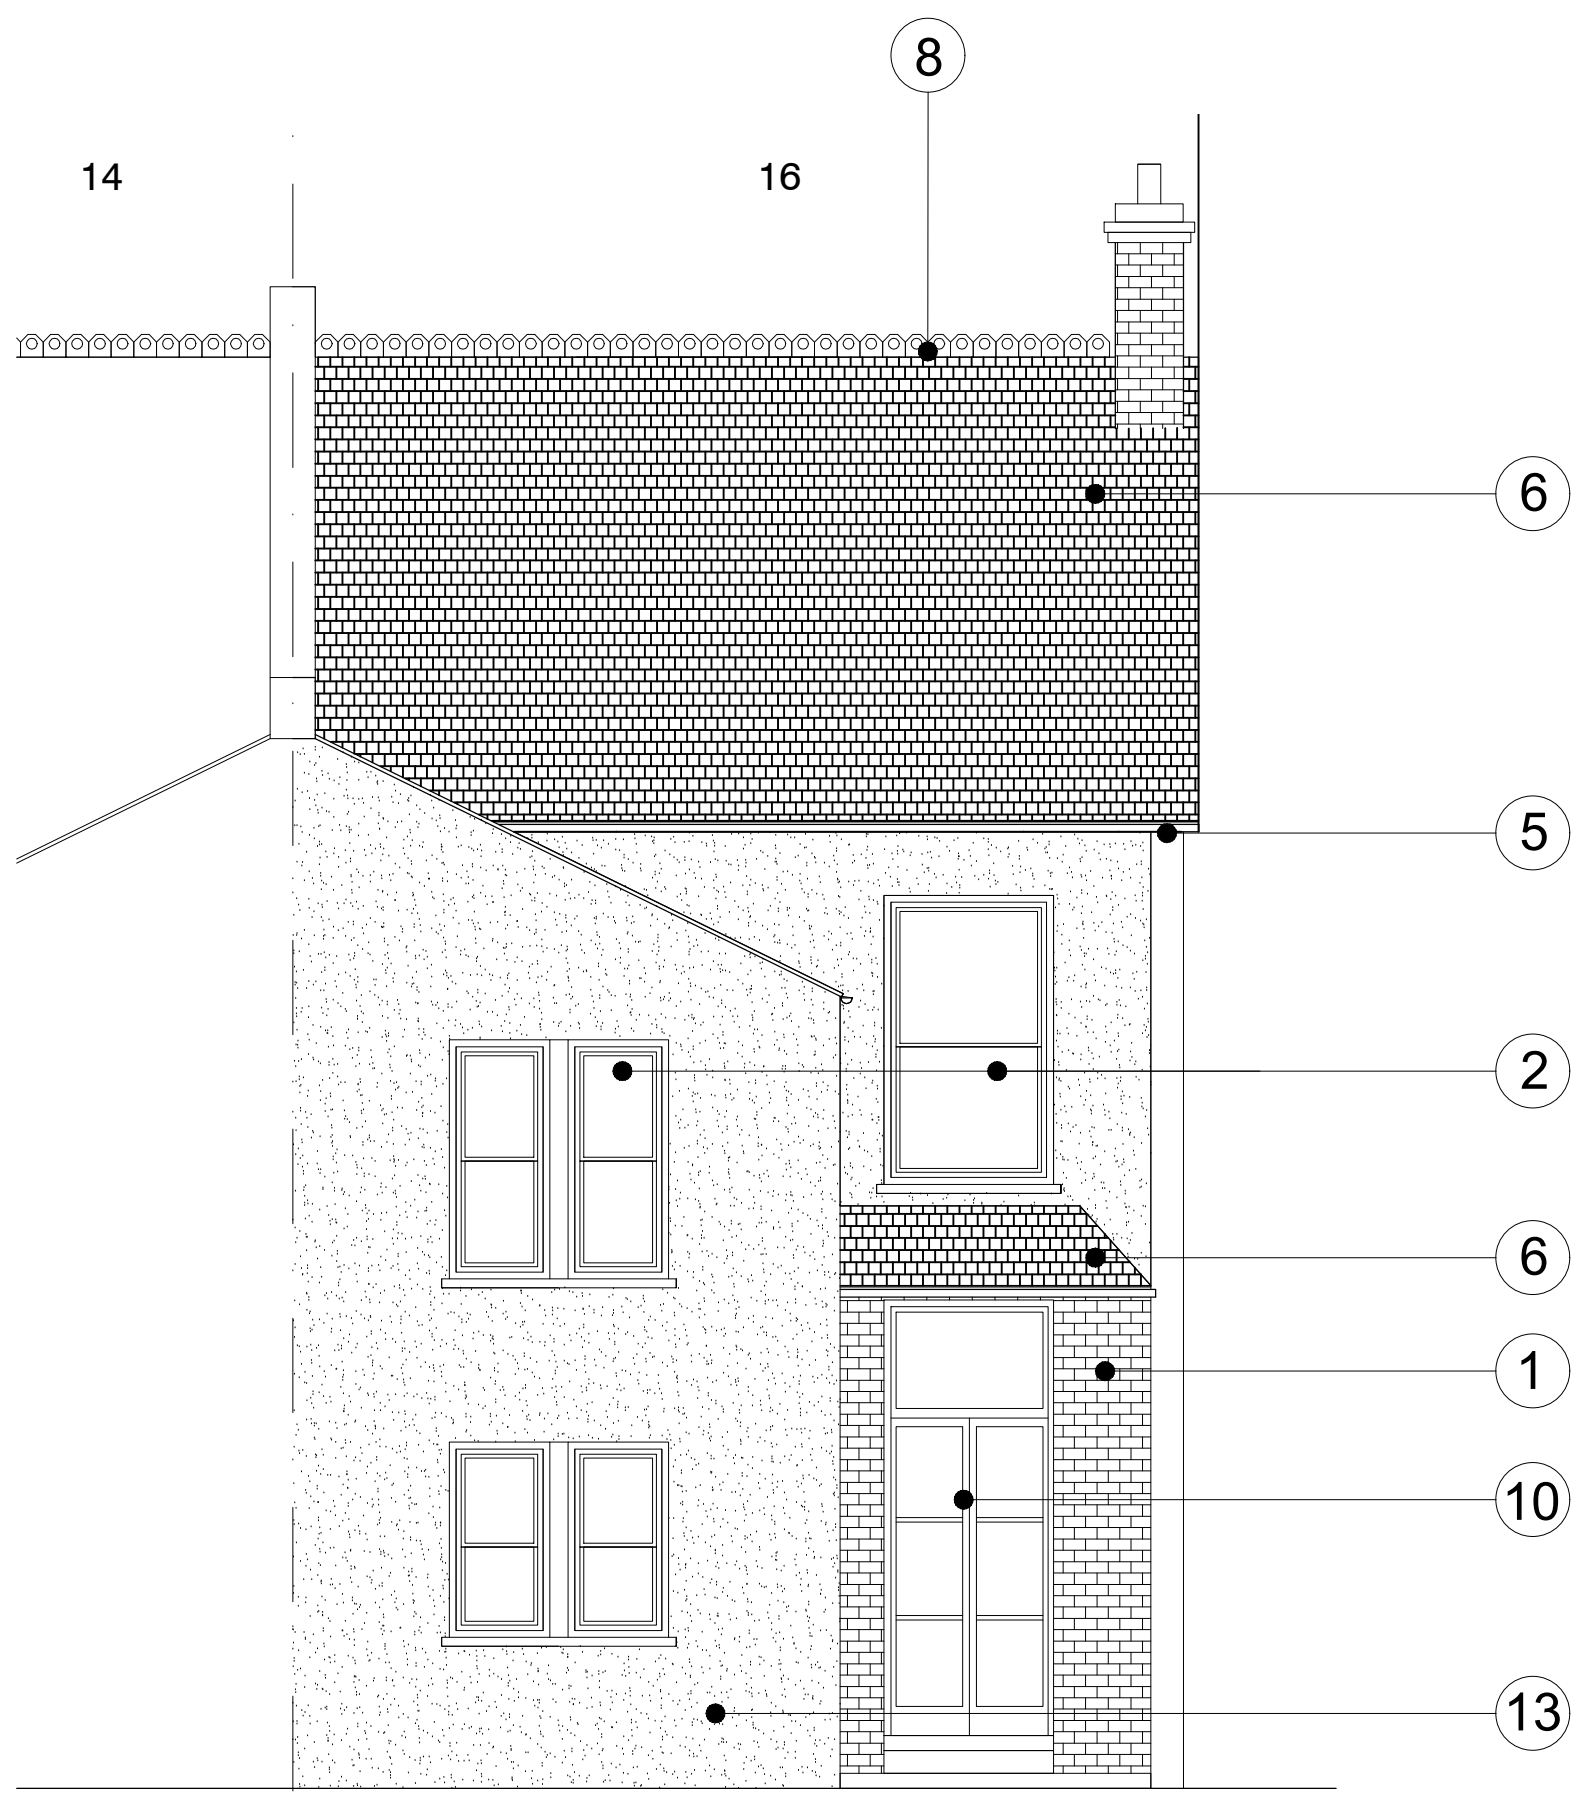


EXISTING REAR ELEVATION
Scale 1:50

MATERIAL KEY EXISTING


1. YELLOW AND RED STOCK BRICK.
2. TIMBER SASH SINGLE GLAZING WINDOW.
3. PANELLED TIMBER DOOR.
4. PAINTED LIMESTONE WORK.
5. PVC GUTTER AND DOWN PIPES.
6. SLATE ROOF TILES.
7. LEAD FLASHING
8. TERRACOTTA RIDGE TILES TO BE RE-USED WITH NEW ROOF
9. SW PAINTED BARGE BOARD OF LIGHT COLOUR
10. TIMBER FRAME FRENCH WINDOW.
11. TIMBER GATE
12. PVC SOIL VENT PIPE
13. LIGHT COLOUR RENDER FINISH
14. ROOF FINIAL TO BE RETAINED



EXISTING SIDE ELEVATION
Scale 1:50

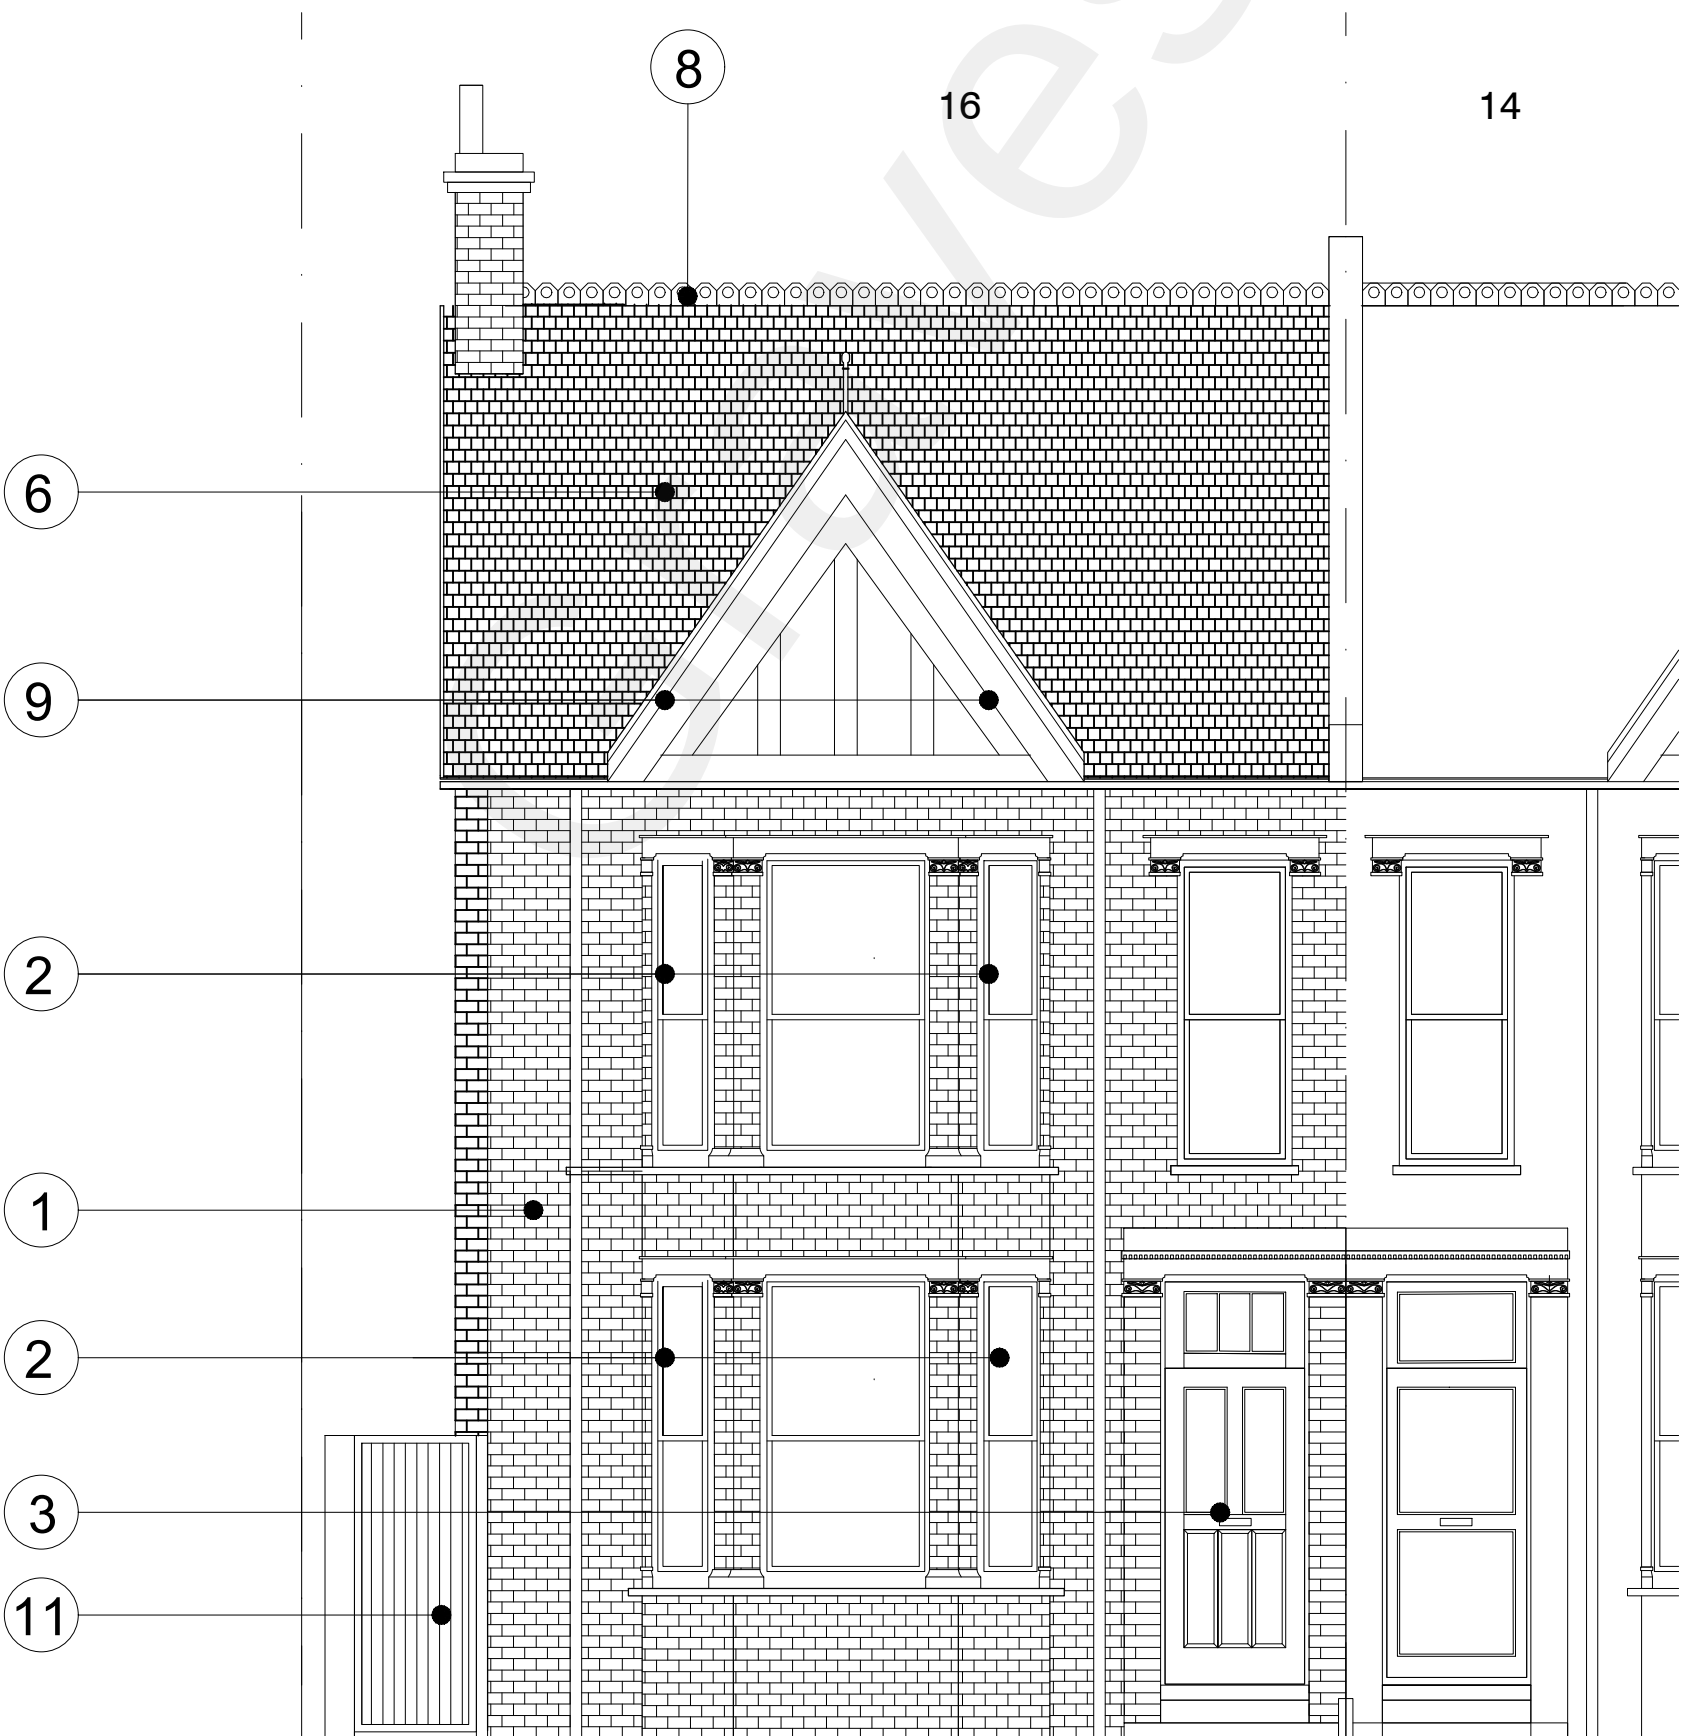

EXISTING FRONT ELEVATION
Scale 1:50

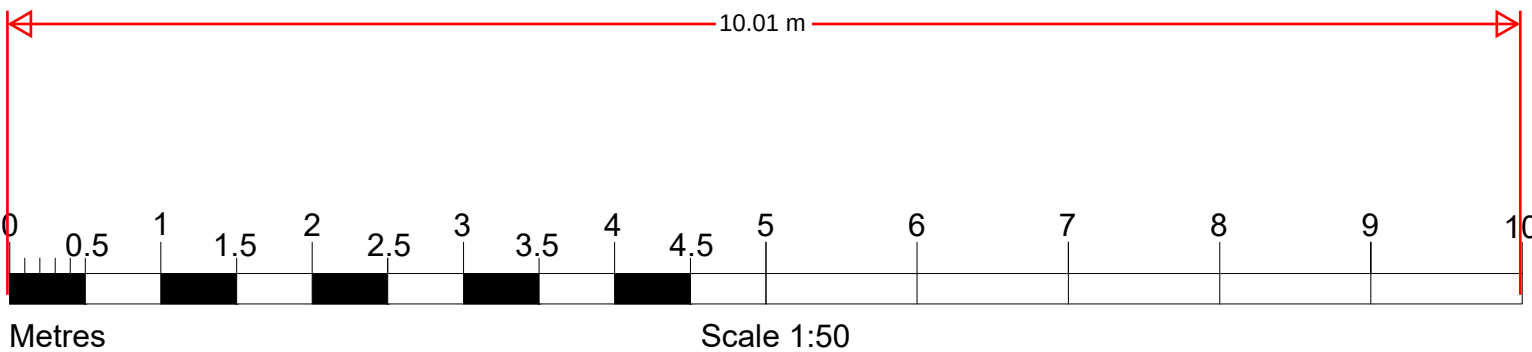

DO NOT SCALE FROM DRAWING
USE FIGURE DIMENSION ONLY

STATUS:
PLANNING

PROJECT:
16 LENNOX ROAD EAST

DWG. TITLE:
EXISTING
ELEVATIONS

DWG. No: PL-003 Rev-00
SCALE 1:50 @ A1