



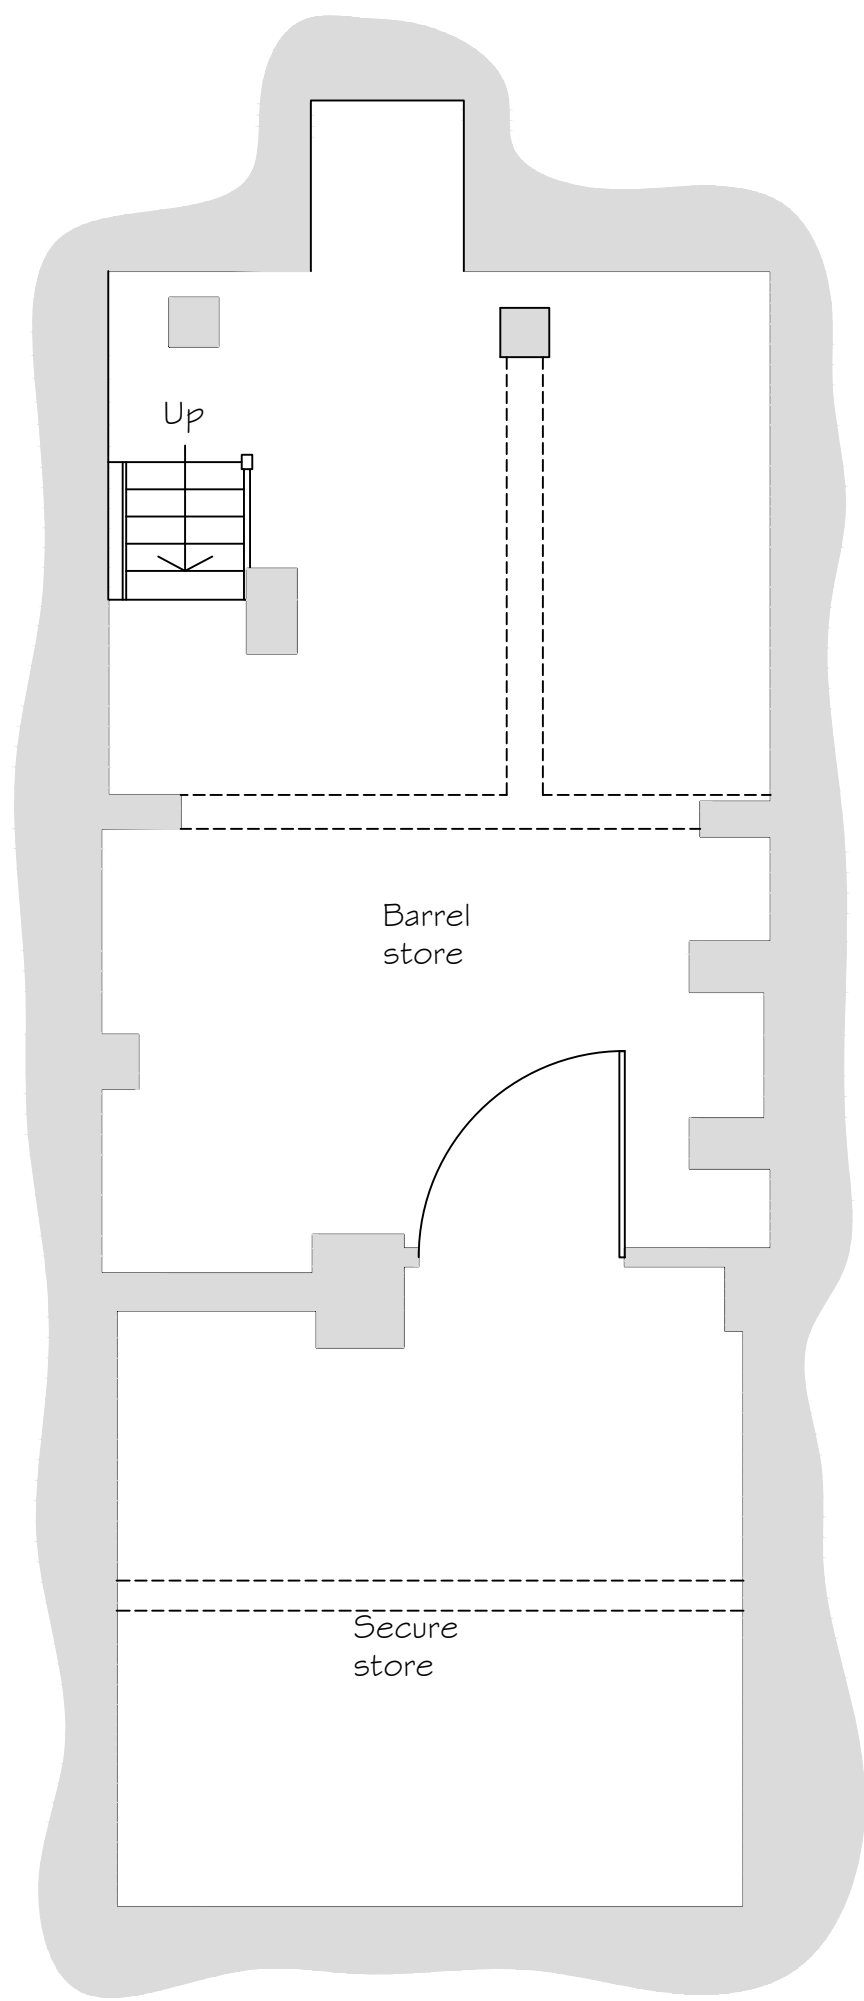


Basement Floor Plan  
Scale 1:50


-   
Ground floor  
bar area  
Scale 1:2
-   
FF landing old
-   
FF landing old
-   
FF front room
-   
SF bedroom's  
Landing
-   
SF front bedroom
-   
FF Rear room door
-   
FF Landing
-   
SF Toilet door
-   
SF rear bedroom door

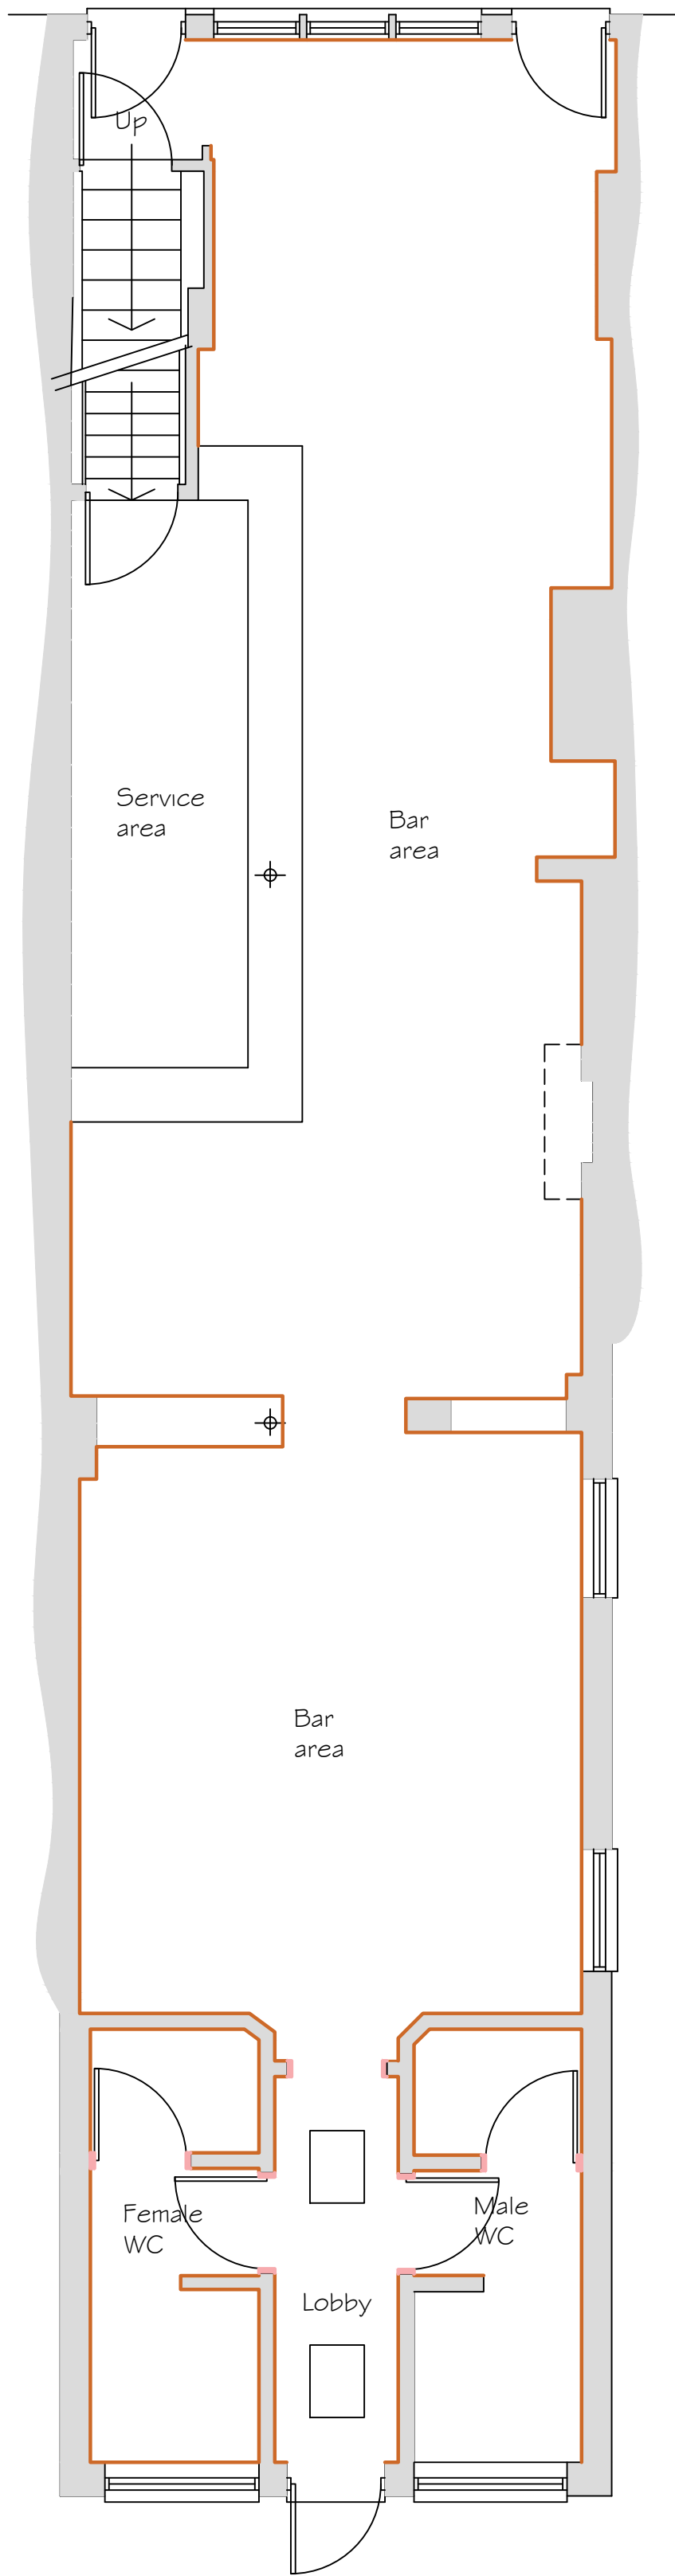

Ground Floor Plan

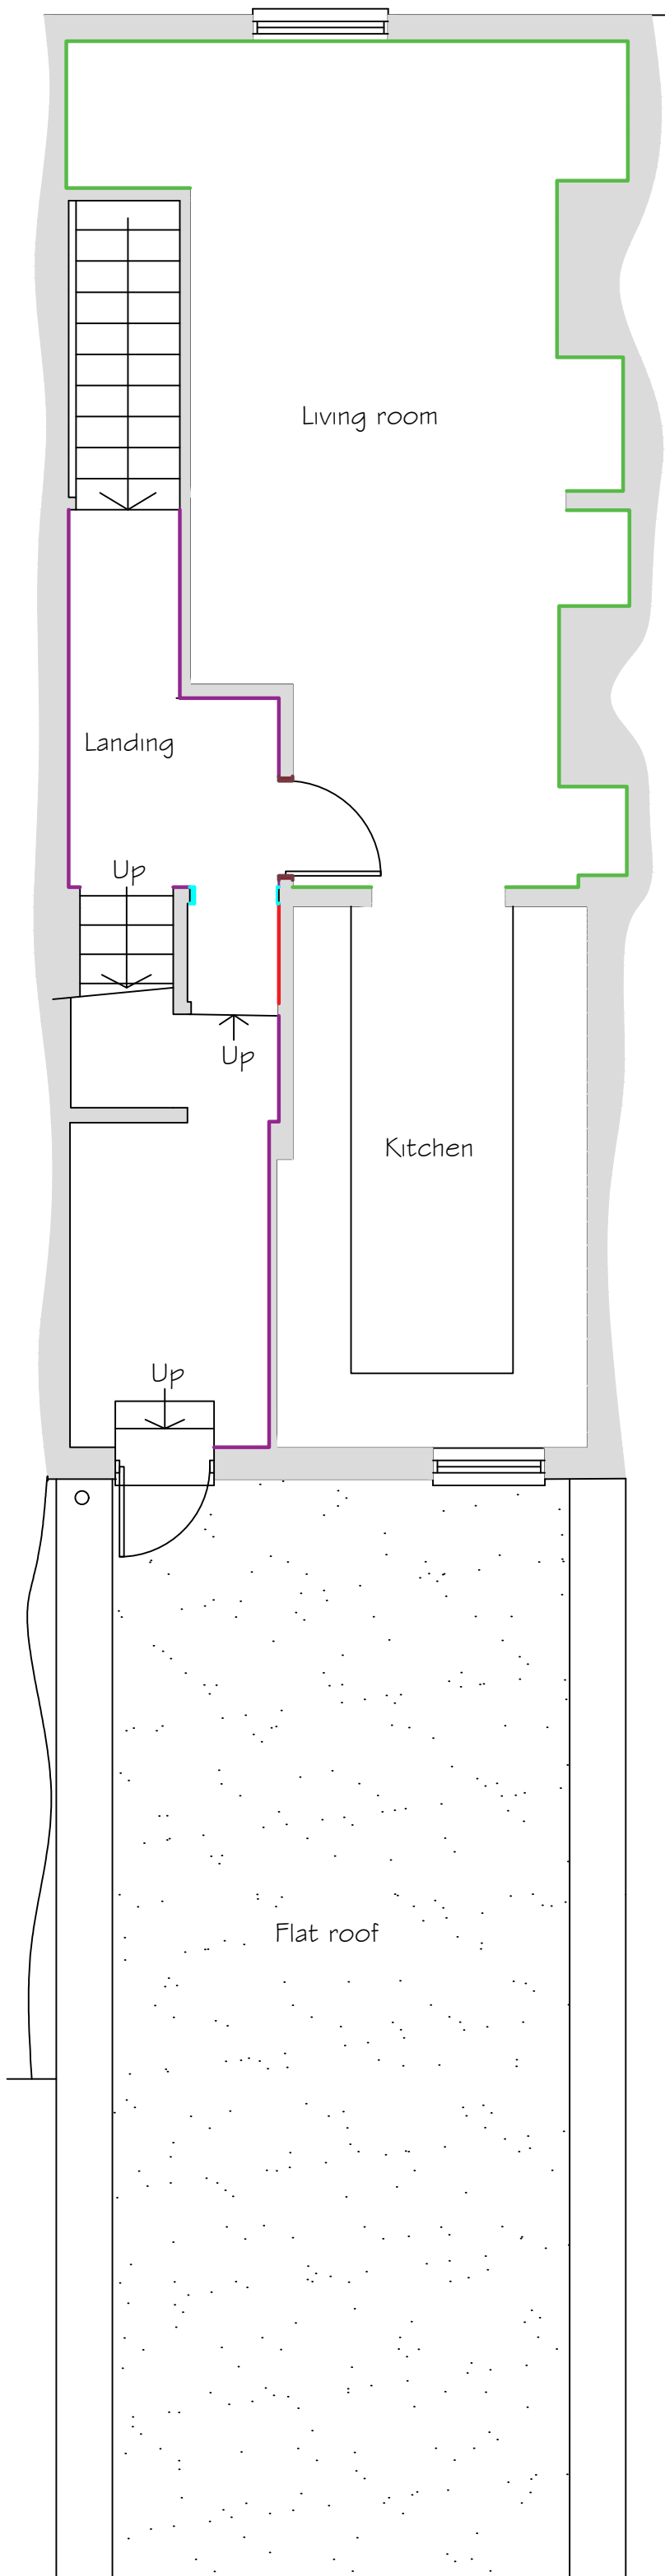

First Floor Plan

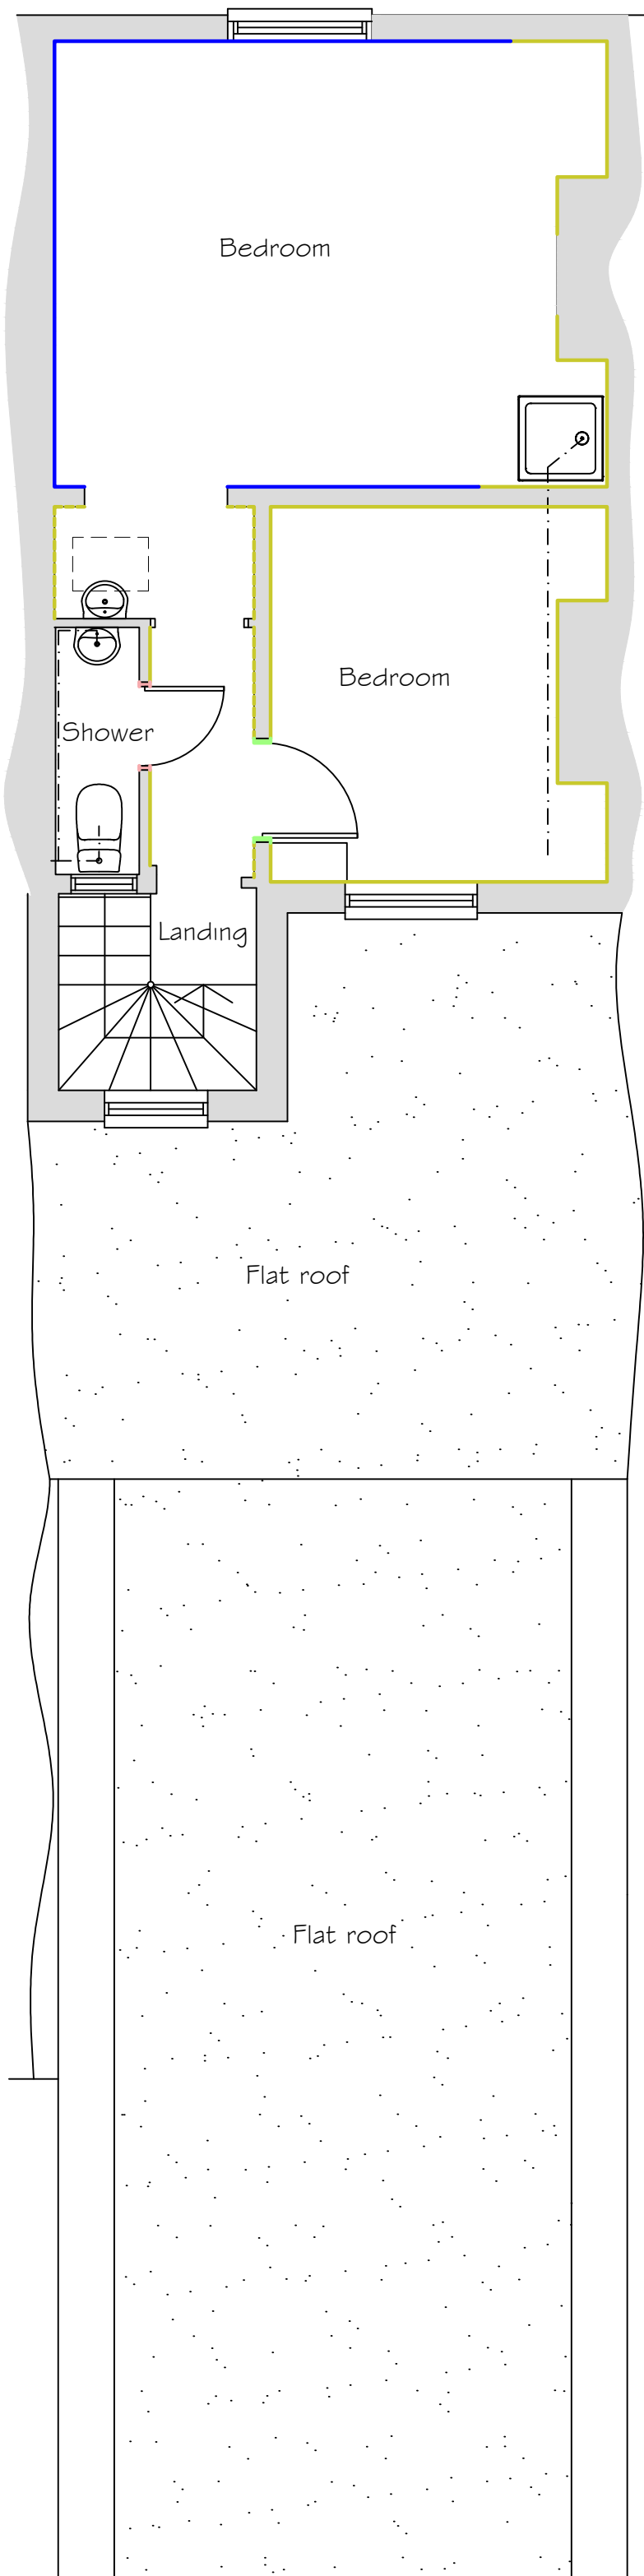

Second Floor Plan

|   |               |          |
|---|---------------|----------|
| <div><div><div>Copyright</div><div><div>Synergy</div><div>Planning &amp; Property Consultants Ltd</div><div>The Office</div><div>The Larches</div><div>Rochester</div><div>Kent ME3 7NQW</div></div></div></div> |               |          |
| Client   |               |          |
| Mudita Group   |               |          |
| Address   |               |          |
| 44 The Terrace Gravesend   |               |          |
| Drawing title   |               |          |
| Existing skirting/architrave positions   |               |          |
| Scale   |               |          |
| 1:100   |               |          |
| Date   | December 2024 | Drawn by |
| Drawing No   | 23/399/08     |          |