




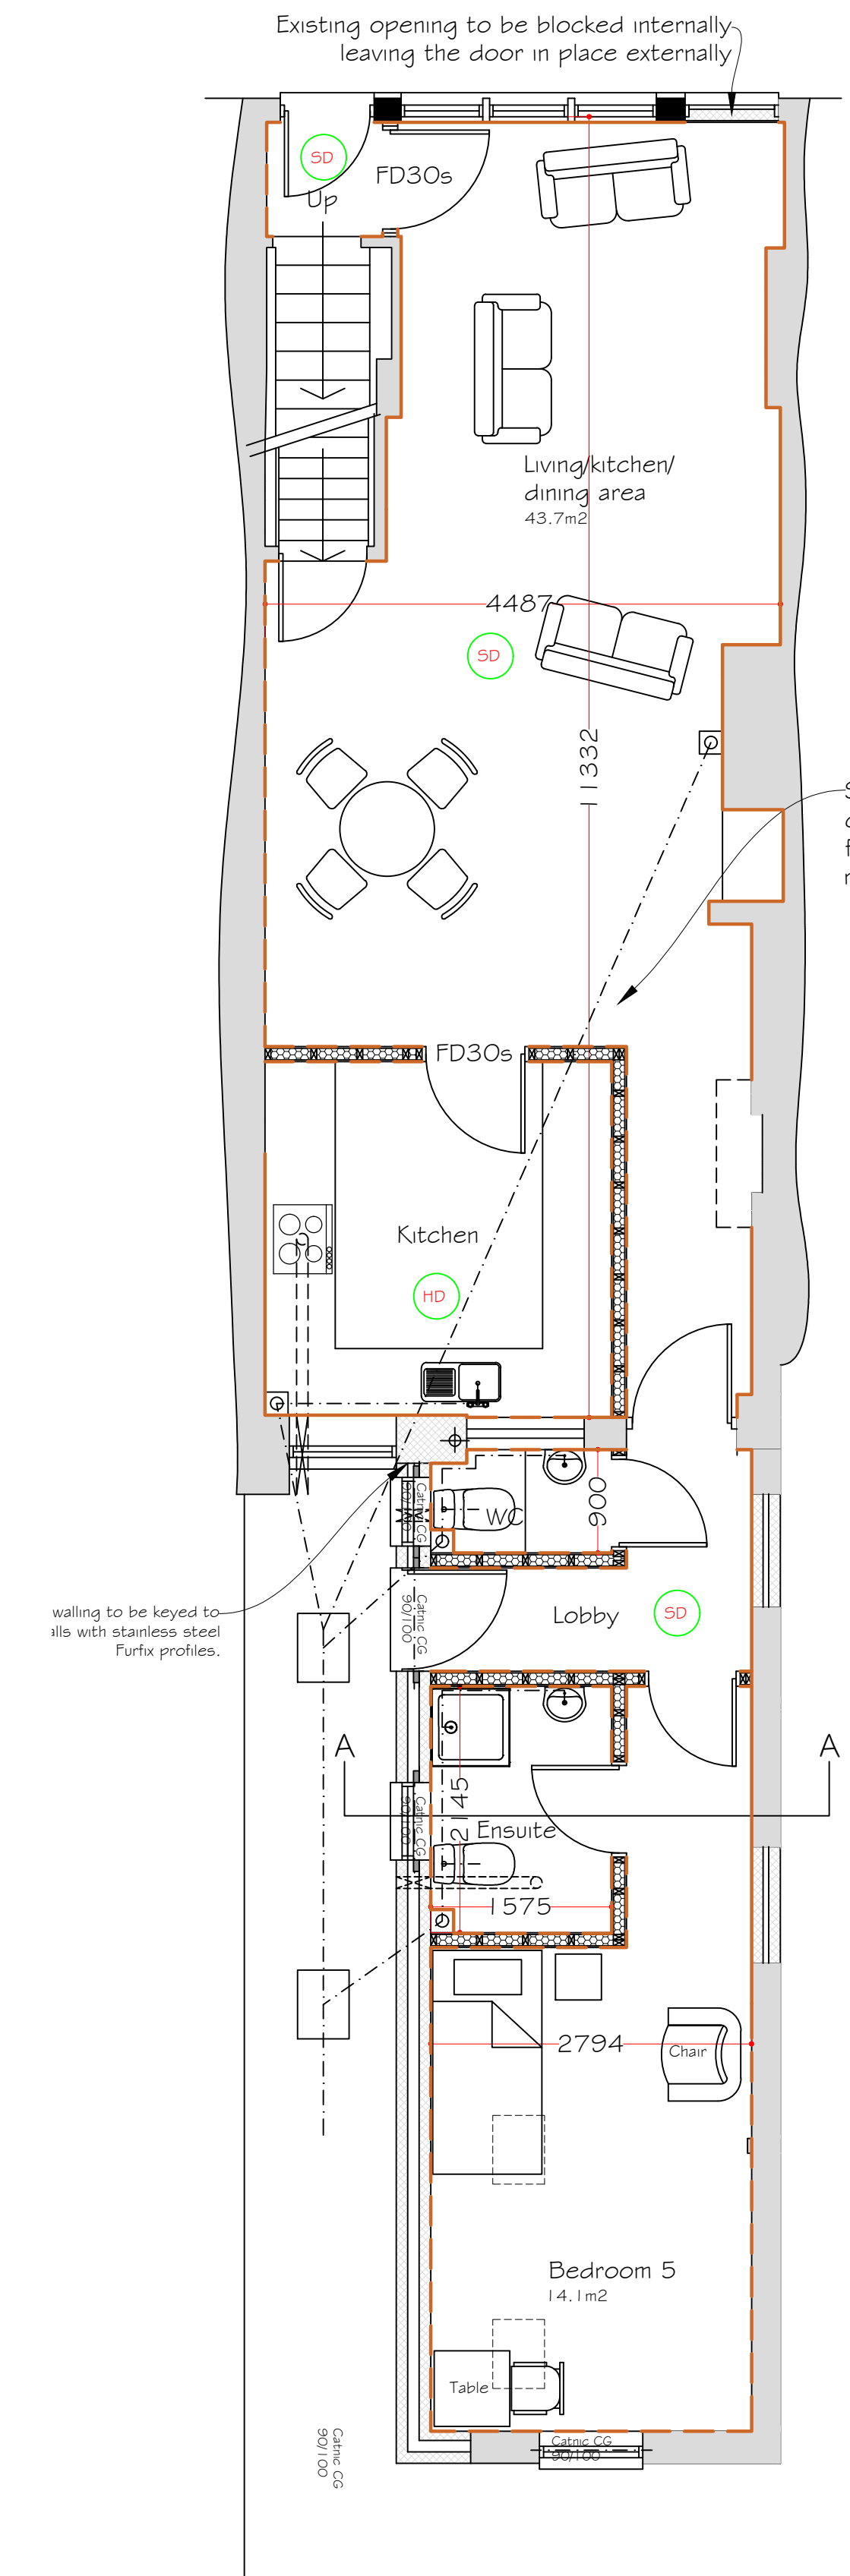


Ground Floor Plan
Scale 1:50

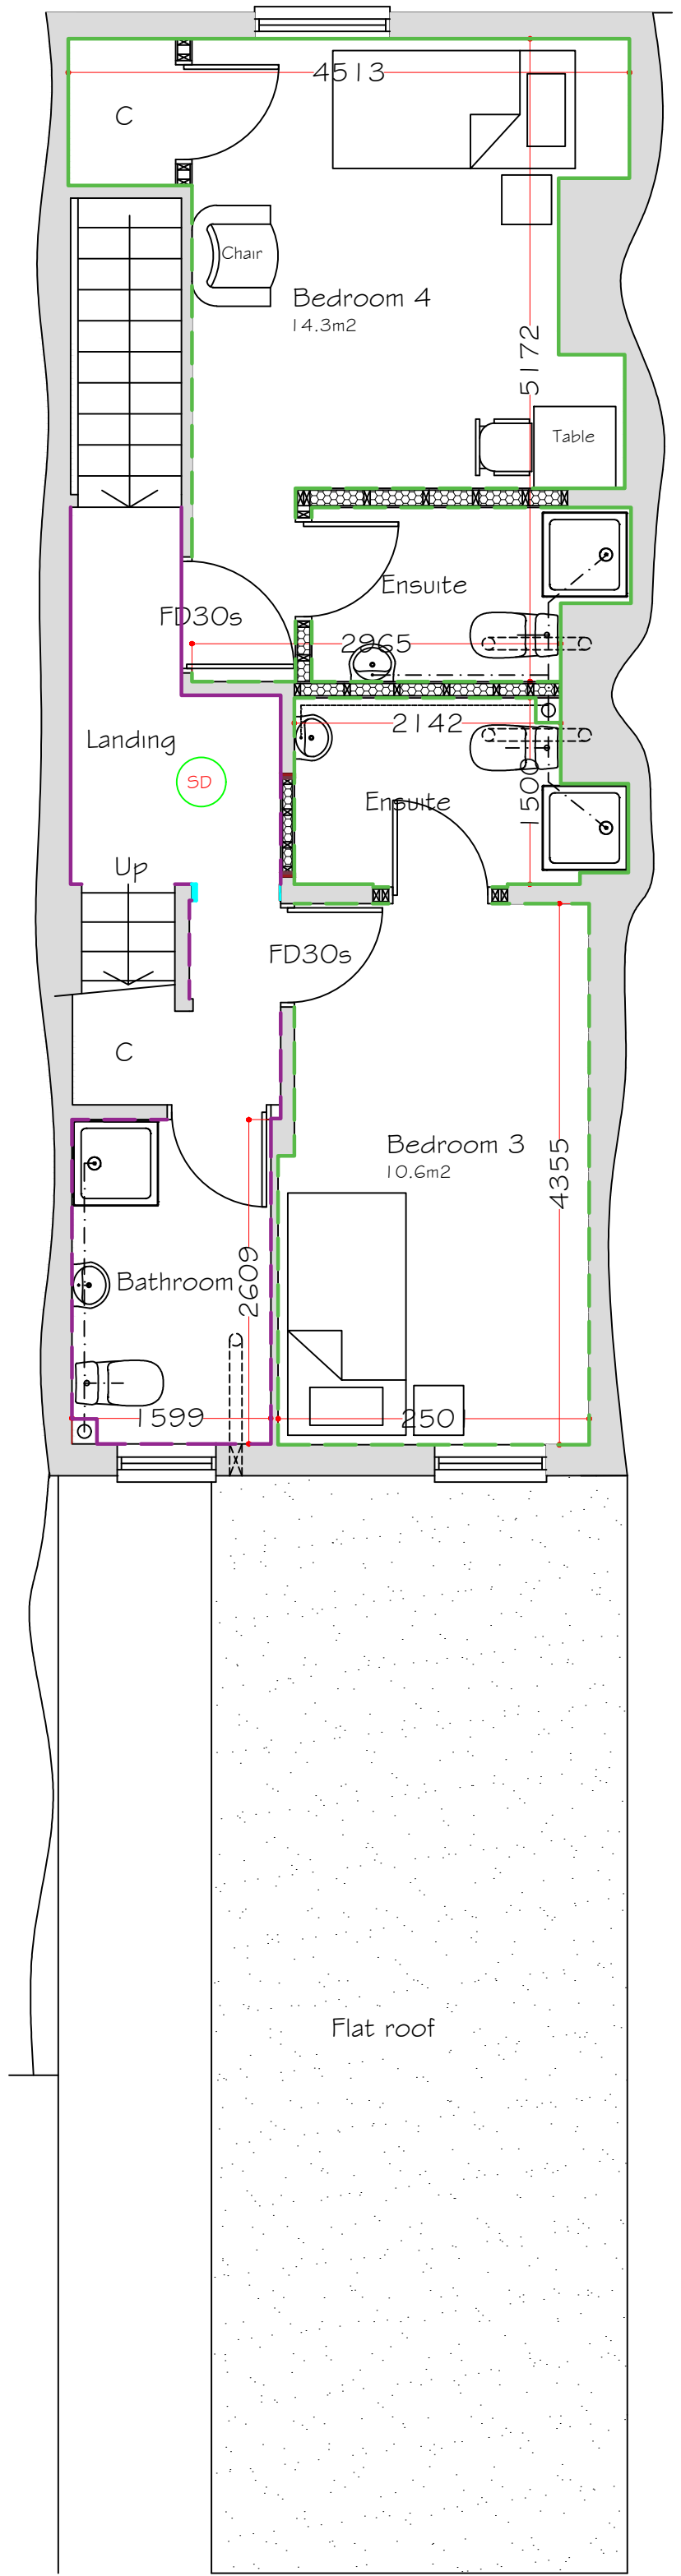

First Floor Plan

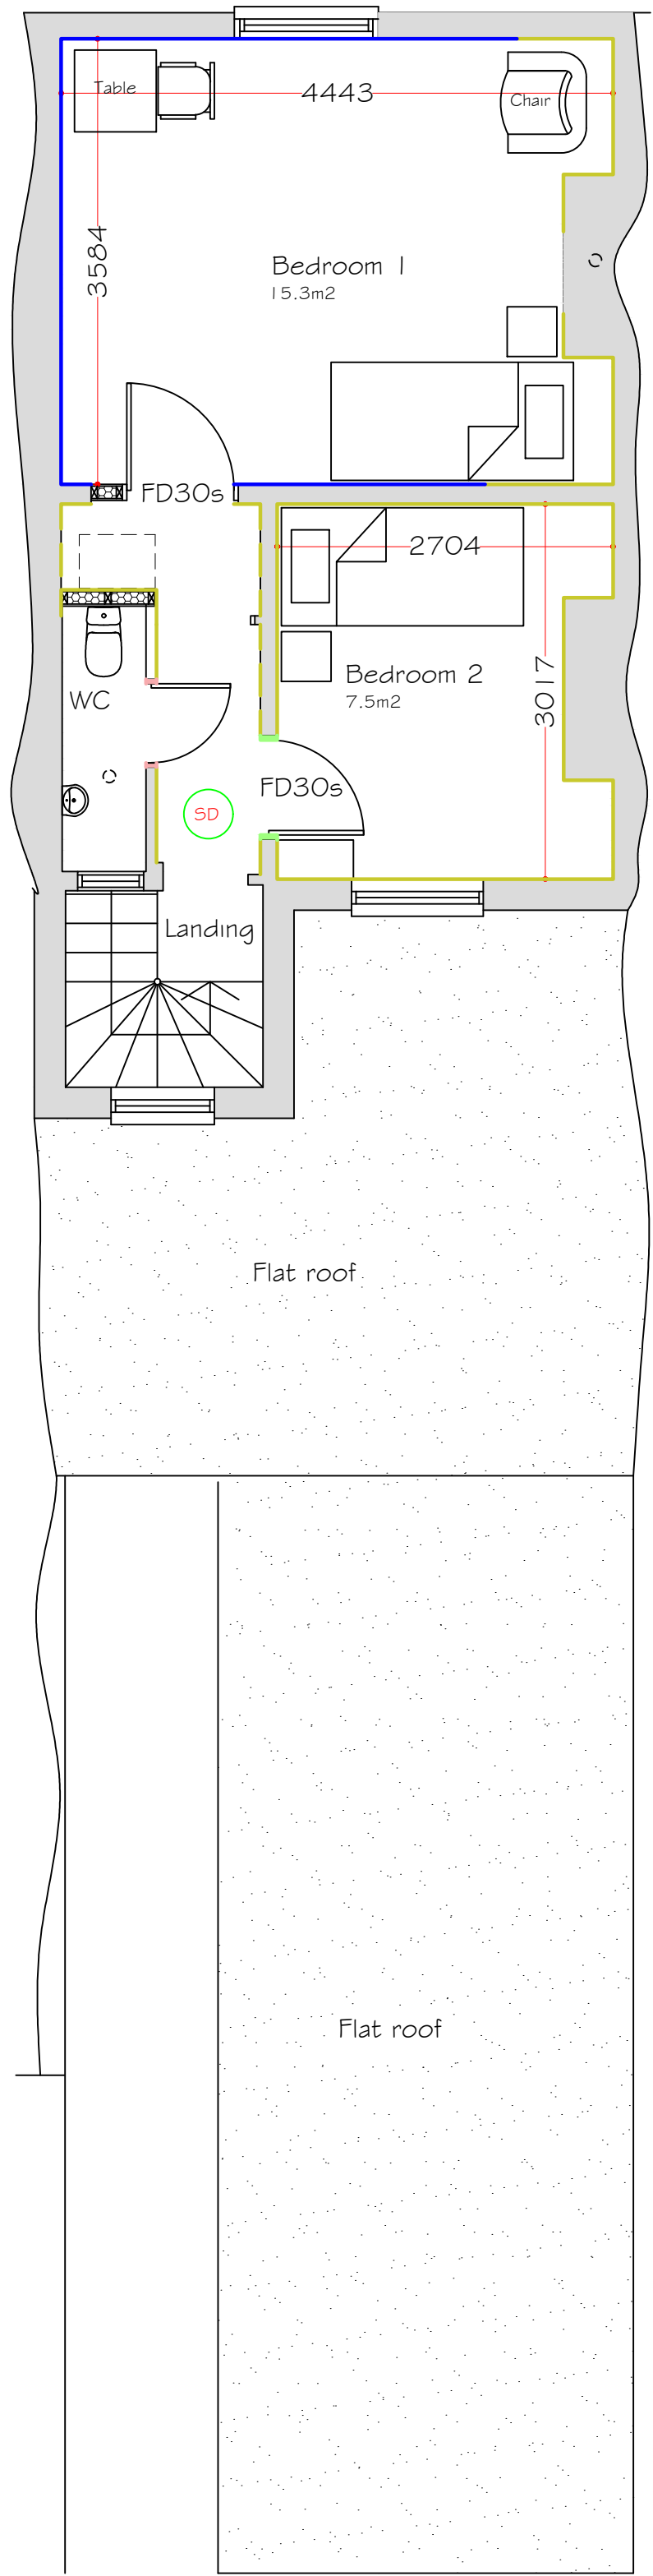

Second Floor Plan

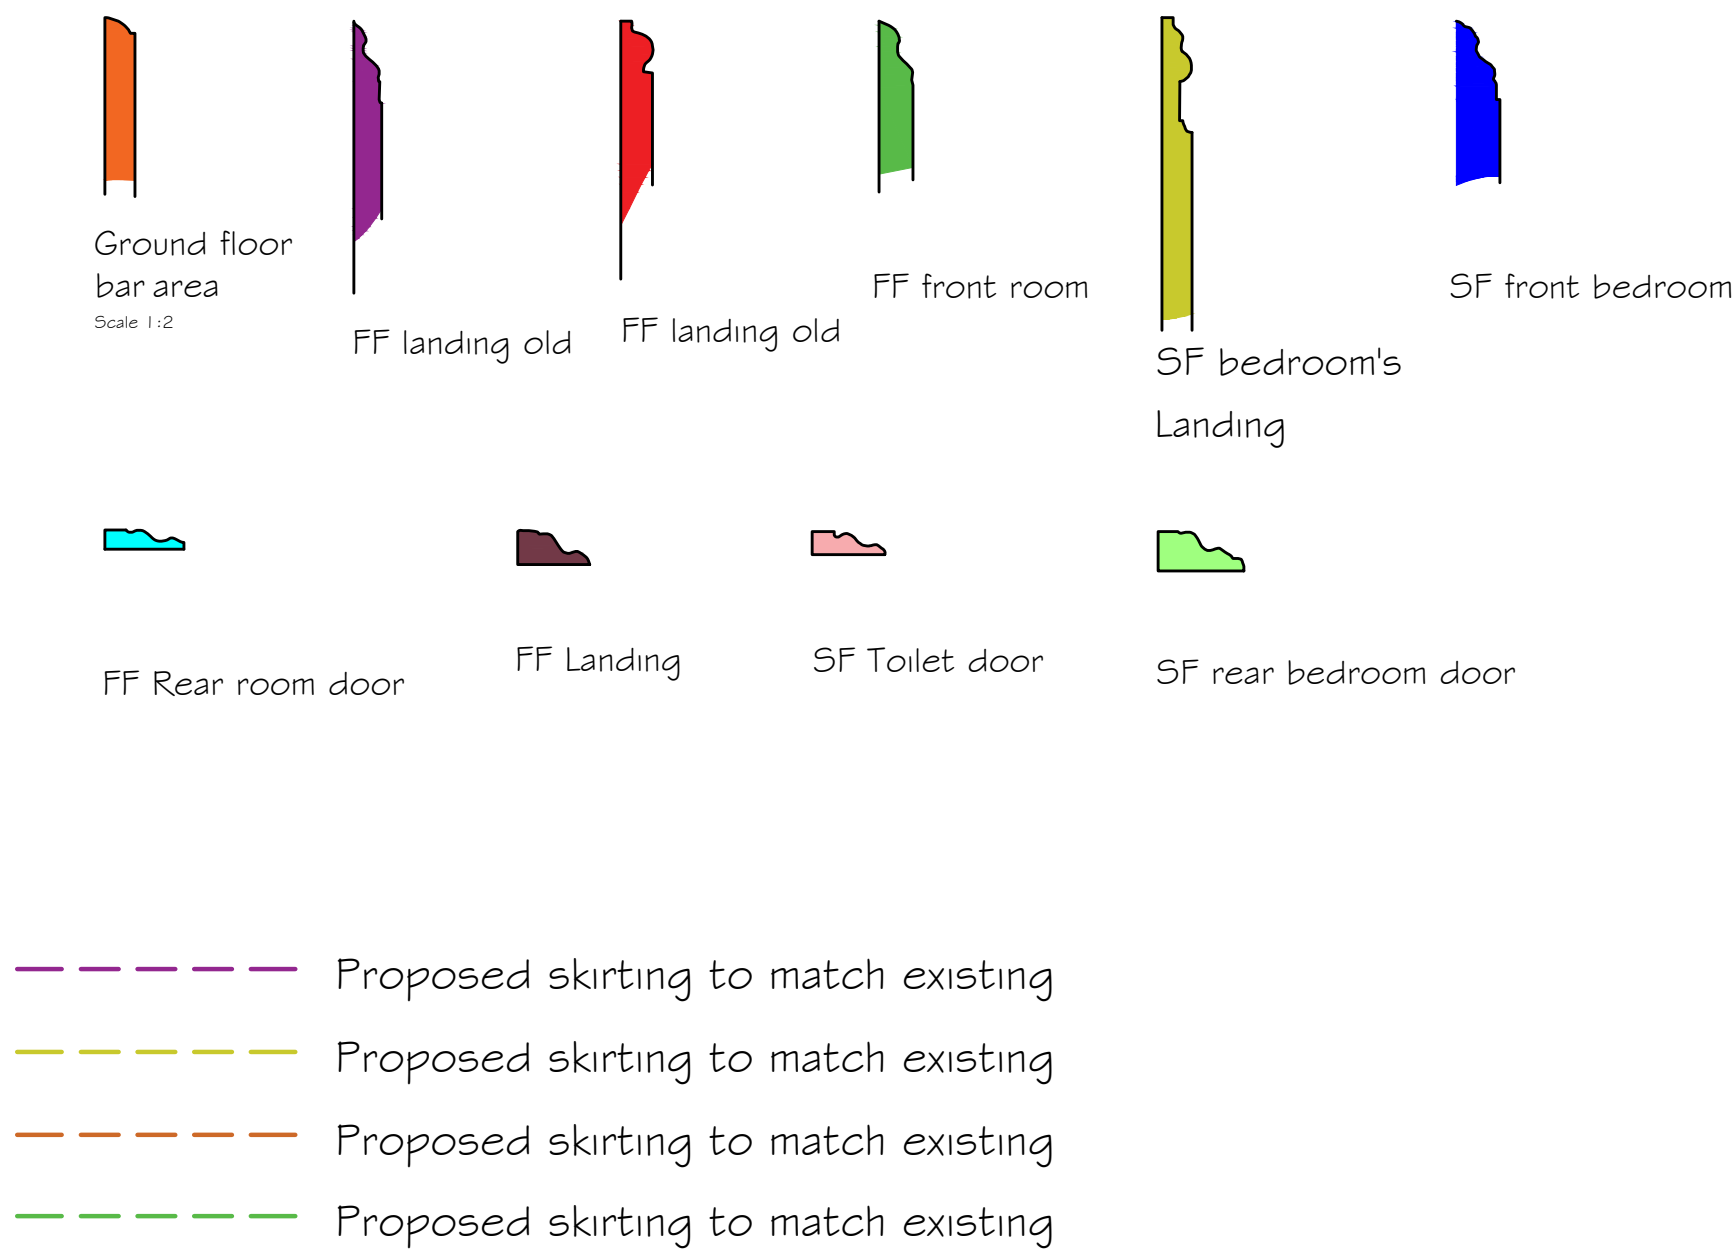

Synergy Planning & Property Consultants Ltd The Office The Larches Rochester Kent ME3 7NQW		
Client	Mudita Group	
Address	44 The Terrace Gravesend	
Drawing title	Proposed skirting/architrave positions	
Scale	1:100	
Date	December 2024	Drawn by
Drawing No	23/399/09	