


SITE LOCATION




Reproduced by permission of Ordnance Survey on behalf of the Controller of Her Majesty's Stationary Office
All rights reserved. © Crown Copyright licence no. 100062043

SITE AREA PLAN

 


SITE PHOTOGRAPH

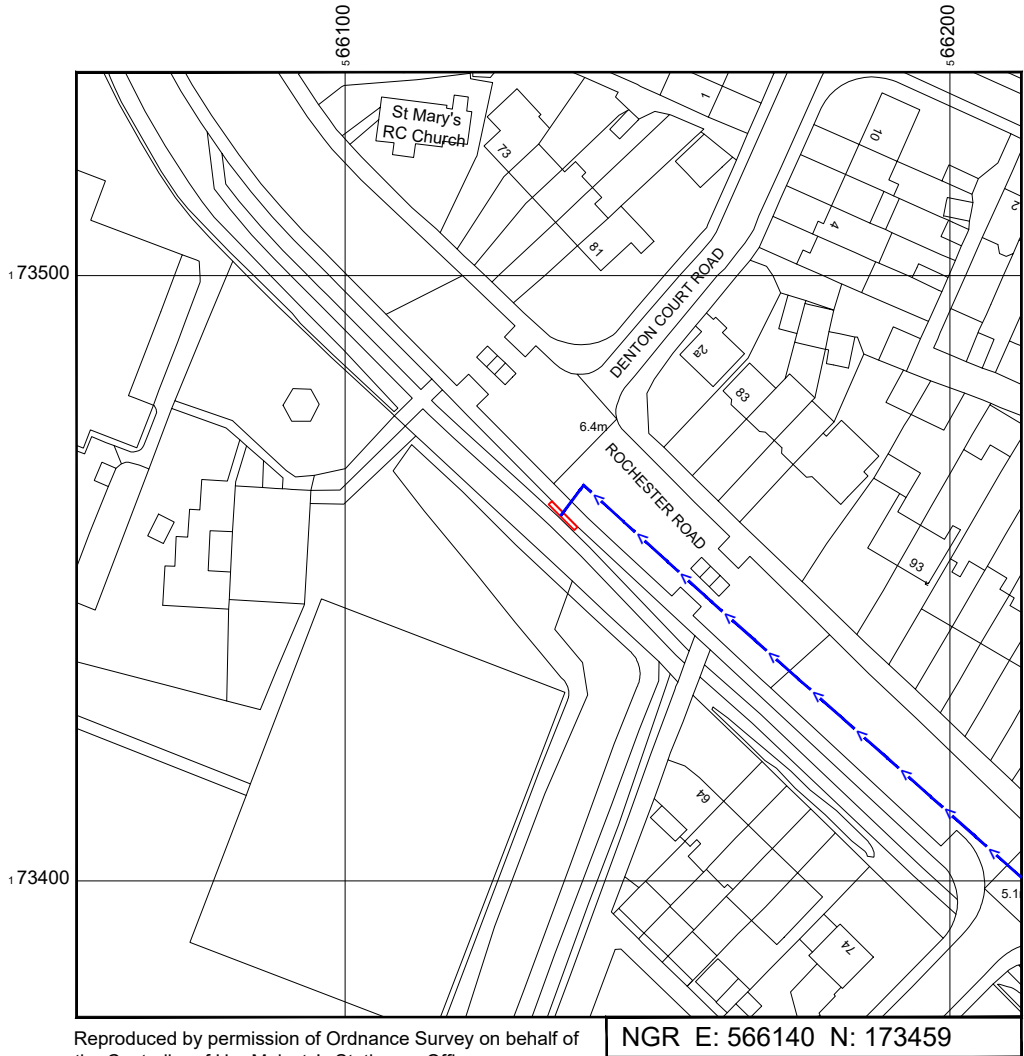

Reproduced by permission of Ordnance Survey on behalf of the Controller of Her Majesty's Stationary Office
All rights reserved. © Crown Copyright licence no. 100062043

SITE LOCATION PLAN

 


GOOGLE MAPS QR CODE

GOOGLE MAPS - <https://goo.gl/maps/HBy36svAgz1o3m3V7>

GOOGLE STREETVIEW - <https://goo.gl/maps/9MTp2MhejqZYzZFR7>

NOTES:

1. ALL DIMENSIONS IN MM UNLESS OTHERWISE NOTED.
- DIRECTIONS TO SITE:**
Head north-east on M25. Take the exit towards Dartford/A225/Canterbury/M2. At Darenth Interchange, take the 4th exit onto the A2 slip road to M2/Canterbury. Merge onto A2. Take the exit towards Gravesend (E). At the roundabout, take the 2nd exit onto Hever Ct Rd. At the roundabout, take the 1st exit onto Valley Dr. Turn right onto Old Rd E/B261. At the roundabout, take the 1st exit onto Rochester Rd/A226. Follow Rochester Road and site location is on the left hand side.

 

Master:	MBNL / EE:	Project:	Purpose of Issue:	Issue:
M001	MBNL	3UK DNSW	Planning	A
Date:	12/06/2023	Revision / Upgrade Description:		
Drawn:	CDN	First Issue - Site nomination dated: TBC		
Checked:	DH			
Approved:	SD			

CK Hutchison Networks (UK) Limited

Green Park
450 Longwater Avenue
Reading
RG30 3UR

Design Consultant & Principal Contractor:



WHP Telecoms
Unit 1 Maple Park,
Low Fields Avenue, Leeds
LS12 6HH

Tel: 01133023550
e-mail: info@whptelecoms.com

Site Name:
ROCHESTER ROAD STREETWORKS

Site ID:
GVM22322

Address:
ROCHESTER ROAD,
DENTON,
GRAVESEND,
KENT,
DA12 2HU


Title:
002 SITE LOCATION PLAN

Project:
3UK DNSW

Purpose of Issue:
PLANNING

EE Cell ID: 89994	MBNL Cell ID: GVM090	Cell ID: DA0627
----------------------	-------------------------	--------------------

Master Drawing No: GVM22322_M001	Issue: A
-------------------------------------	-------------

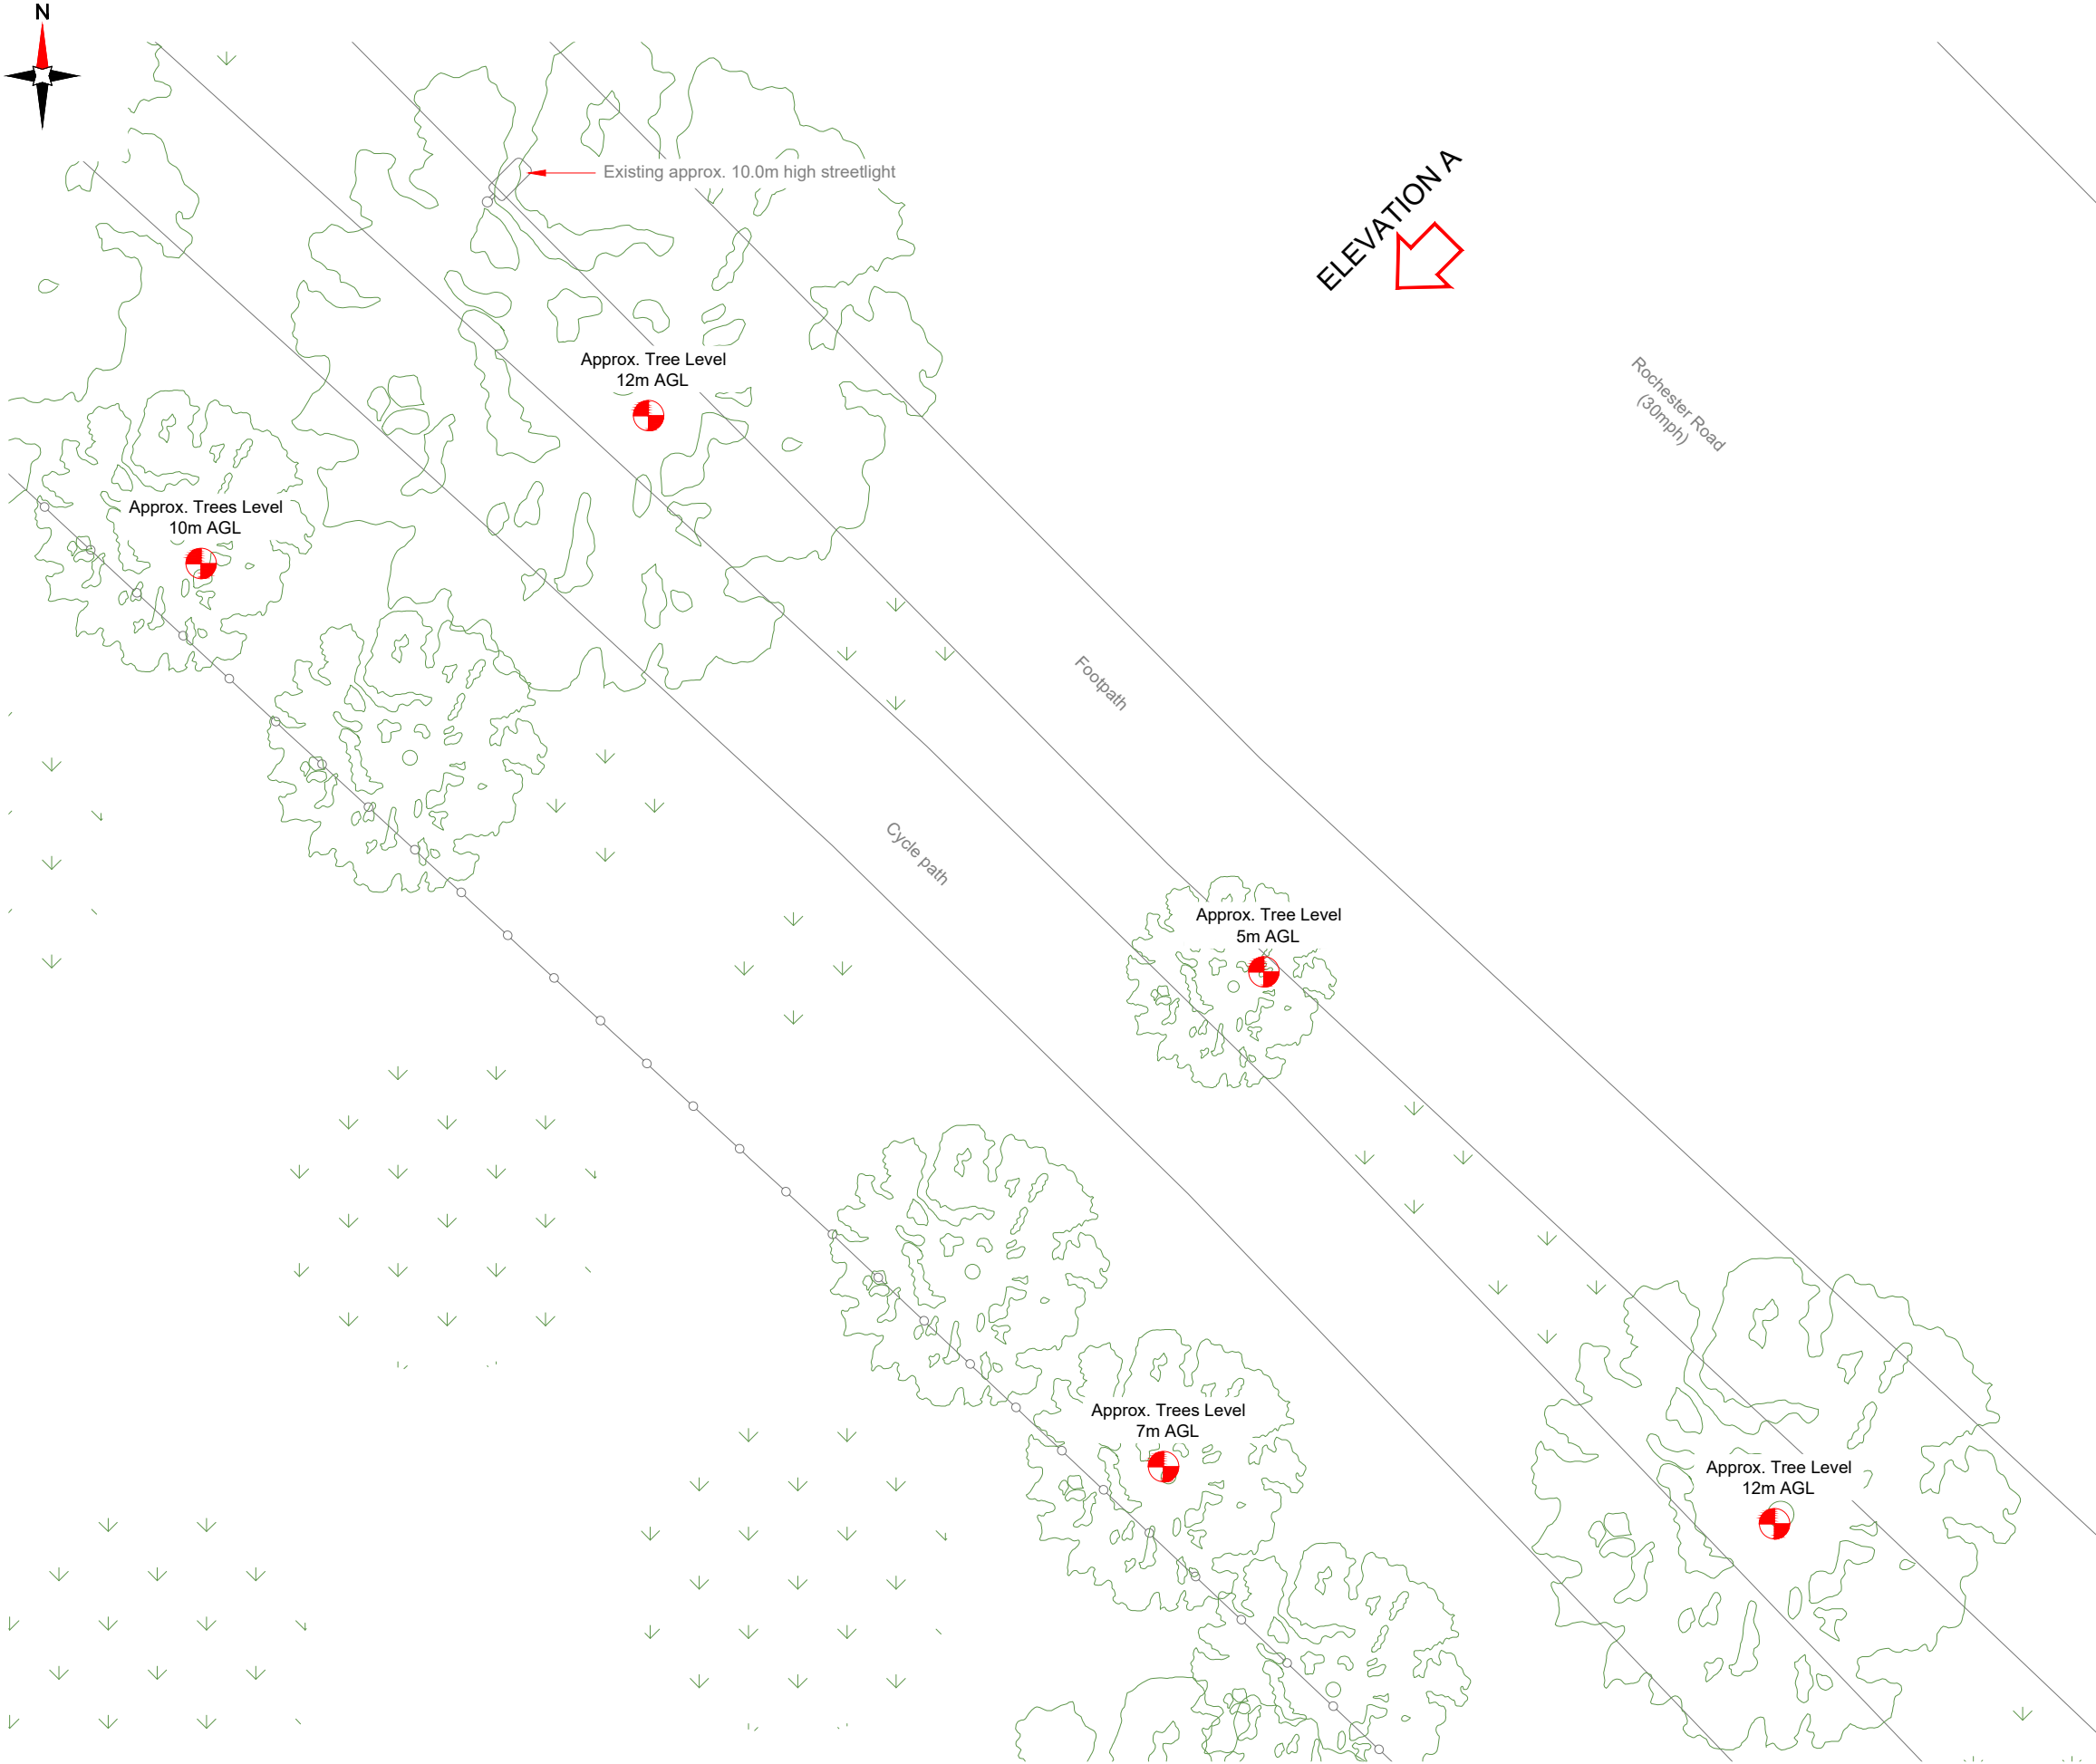

ELEVATION A

NOTES:

- ALL DIMENSIONS IN MM UNLESS OTHERWISE NOTED.

Master:	MBNL / EE:	Project:	Purpose of Issue:	Issue:
M001	MBNL	3UK DNSW	Planning	A
Date:	12/06/2023	Revision / Upgrade Description:		
Drawn:	CDN	First Issue - Site nomination dated: TBC		
Checked:	DH			
Approved:	SD			

CK Hutchison Networks (UK) Limited
Green Park
450 Longwater Avenue
Reading
RG30 3UR

Design Consultant & Principal Contractor:



WHP Telecoms
Unit 1 Maple Park,
Low Fields Avenue, Leeds
LS12 6HH
Tel: 01133023550
e-mail: info@whptelecoms.com

Site Name:
ROCHESTER ROAD STREETWORKS

Site ID:
GVM22322

Address:
ROCHESTER ROAD,
DENTON,
GRAVESEND,
KENT,
DA12 2HU

Title:
100 EXISTING SITE PLAN

Project:
3UK DNSW

Purpose of Issue:
PLANNING

EE Cell ID:	MBNL Cell ID:	Cell ID:
89994	GVM090	DA0627

Master Drawing No:
GVM22322_M001
Issue:
A


100mm

50mm

10mm



EXISTING ELEVATION A

 

- NOTES:
- ALL DIMENSIONS IN MM UNLESS OTHERWISE NOTED.

Master:	MBNL / EE:	Project:	Purpose of Issue:	Issue:
M001	MBNL	3UK DNSW	Planning	A
Date:	12/06/2023	Revision / Upgrade Description:		
Drawn:	CDN	First Issue - Site nomination dated: TBC		
Checked:	DH			
Approved:	SD			

**CK Hutchison
Networks (UK)
Limited**

Green Park
450 Longwater Avenue
Reading
RG30 3UR

Design Consultant & Principal Contractor:



WHP Telecoms
Unit 1 Maple Park,
Low Fields Avenue, Leeds
LS12 6HH

Tel: 01133023550
e-mail: info@whptelecoms.com

Site Name:
ROCHESTER ROAD STREETWORKS

Site ID:
GVM22322

Address:
**ROCHESTER ROAD,
DENTON,
GRAVESEND,
KENT,
DA12 2HU**


Title:
150 EXISTING ELEVATION A

Project:
3UK DNSW

Purpose of Issue:
PLANNING

EE Cell ID: 89994	MBNL Cell ID: GVM090	Cell ID: DA0627
-----------------------------	--------------------------------	---------------------------

Master Drawing No: GVM22322_M001	Issue: A
--	--------------------

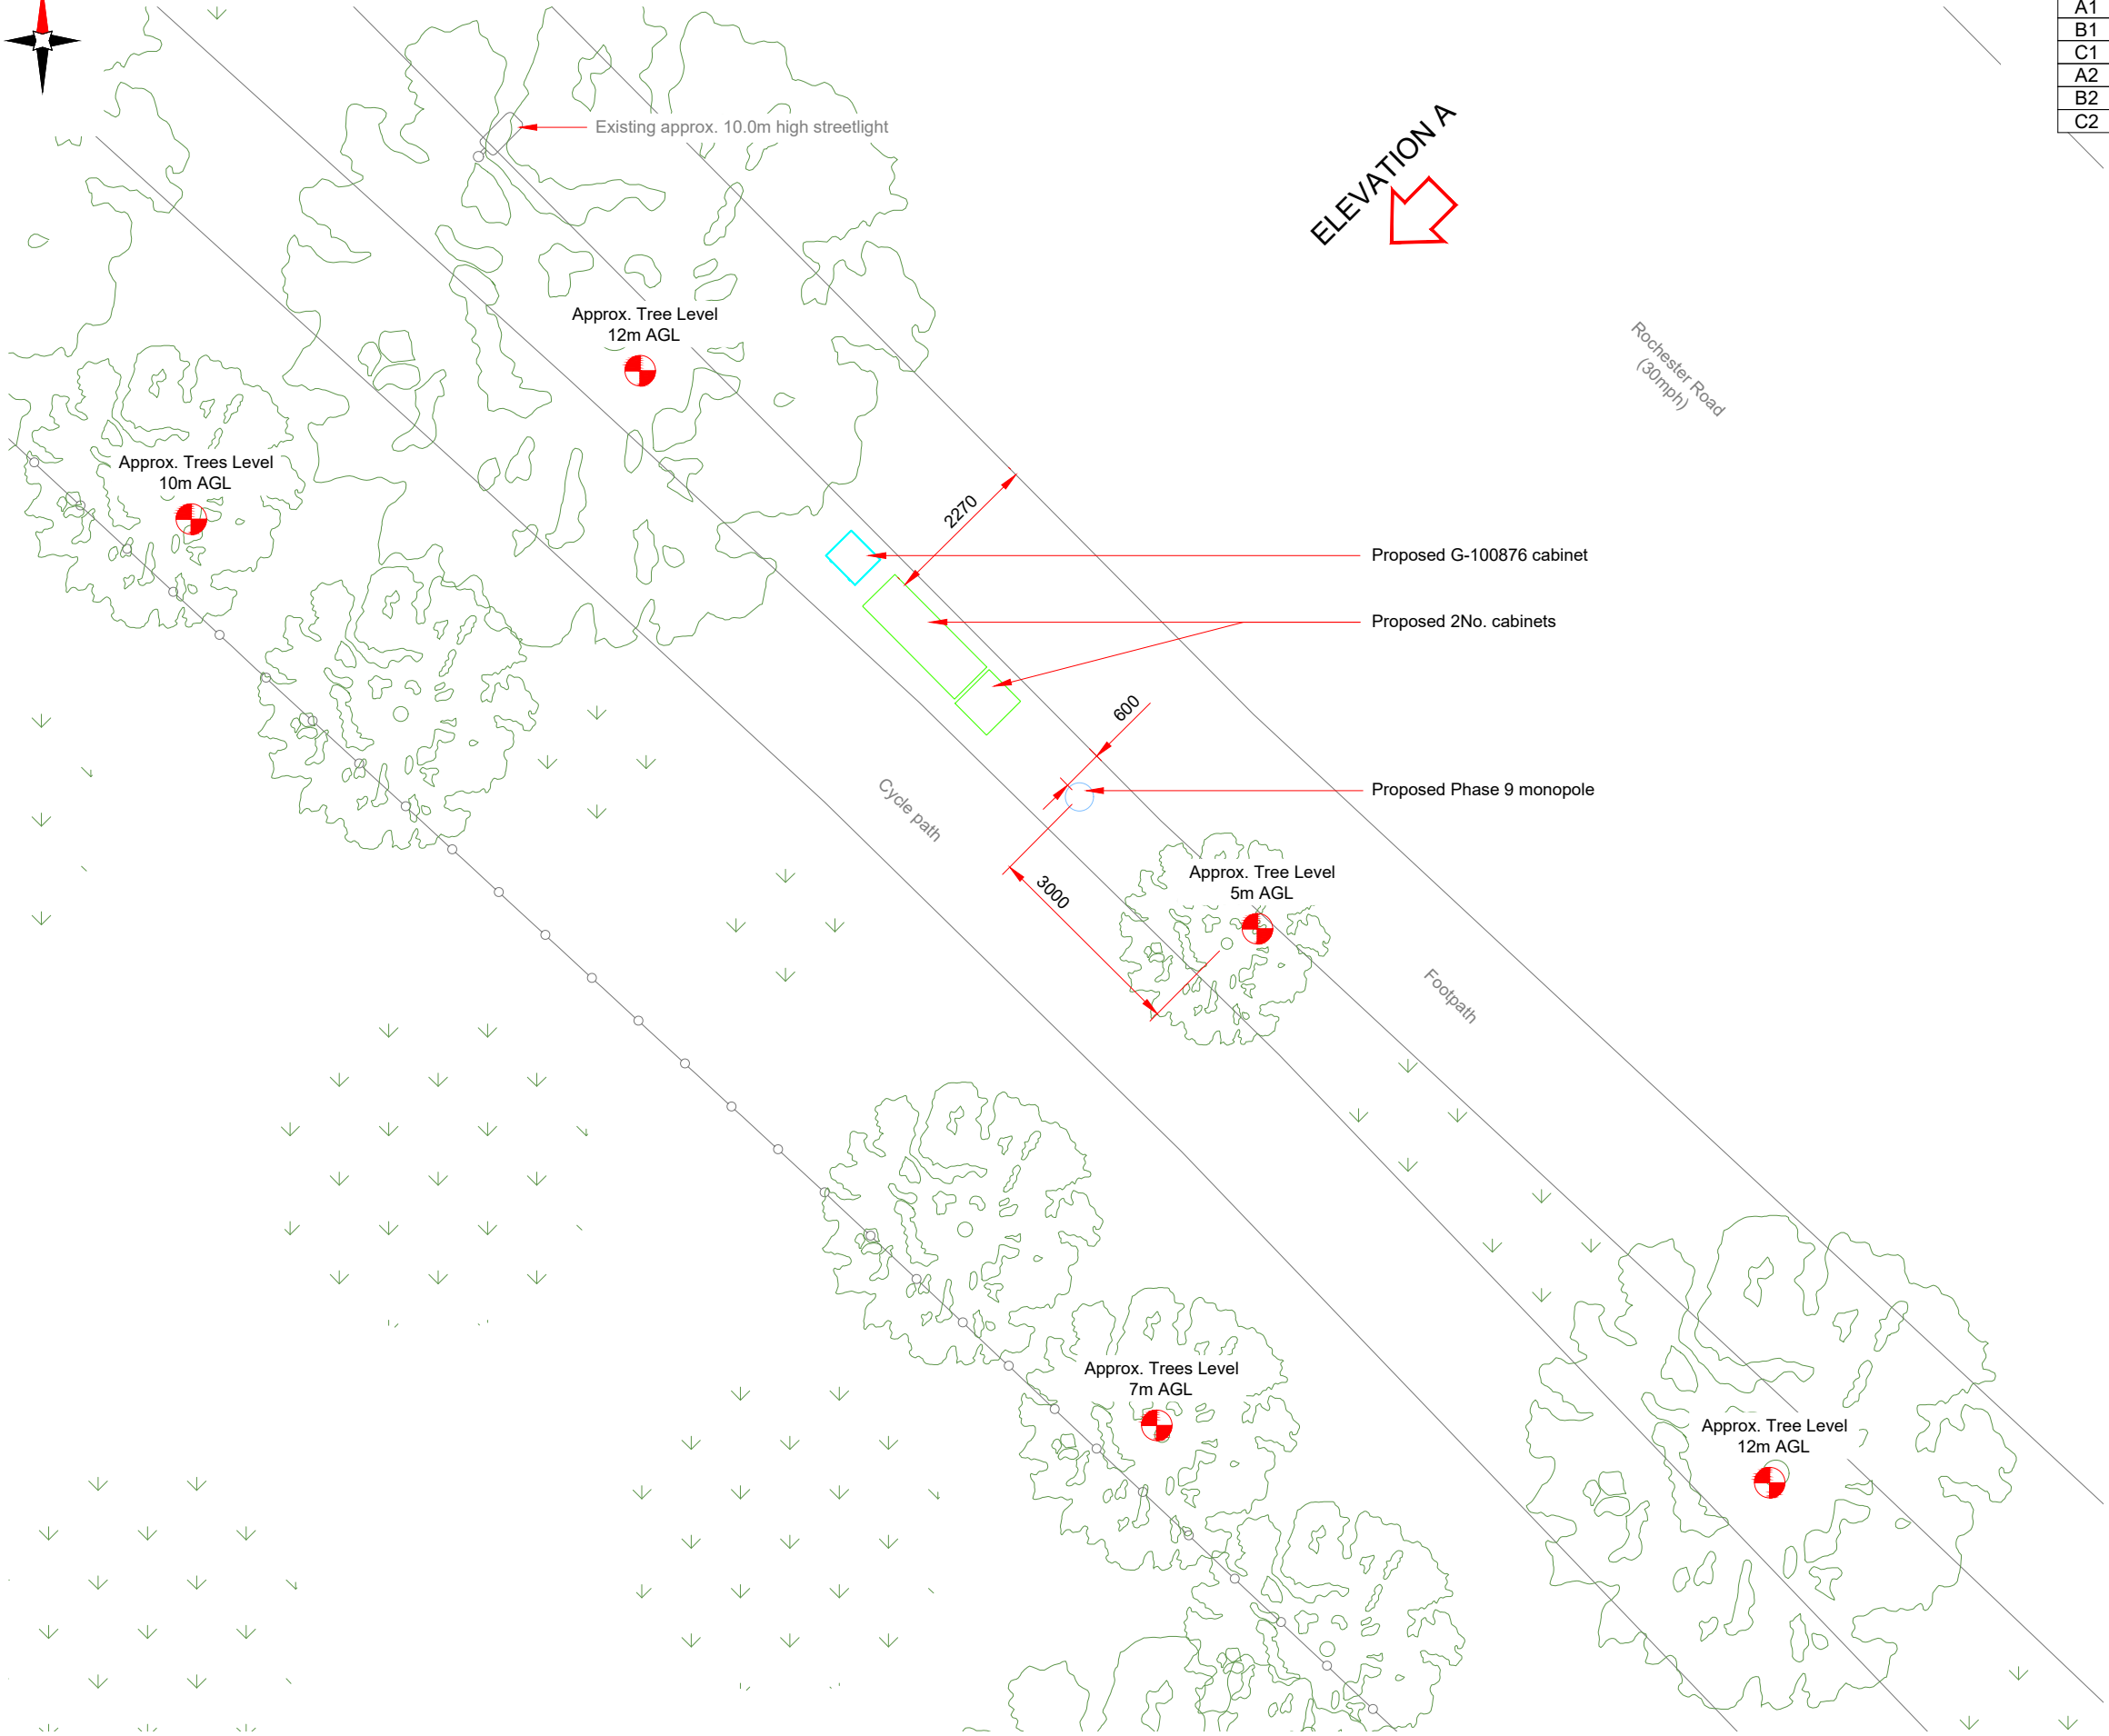

ELEVATION A

Antenna Aperture ID	Proposed 4G/5G Bearing
A1	60°
B1	180°
C1	300°
A2	60°
B2	180°
C2	300°

NOTES:
1. ALL DIMENSIONS IN MM UNLESS OTHERWISE NOTED.

Master:	MBNL / EE:	Project:	Purpose of Issue:	Issue:
M001	MBNL	3UK DNSW	Planning	A
Date:	12/06/2023	Revision / Upgrade Description:		
Drawn:	CDN	First Issue - Site nomination dated: TBC		
Checked:	DH			
Approved:	SD			

CK Hutchison Networks (UK) Limited

Green Park
450 Longwater Avenue
Reading
RG30 3UR

Design Consultant & Principal Contractor:



WHP Telecoms
Unit 1 Maple Park,
Low Fields Avenue, Leeds
LS12 6HH

Tel: 01133023550
e-mail: info@whptelecoms.com

Site Name:
ROCHESTER ROAD STREETWORKS

Site ID:
GVM22322

Address:
ROCHESTER ROAD,
DENTON,
GRAVESEND,
KENT,
DA12 2HU

Title:
210 PROPOSED SITE PLAN


Project:
3UK DNSW

Purpose of Issue:
PLANNING

EE Cell ID: 89994	MBNL Cell ID: GVM090	Cell ID: DA0627
----------------------	-------------------------	--------------------

Master Drawing No: GVM22322_M001	Issue: A
-------------------------------------	-------------

PROPOSED SITE PLAN

 



100mm

50mm

10mm

Antenna Aperture ID	Proposed 4G/5G Bearing
A1	60°
B1	180°
C1	300°
A2	60°
B2	180°
C2	300°

NOTES:
1. ALL DIMENSIONS IN MM UNLESS OTHERWISE NOTED.

 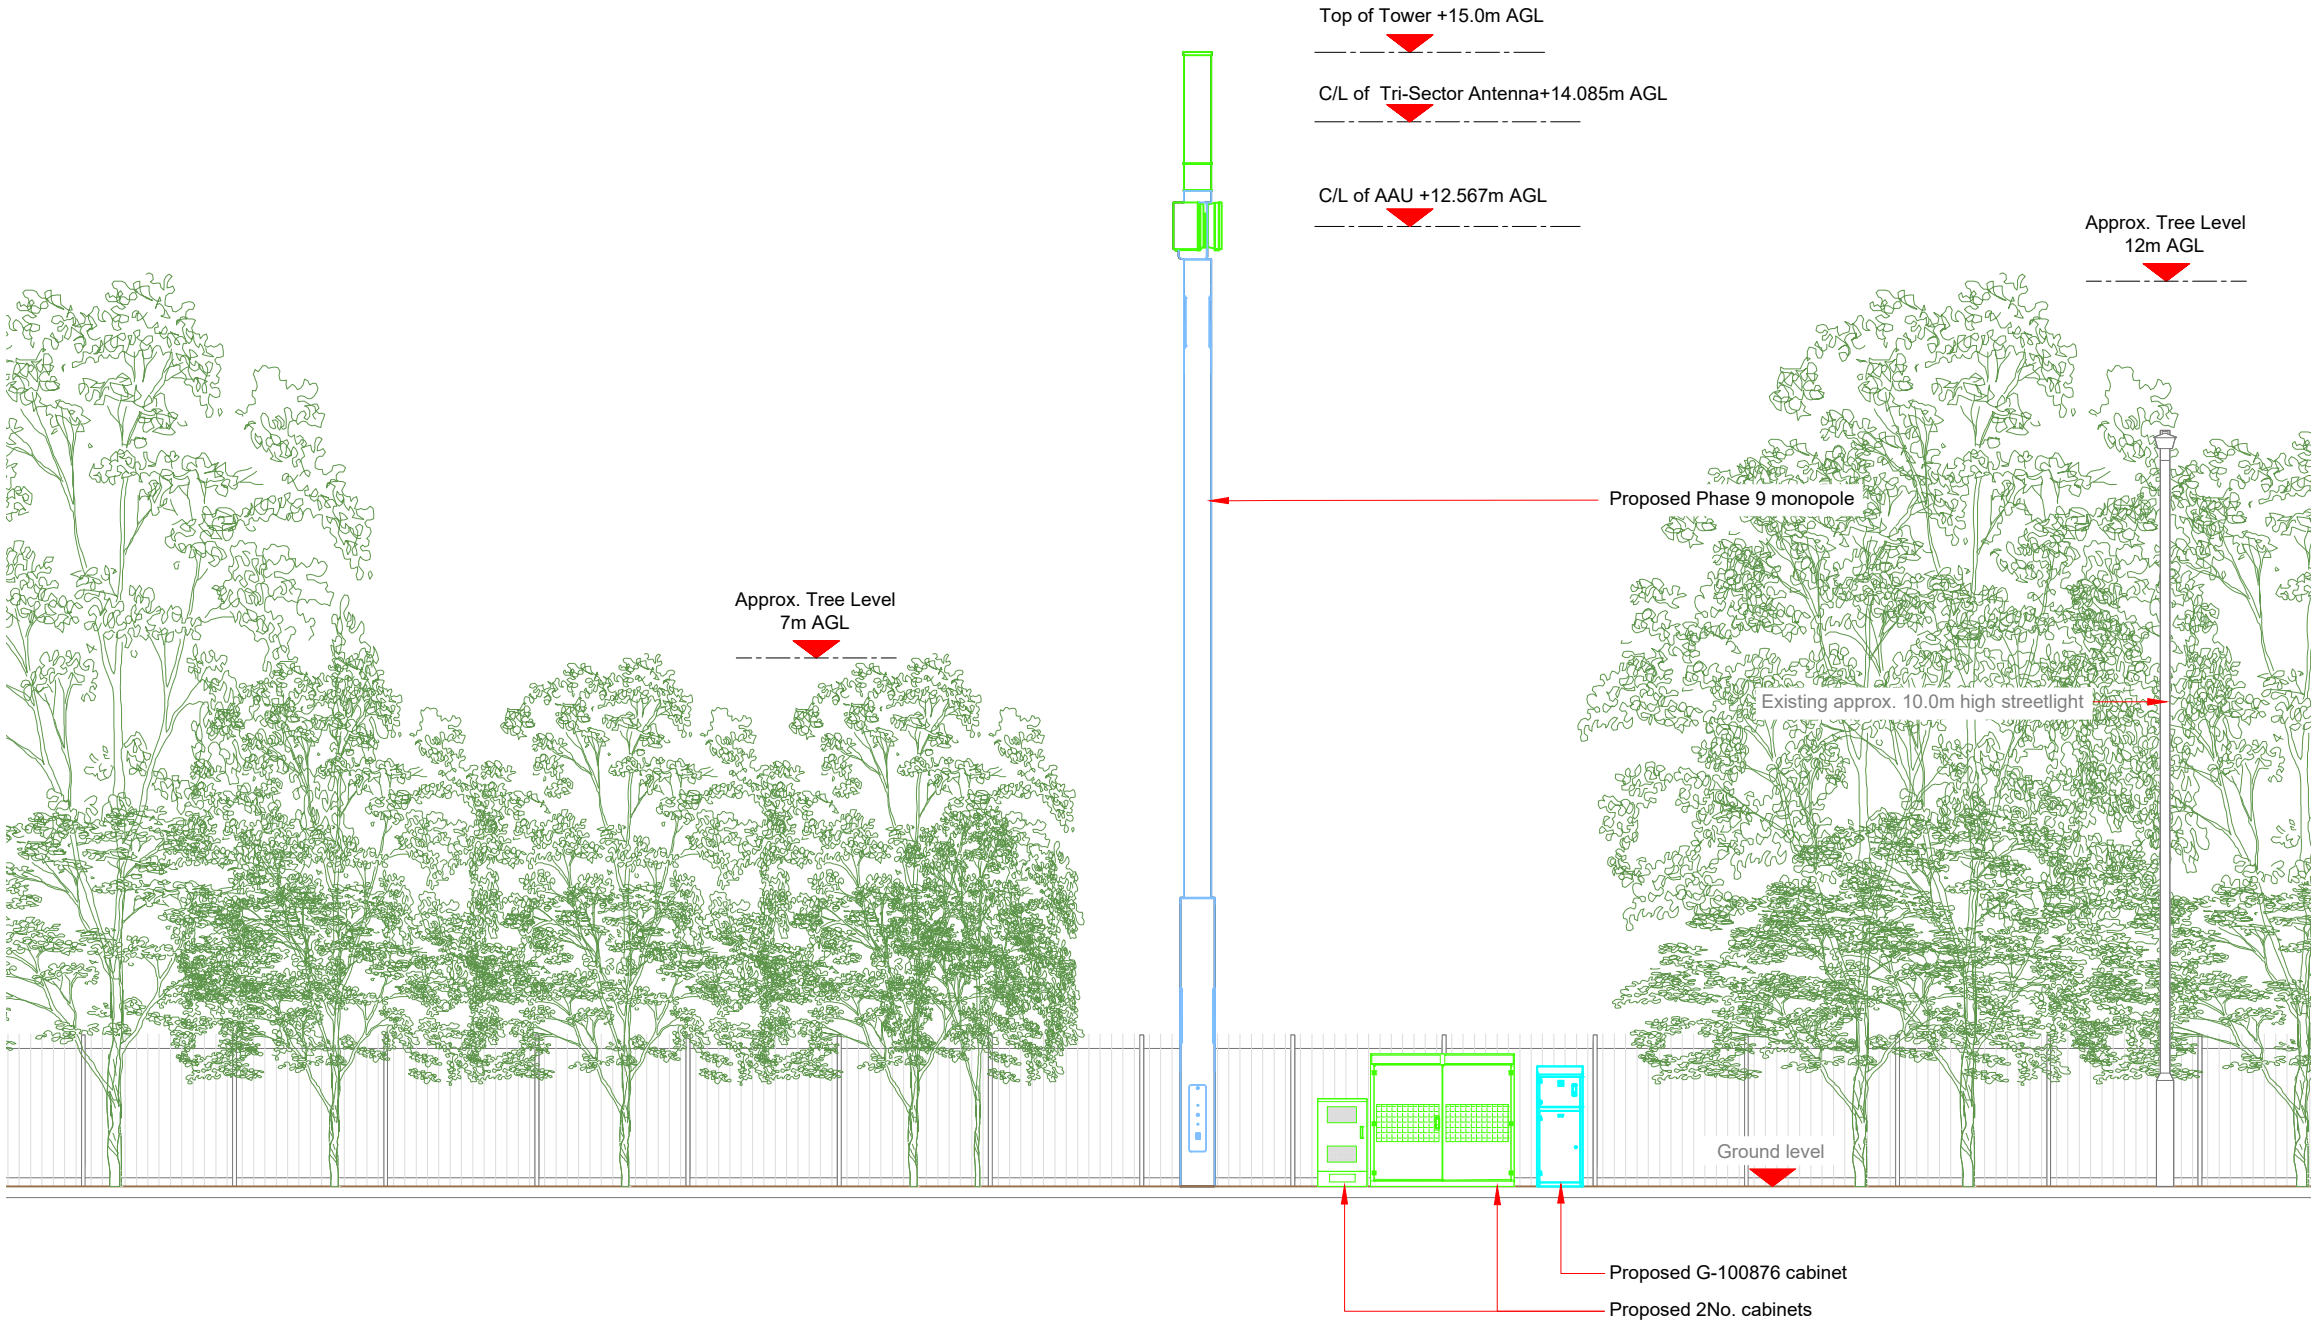

Master: M001	MBNL / EE: MBNL	Project: 3UK DNSW	Purpose of Issue: Planning	Issue: A
Date: 12/06/2023	Drawn: CDN	Revision / Upgrade Description: First Issue - Site nomination dated: TBC		
Checked: DH	Approved: SD			
CK Hutchison Networks (UK) Limited Green Park 450 Longwater Avenue Reading RG30 3UR				
Design Consultant & Principal Contractor:  WHP Telecoms Unit 1 Maple Park, Low Fields Avenue, Leeds LS12 6HH Tel: 01133023550 e-mail: info@whptelecoms.com				
Site Name: ROCHESTER ROAD STREETWORKS				
Site ID: GVM22322				
Address: ROCHESTER ROAD, DENTON, GRAVESEND, KENT, DA12 2HU				
Title: 260 PROPOSED ELEVATION				
Project: 3UK DNSW				
Purpose of Issue: PLANNING				
EE Cell ID: 89994		MBNL Cell ID: GVM090		Cell ID: DA0627
Master Drawing No: GVM22322_M001				Issue: A