


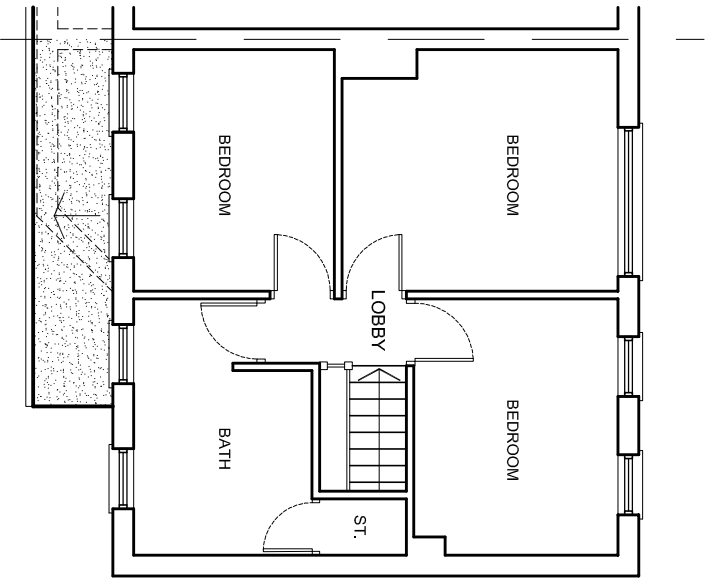


 


EXISTING FIRST FLOOR PLAN

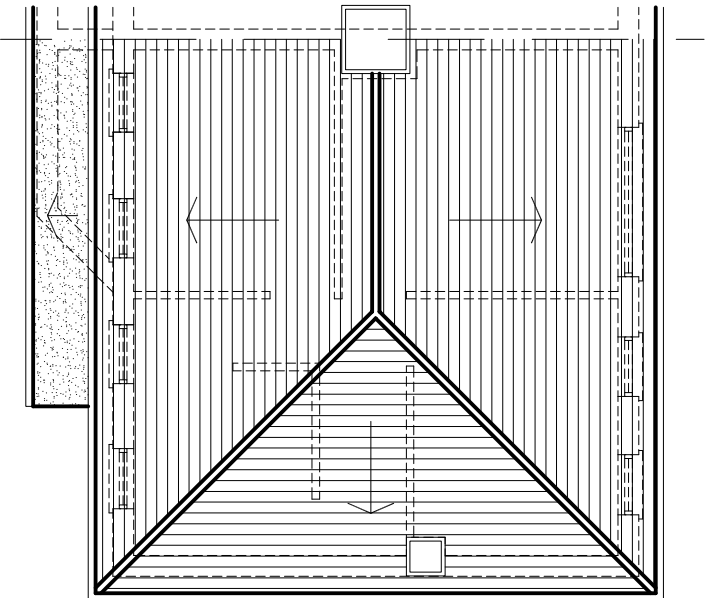


EXISTING ROOF PLAN

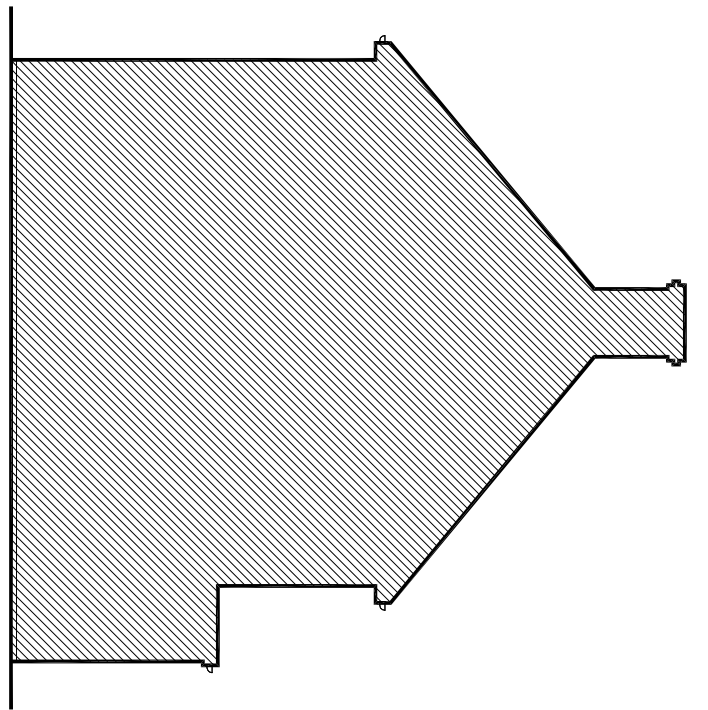


EXISTING SIDE ELEVATION

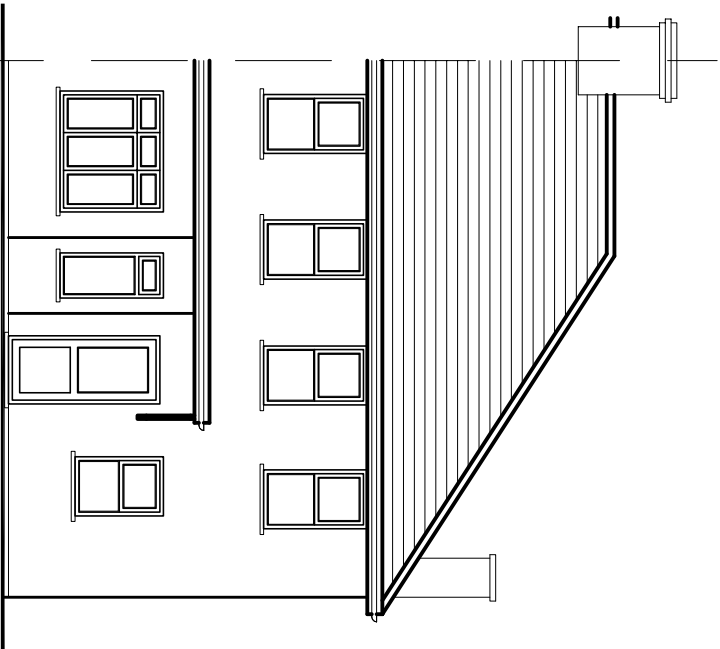

EXISTING FRONT ELEVATION

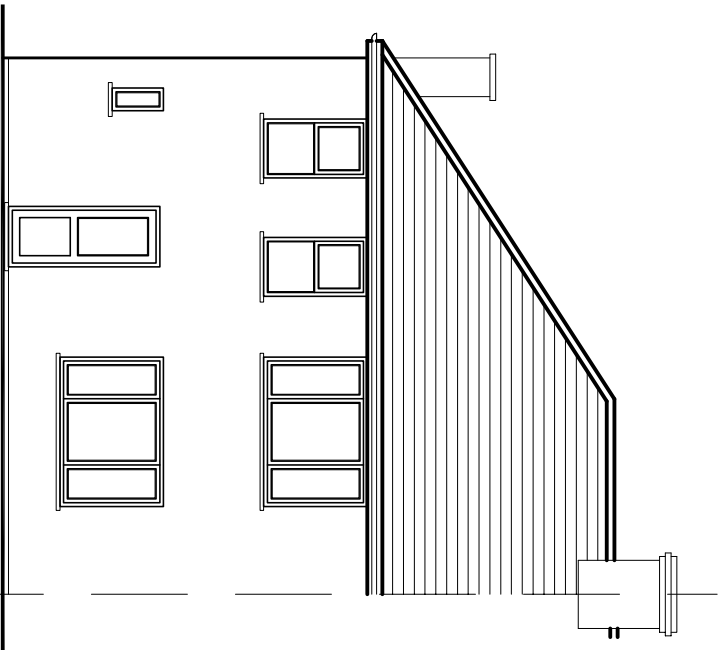


EXISTING REAR ELEVATION

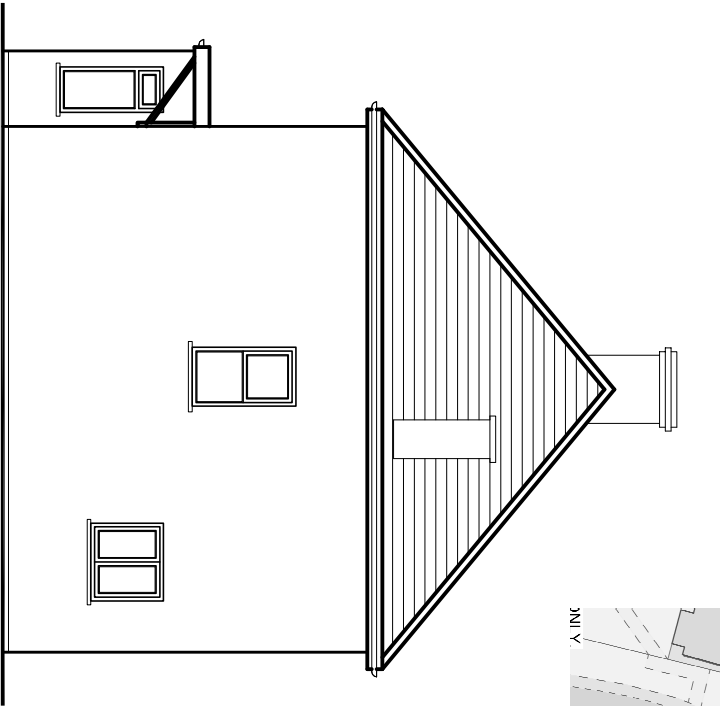

EXISTING SIDE ELEVATION



LOCATION PLAN - SCALE 1:1250

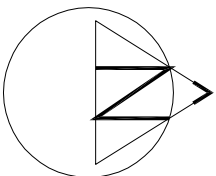

Design And Plan
CONSULTANTS
93 Colmandene Crescent,
Orpington, Kent BR5 2RA
020 3004 9238
07931 931 035
s.nappal@dapconsultants.co.uk
www.dapconsultants.co.uk

project : 2 Jubilee crescent
Gravesend

drawing title :
Existing Floor Plans and Elevations

drawn: SN	chkd: SS	date:22.05.2023
status: Permit Develop.	scale: 1:100@A3	
proj no: 2385	drg no: 01	rev no: