




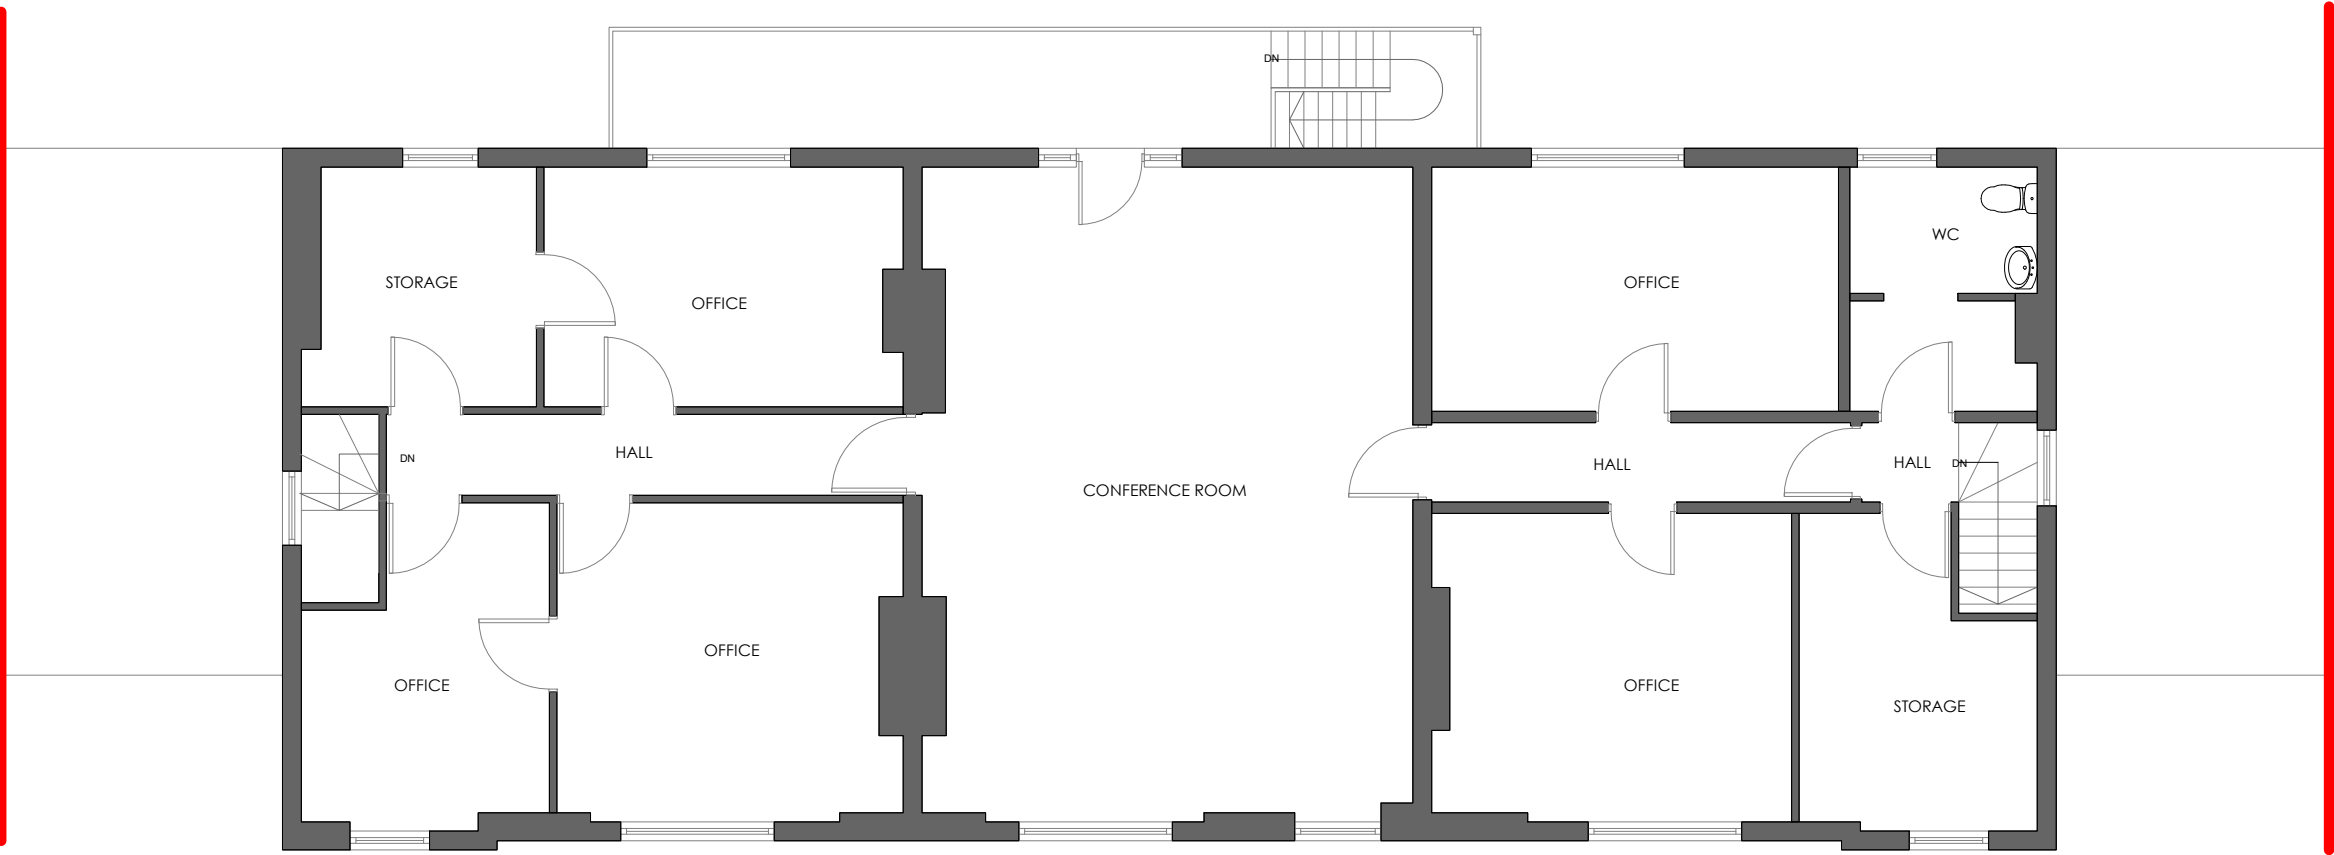


Existing Second Floor Plan
1 : 100

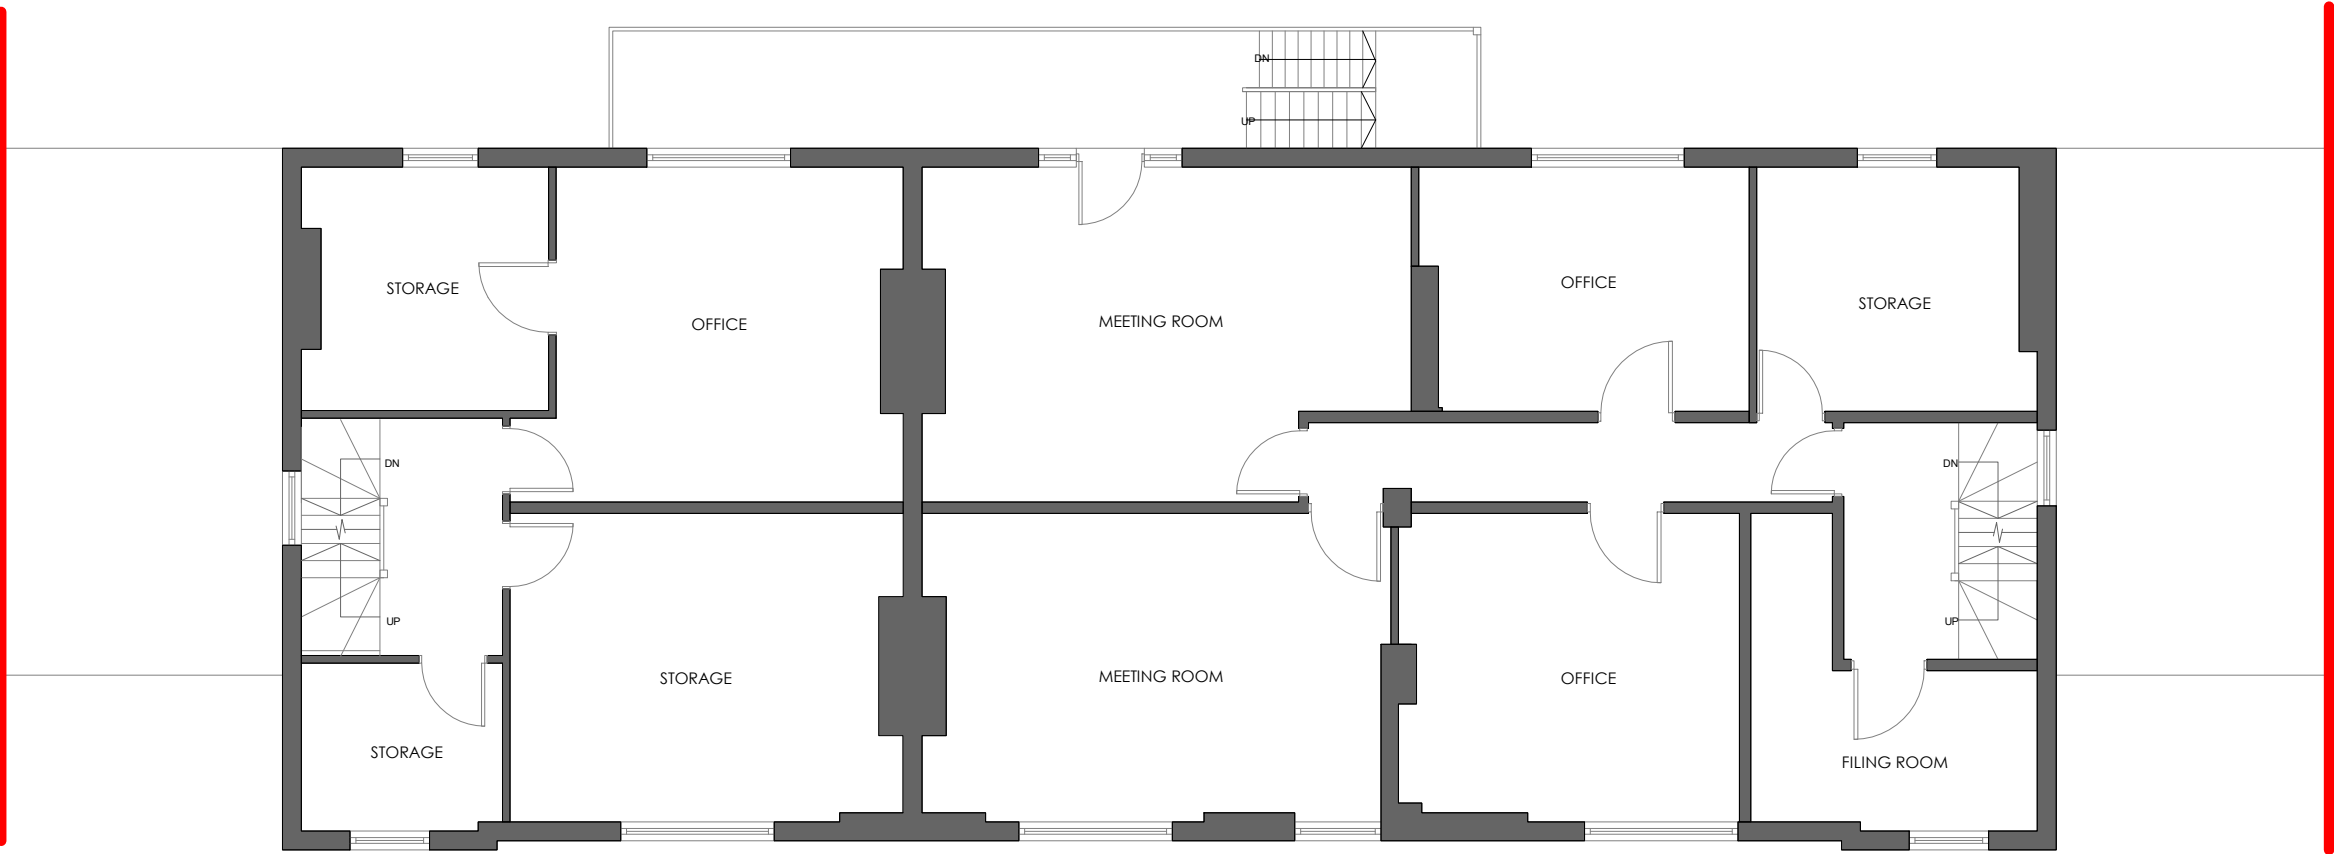


Existing First Floor Plan
1 : 100

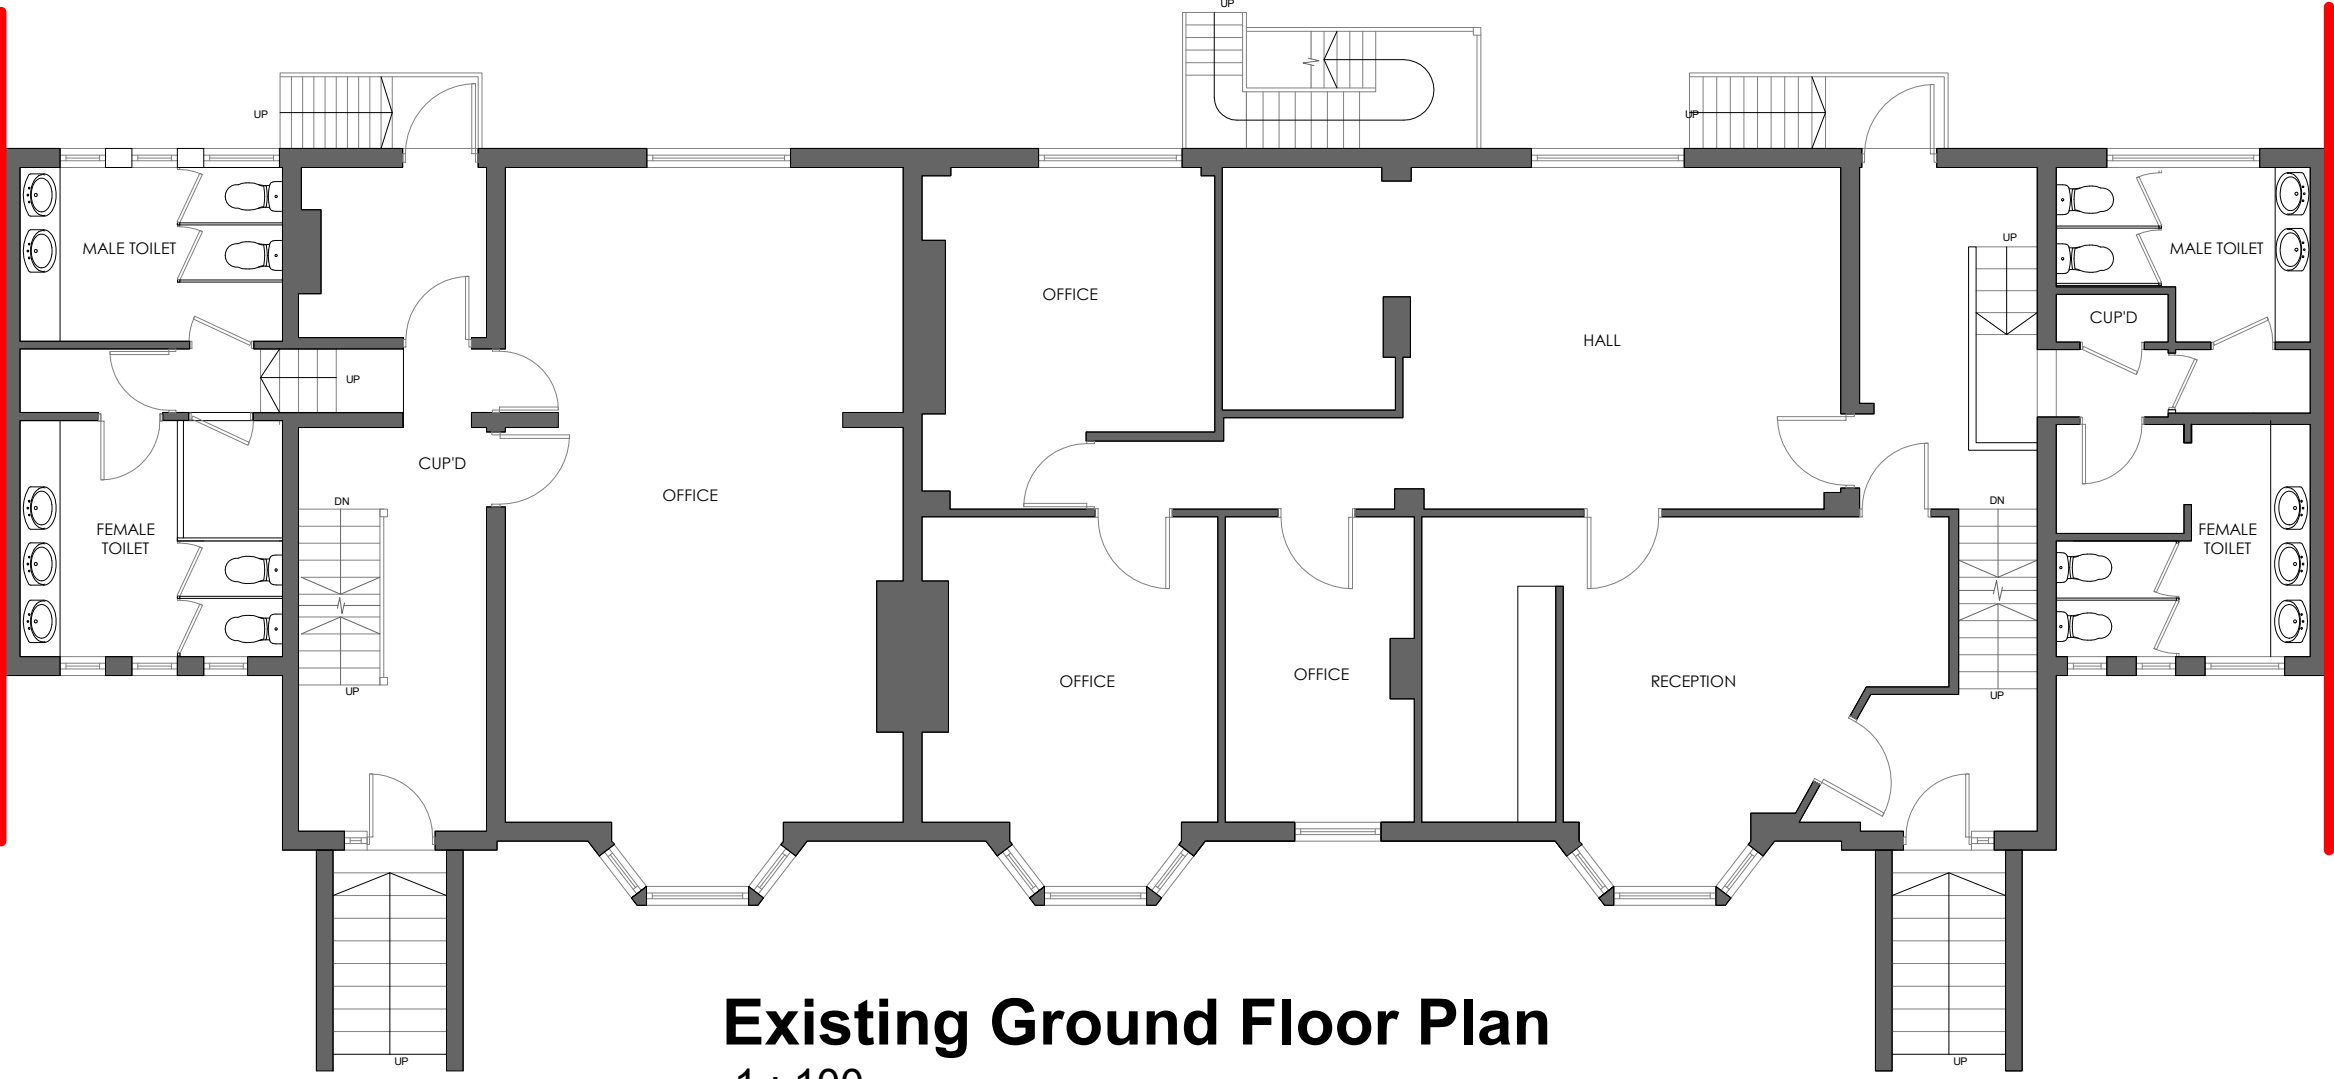


Existing Ground Floor Plan
1 : 100

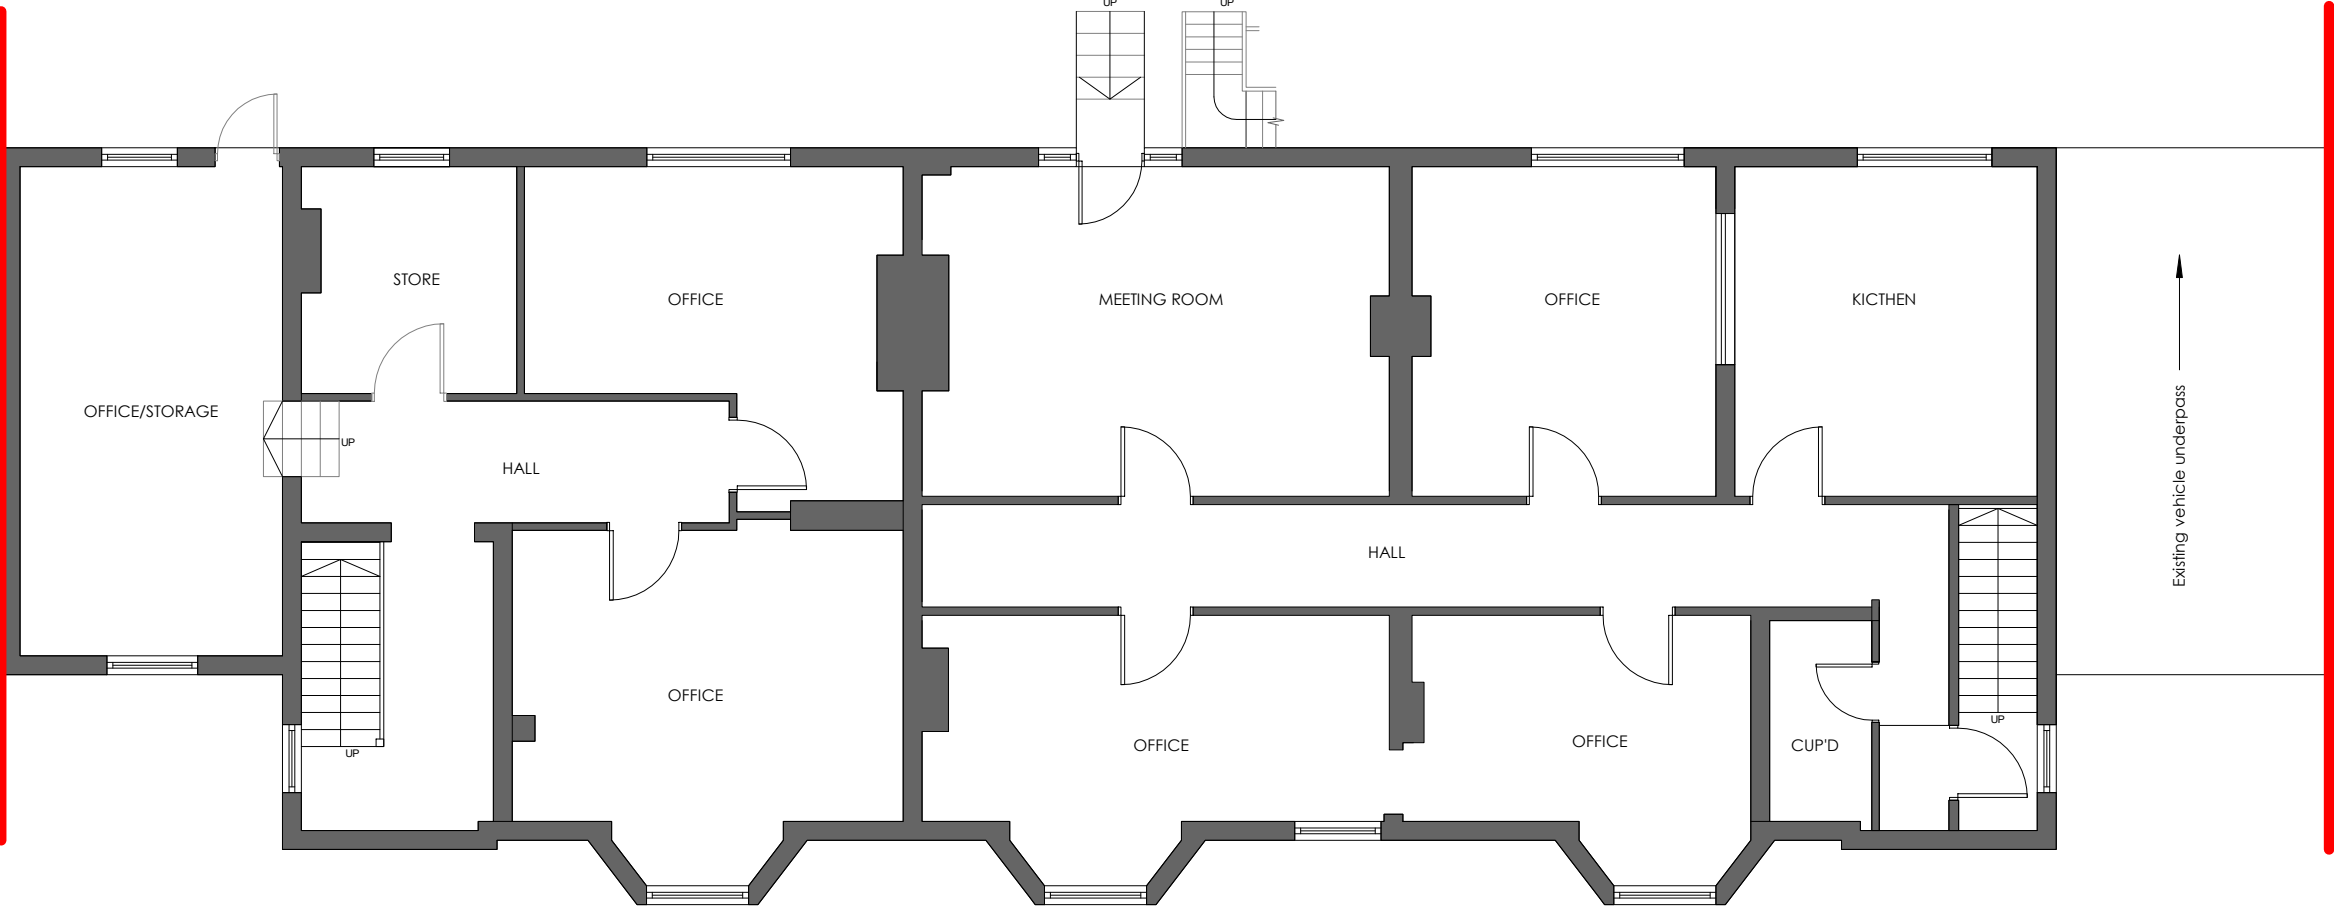

Existing Lower Ground Floor Plan
1 : 100

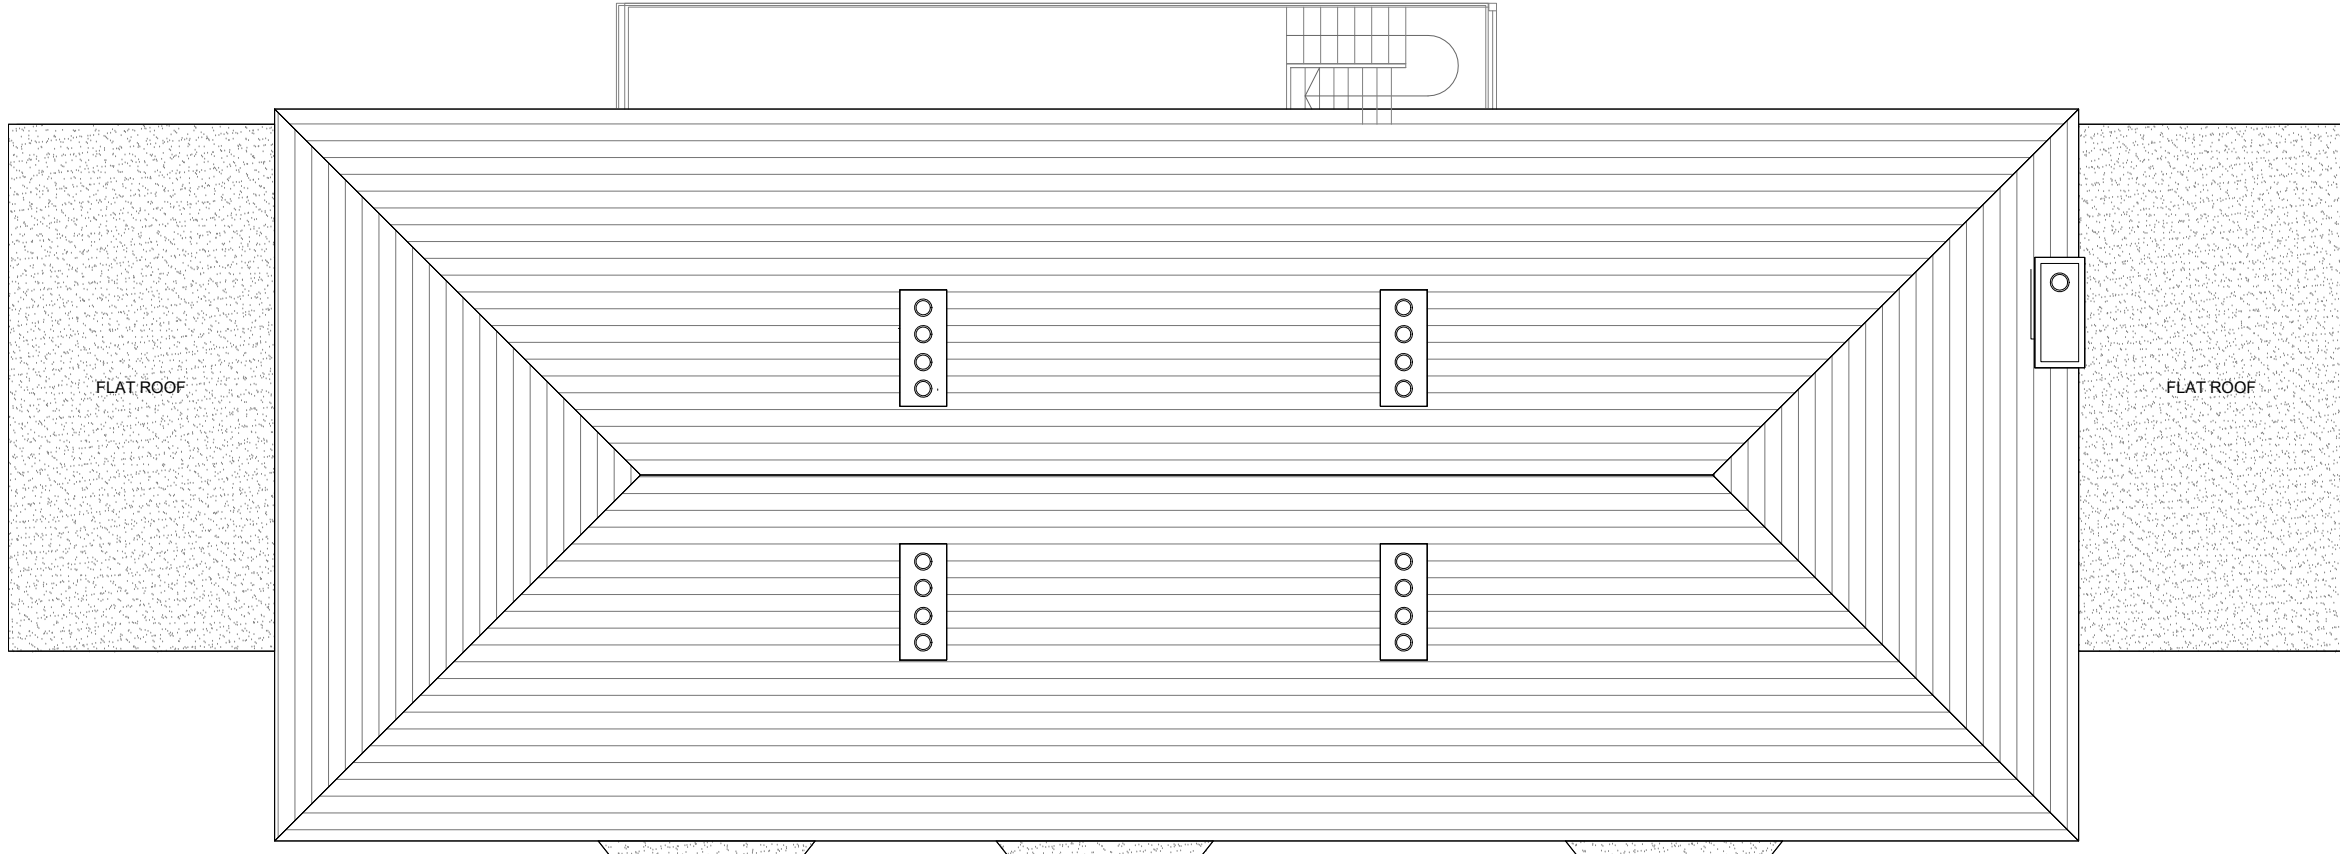

Existing Roof Plan
1 : 100

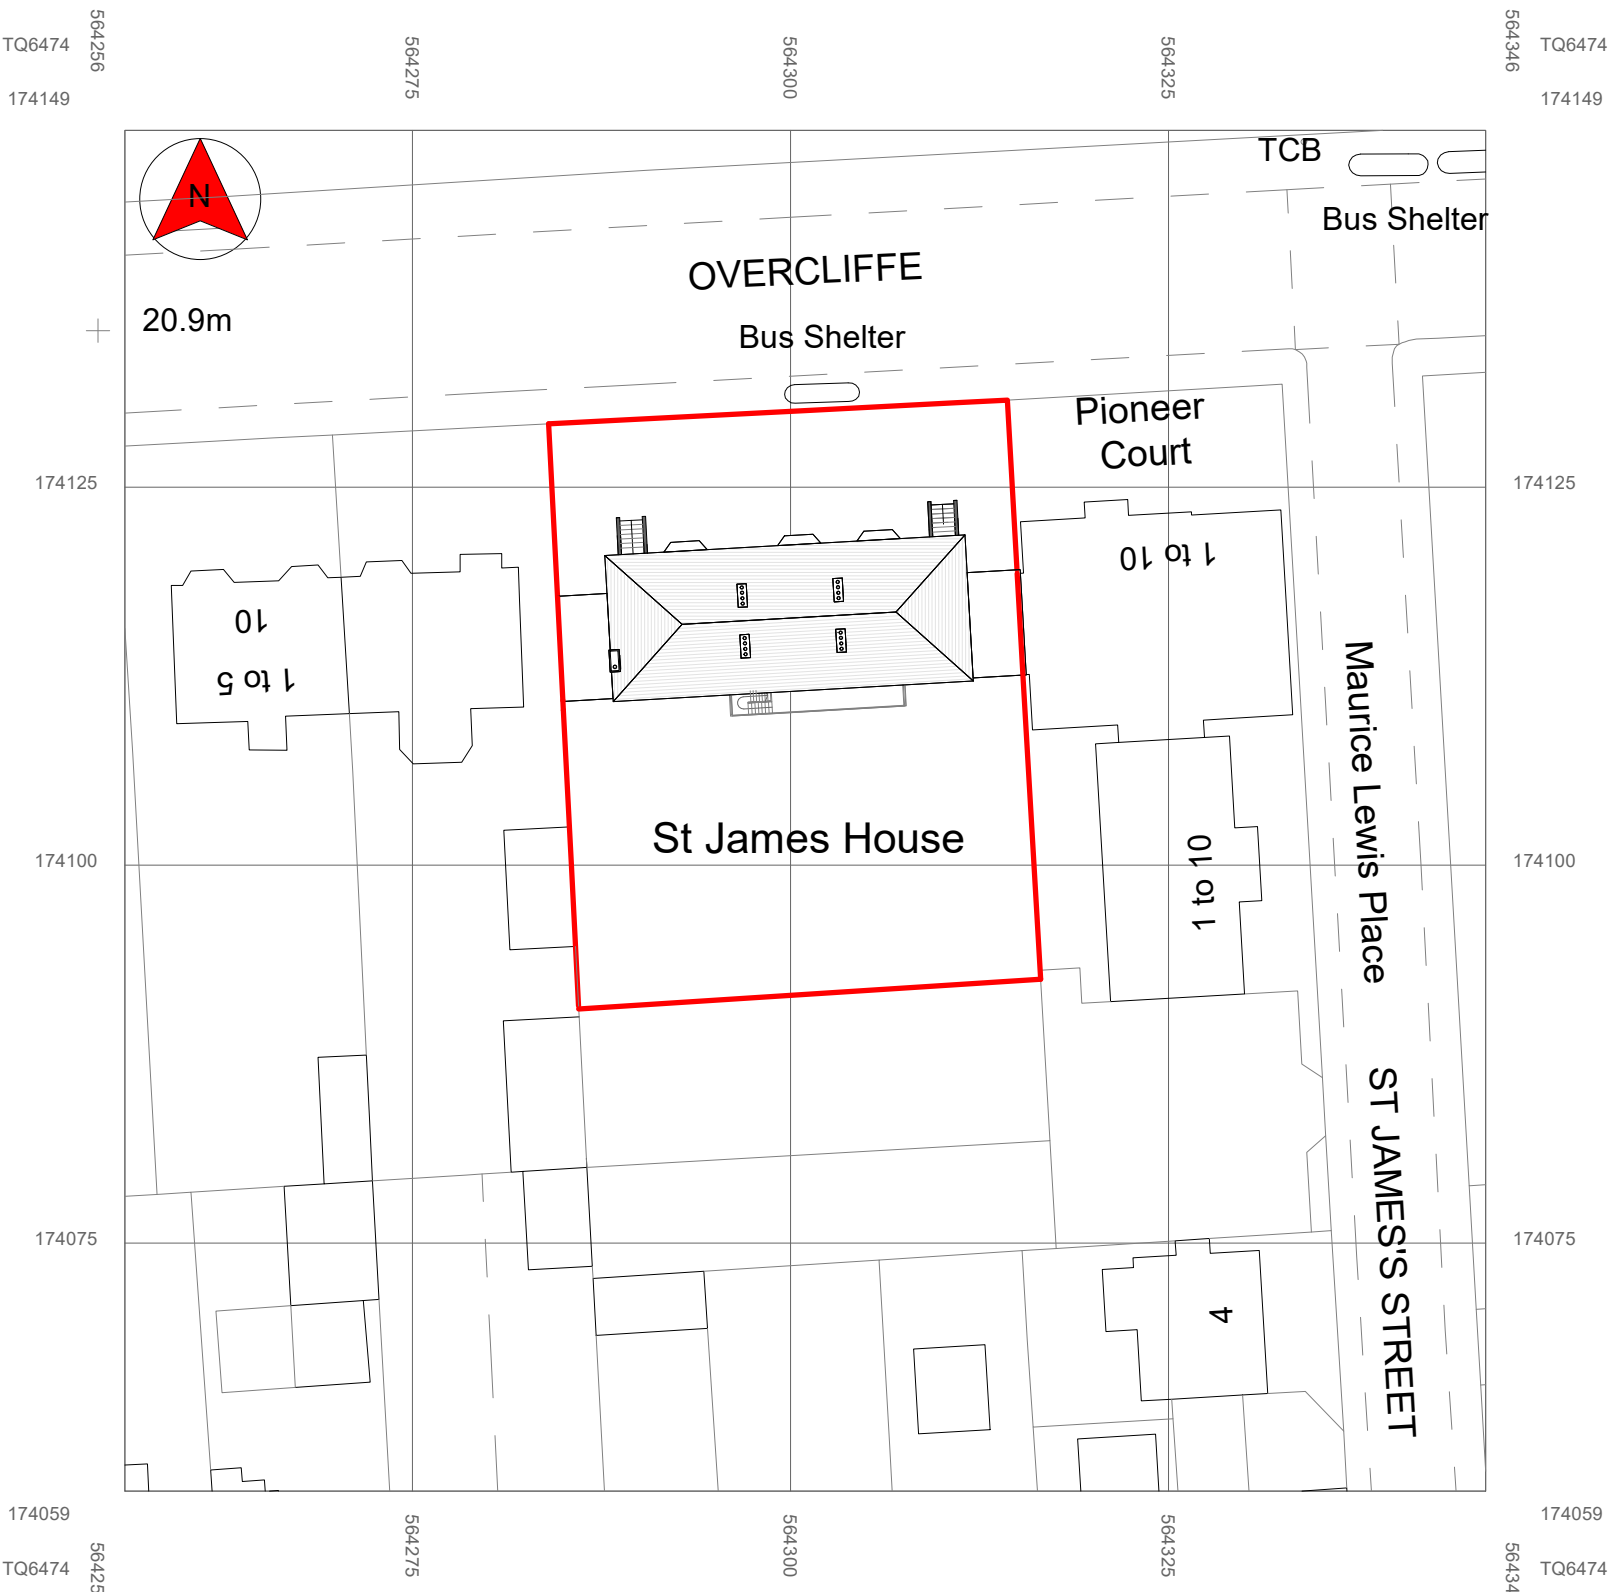

Existing Site Plan
1 : 500


1. ALL MEASUREMENTS TO BE CONFIRMED ON SITE
2. ALL DRAWINGS AND DETAILS TO BE READ IN CONJUNCTION WITH RELEVANT DOCUMENTS AND SPECIFICATIONS
3. NOTE: ANY VARIATIONS TO DETAIL MUST BE DISCUSSED WITH BUILDING CONTROL OFFICER AND ENGINEER

Rev	Description	Date
A	OVERCLIFFE REMOVED FROM EXISTING AND PROPOSED	14/07/2023

PROJECT St James House, 6-8 Overcliffe,
Gravesend DA11 0EF

CLIENT Tower Group Developments Ltd

SHEET NAME Existing Plans

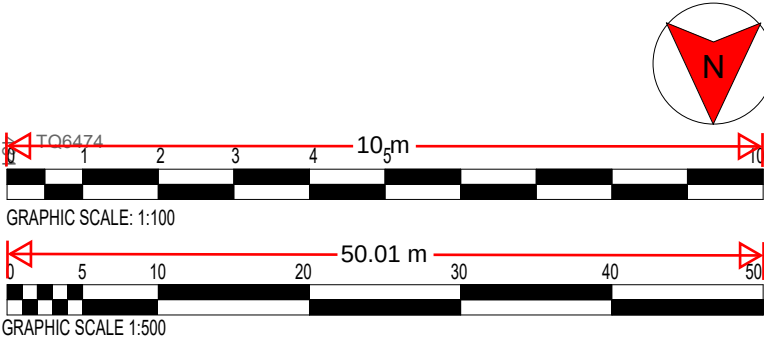

SANAA DESIGNS
Email - sanaadesigns@outlook.com
Mobile - 07583 437570

DRAWN BY MMK
CHECKED BY TK
DATE FEB 2025

SCALE (@ A1) As indicated
SHEET NUMBER PL-02/6-8OC/SD100
REV