





Existing Front Elevation
1 : 100




Existing Rear Elevation
1 : 100

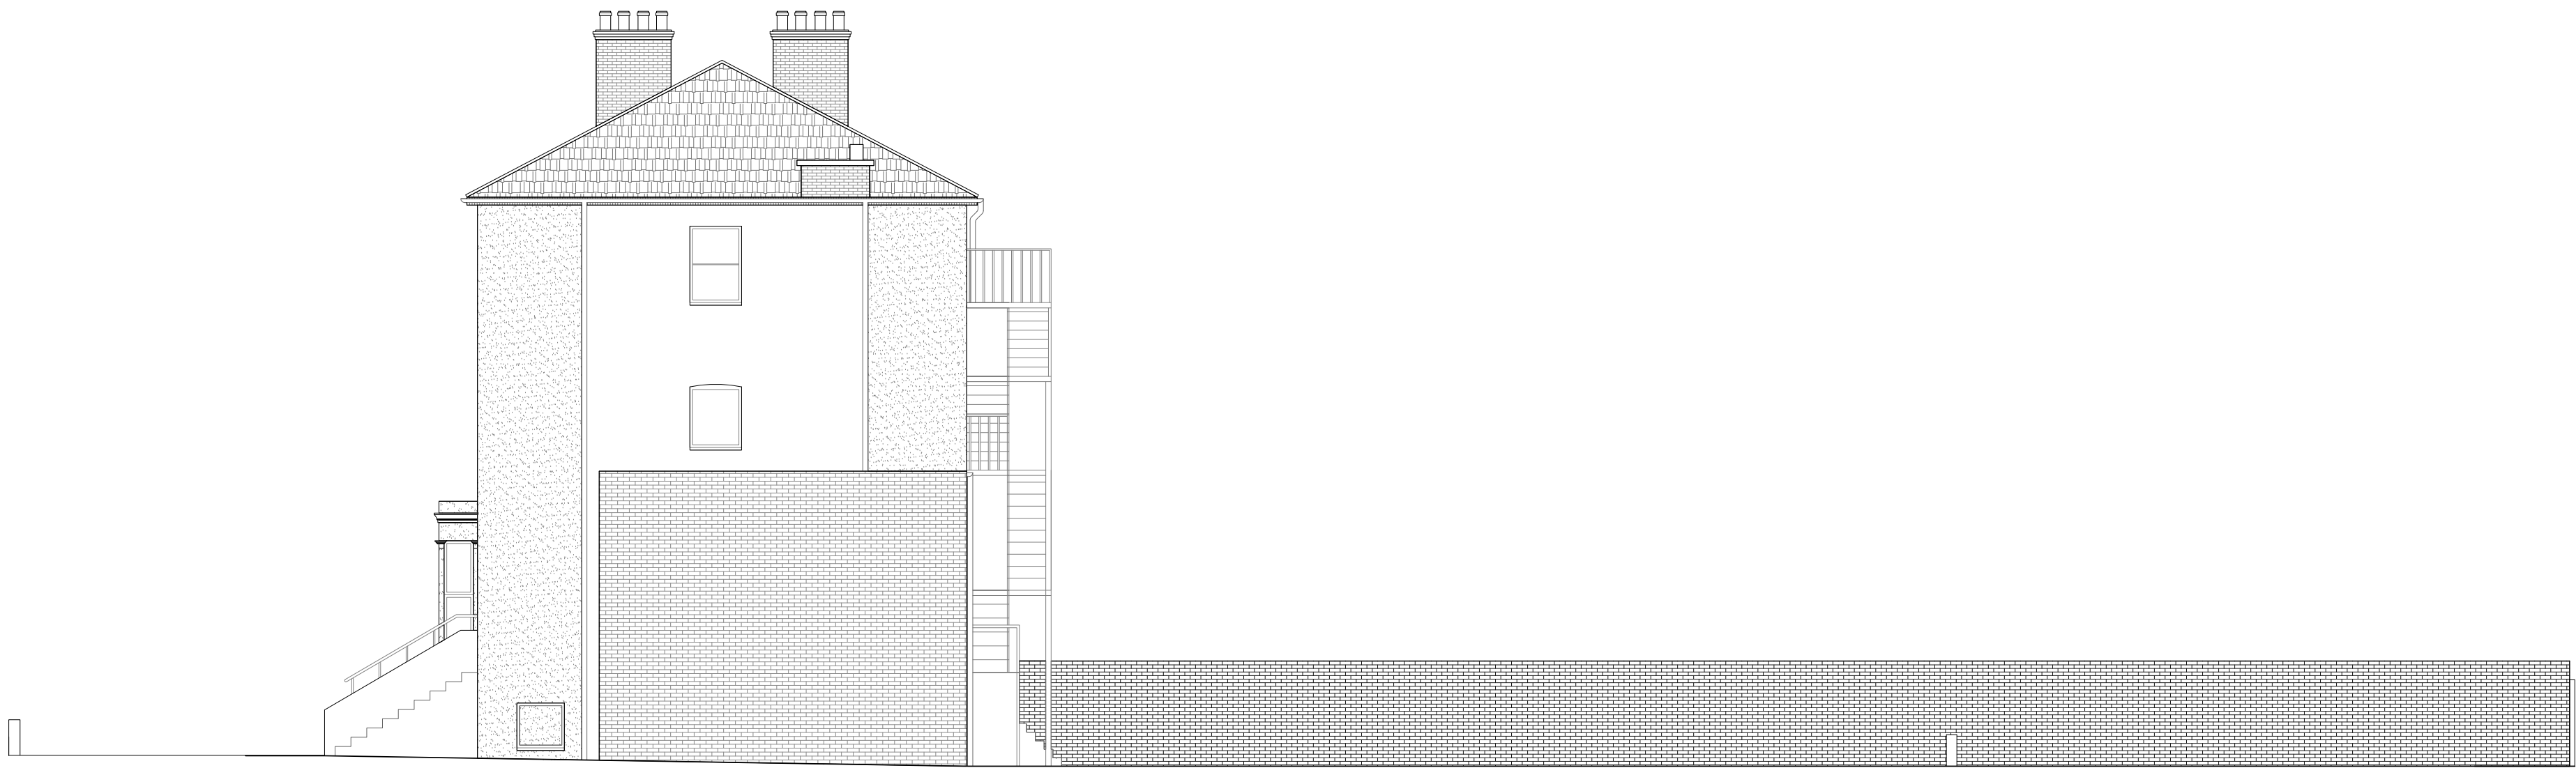

Existing RH Elevation
1 : 100

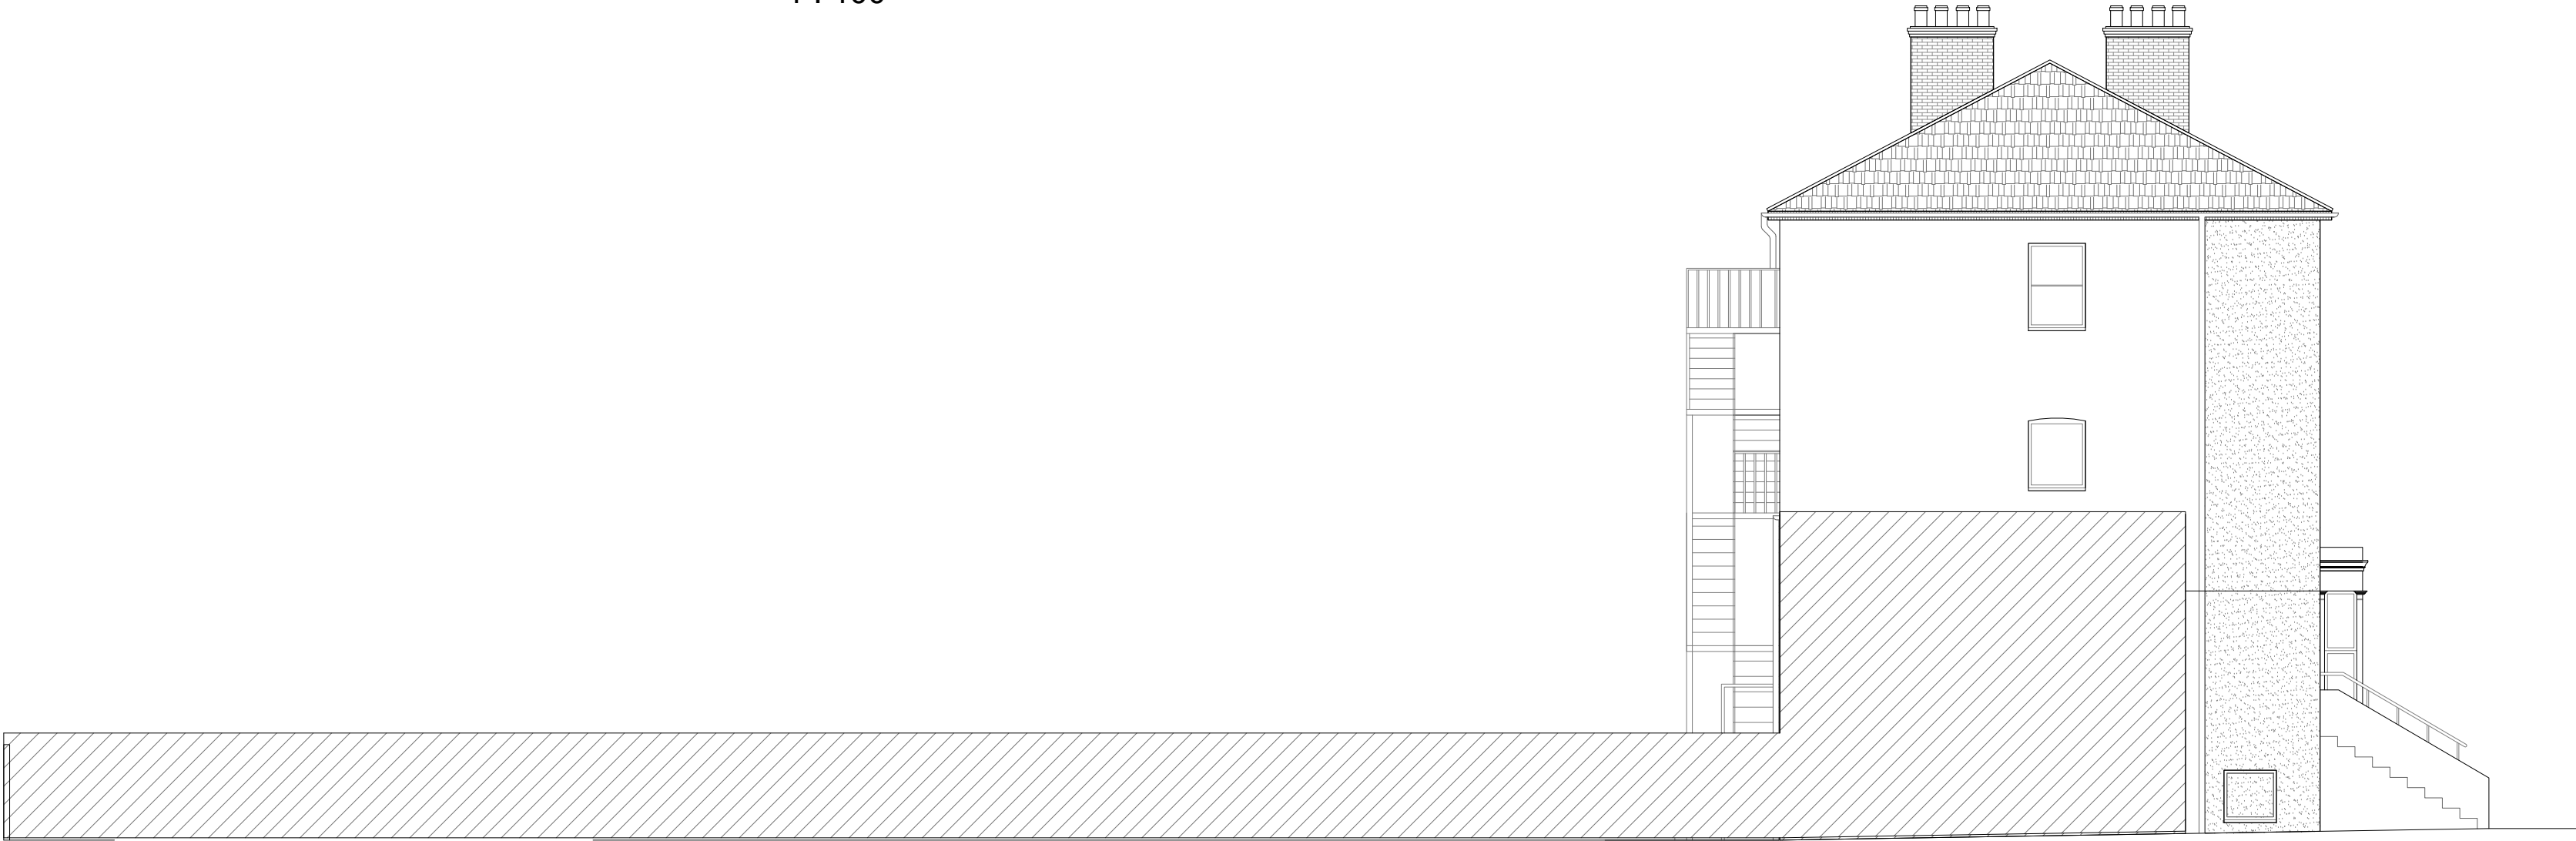

Existing LH Elevation
1 : 100

 

GRAPHIC SCALE: 1:100

NOTE

1. ALL MEASUREMENTS TO BE CONFIRMED ON SITE
2. ALL DRAWINGS AND DETAILS TO BE READ IN CONJUNCTION WITH RELEVANT DOCUMENTS AND SPECIFICATIONS
3. NOTE: ANY VARIATIONS TO DETAIL MUST BE DISCUSSED WITH BUILDING CONTROL OFFICER AND ENGINEER

Rev	Description	Date
A	OVERBUILDING REMOVED FROM EXISTING AND PROPOSED	14/07/2023

PROJECT St James House, 6-8 Overcliffe,
Gravesend DA11 0EF

CLIENT
Tower Group Developments Ltd

SHEET NAME
Existing Elevations

SANAA DESIGNS

Email - sanaadesigns@outlook.com
Mobile - 07583 437570

DRAWN BY
MMK

CHECKED BY
TK

DATE
September 2024

SCALE (@ A1)
1 : 100

SHEET NUMBER
PL-01/6-8OC/SD101

REV