




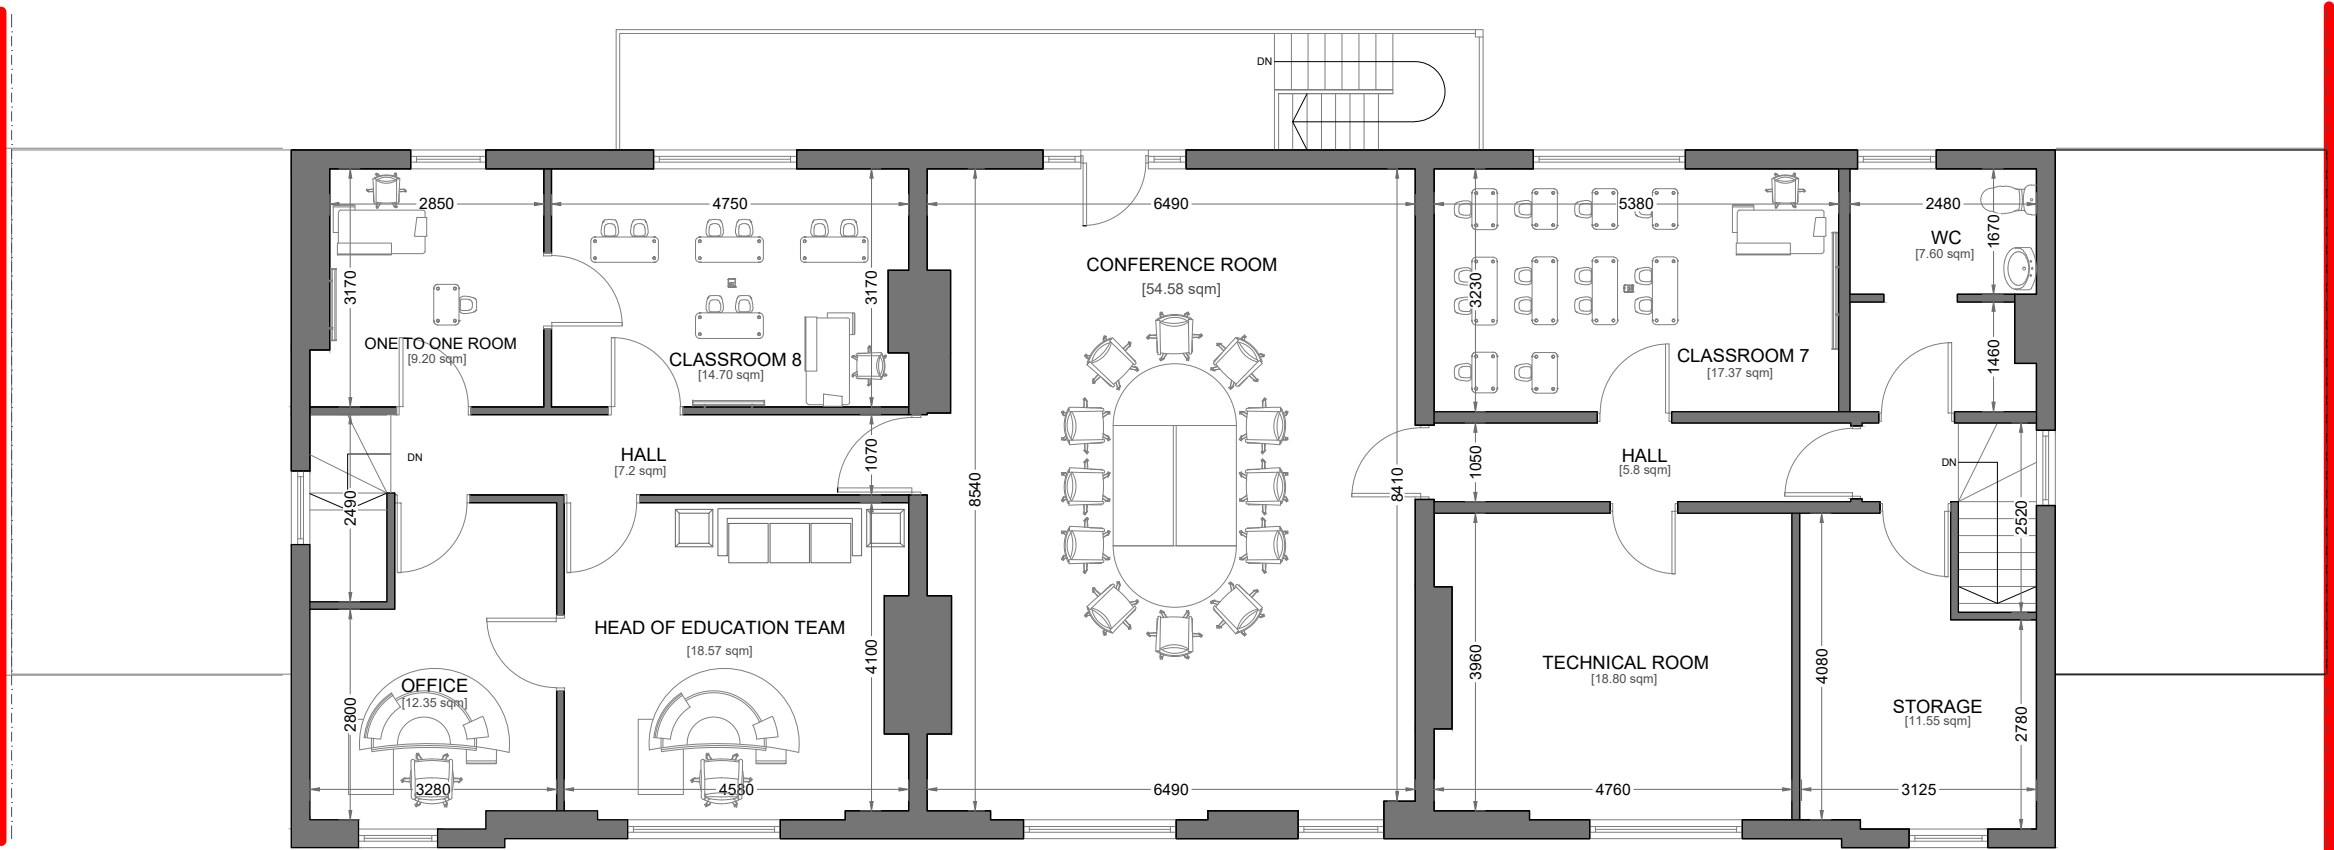


Proposed Second Floor Plan
1 : 100

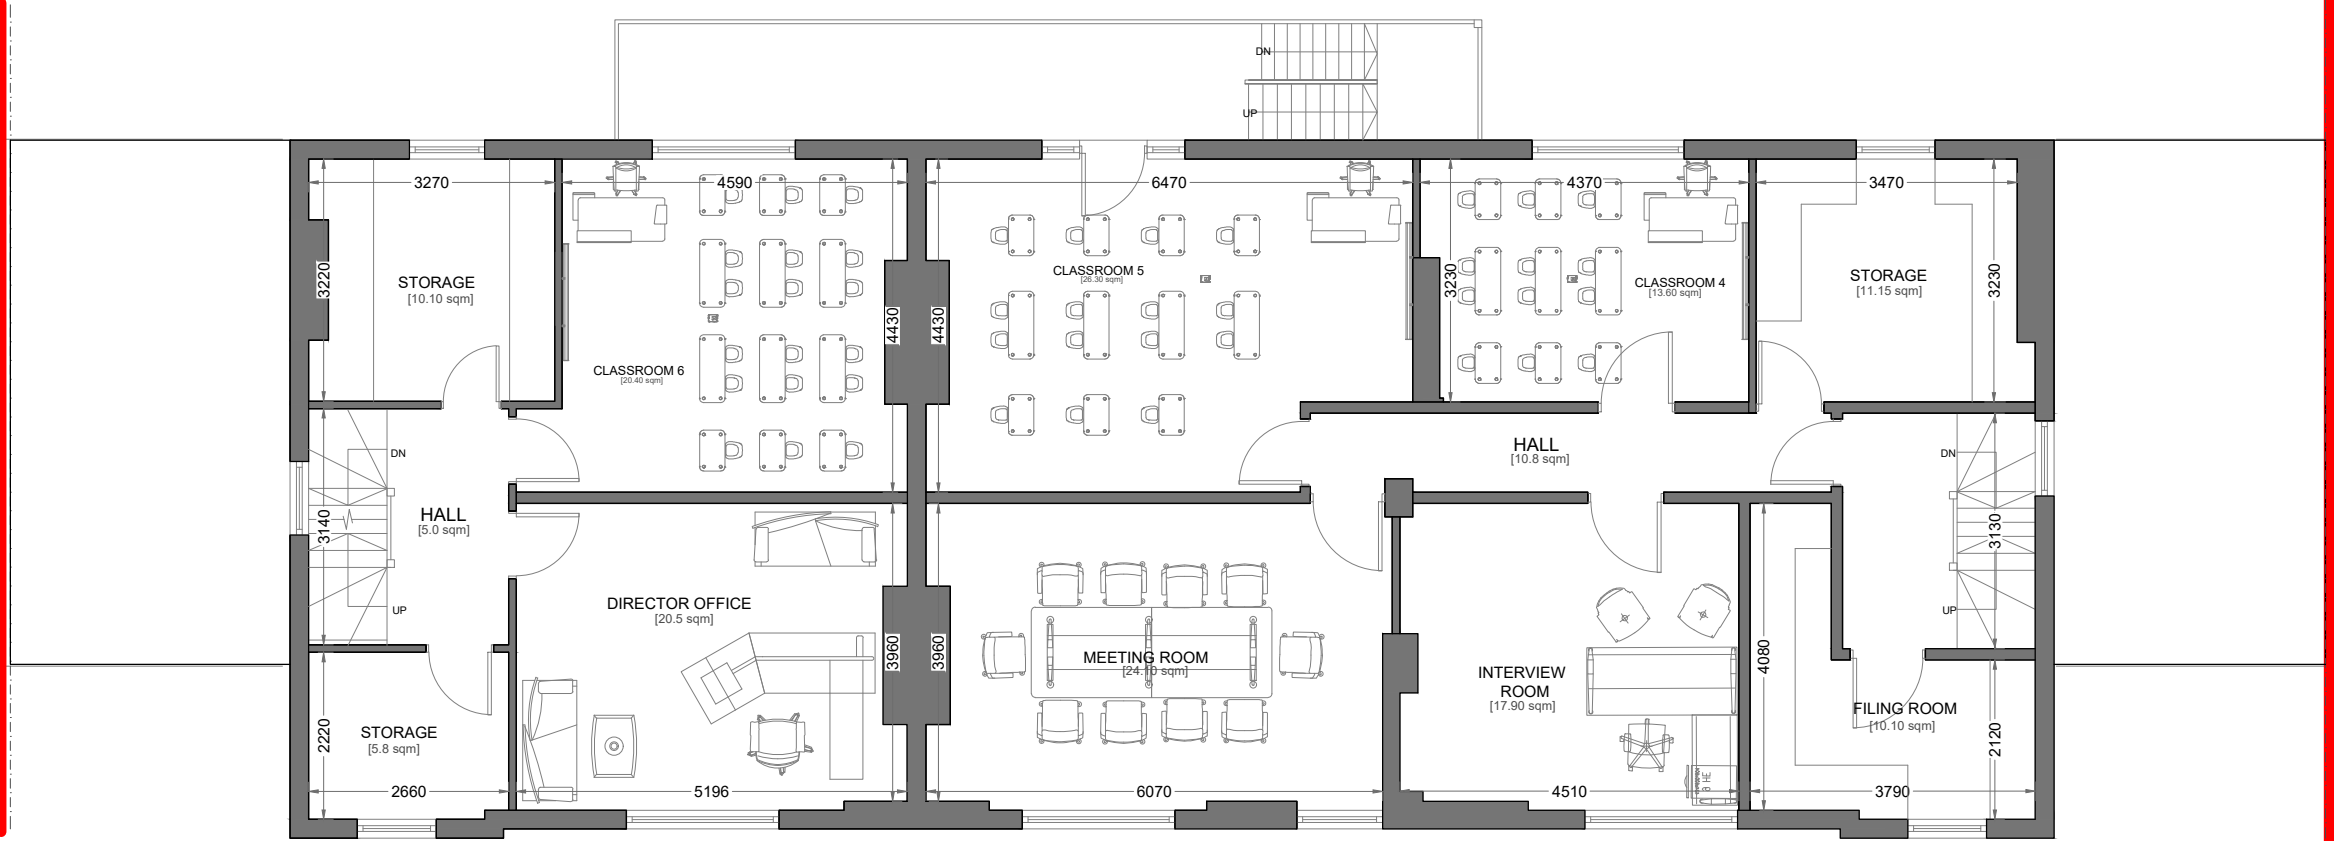


Proposed First Floor Plan
1 : 100

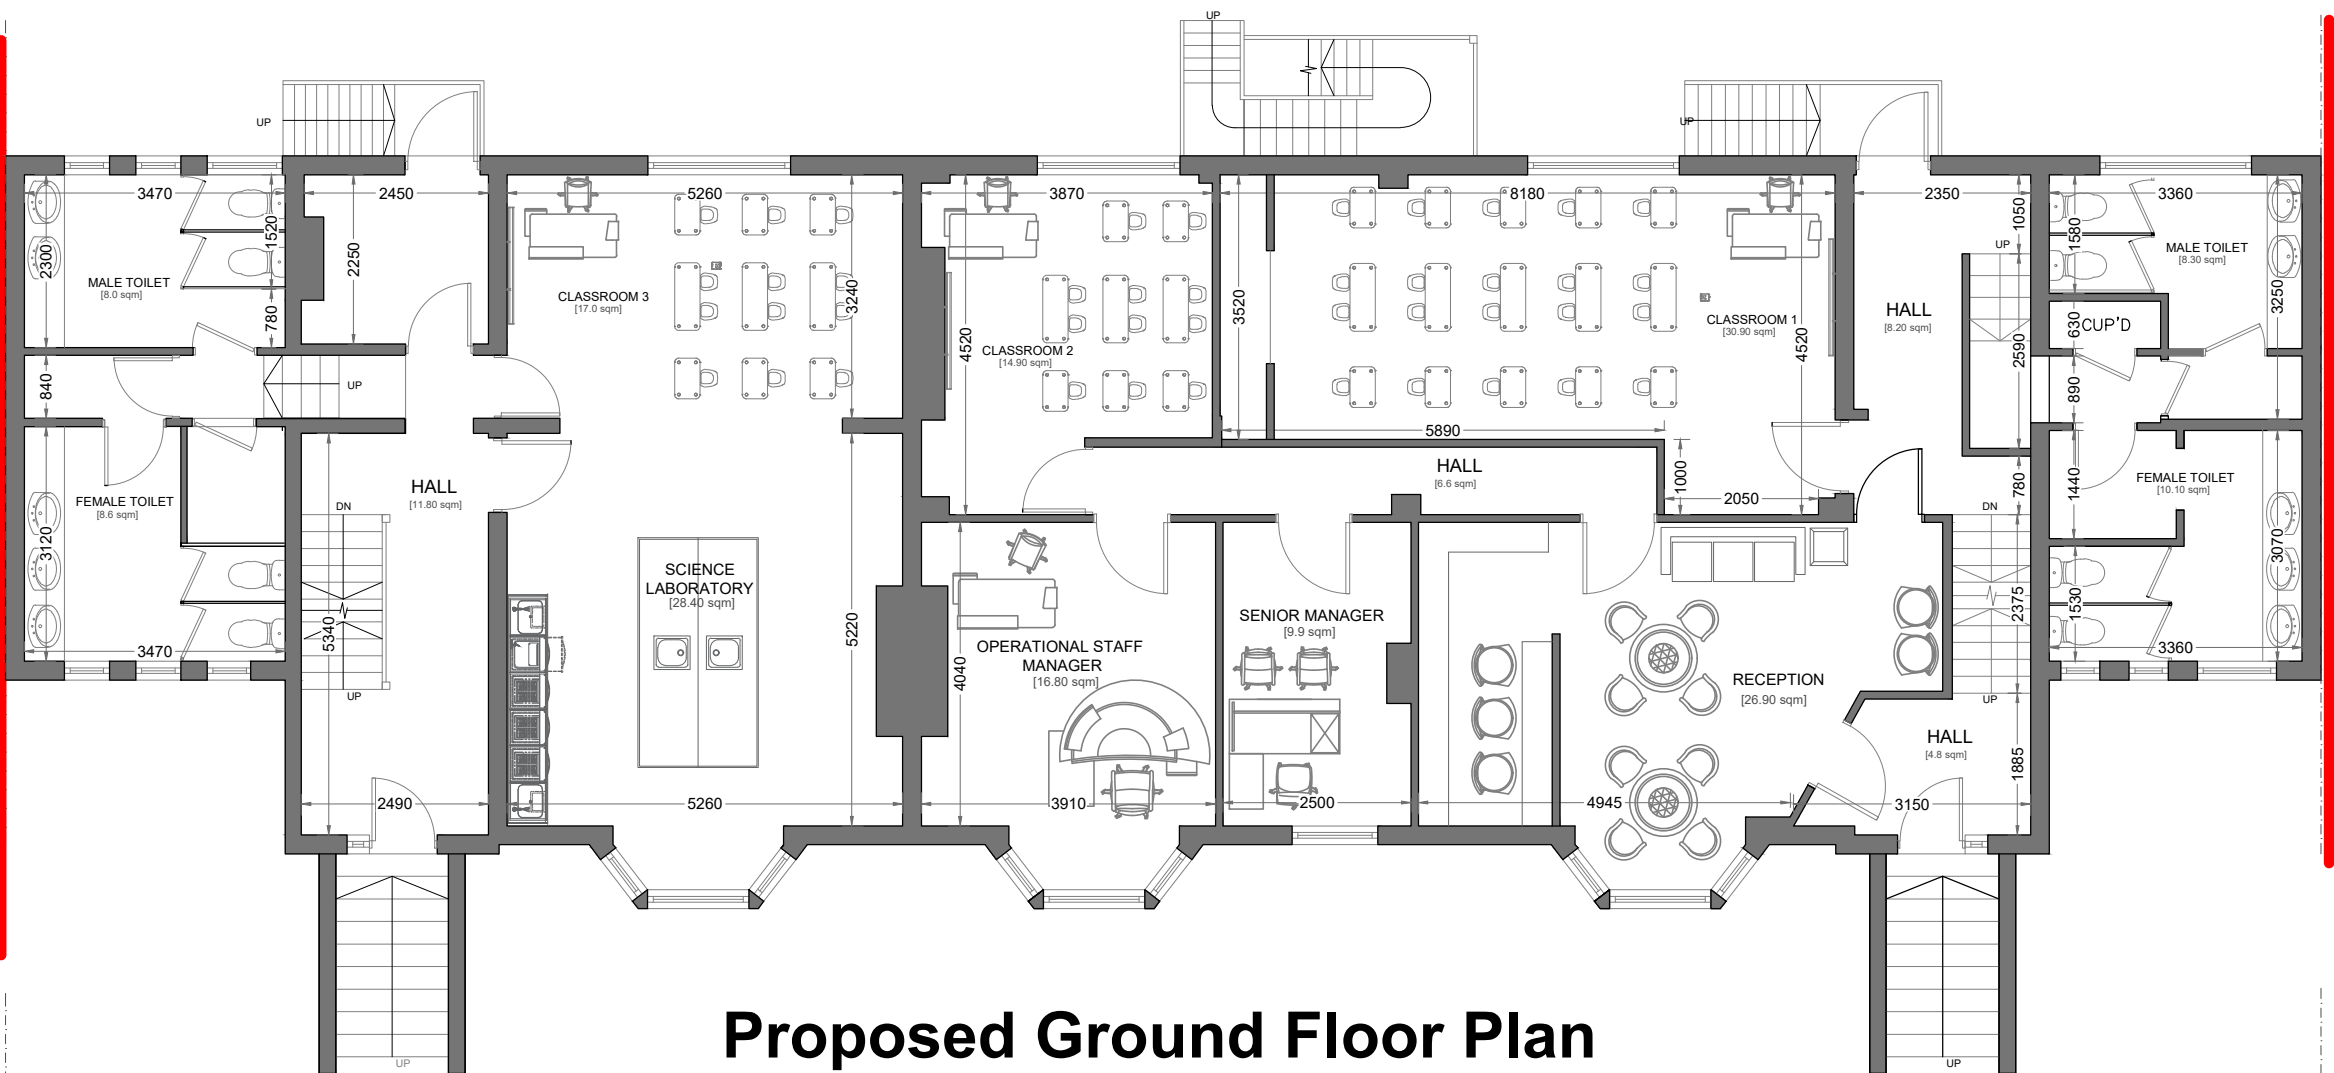


Proposed Ground Floor Plan
1 : 100

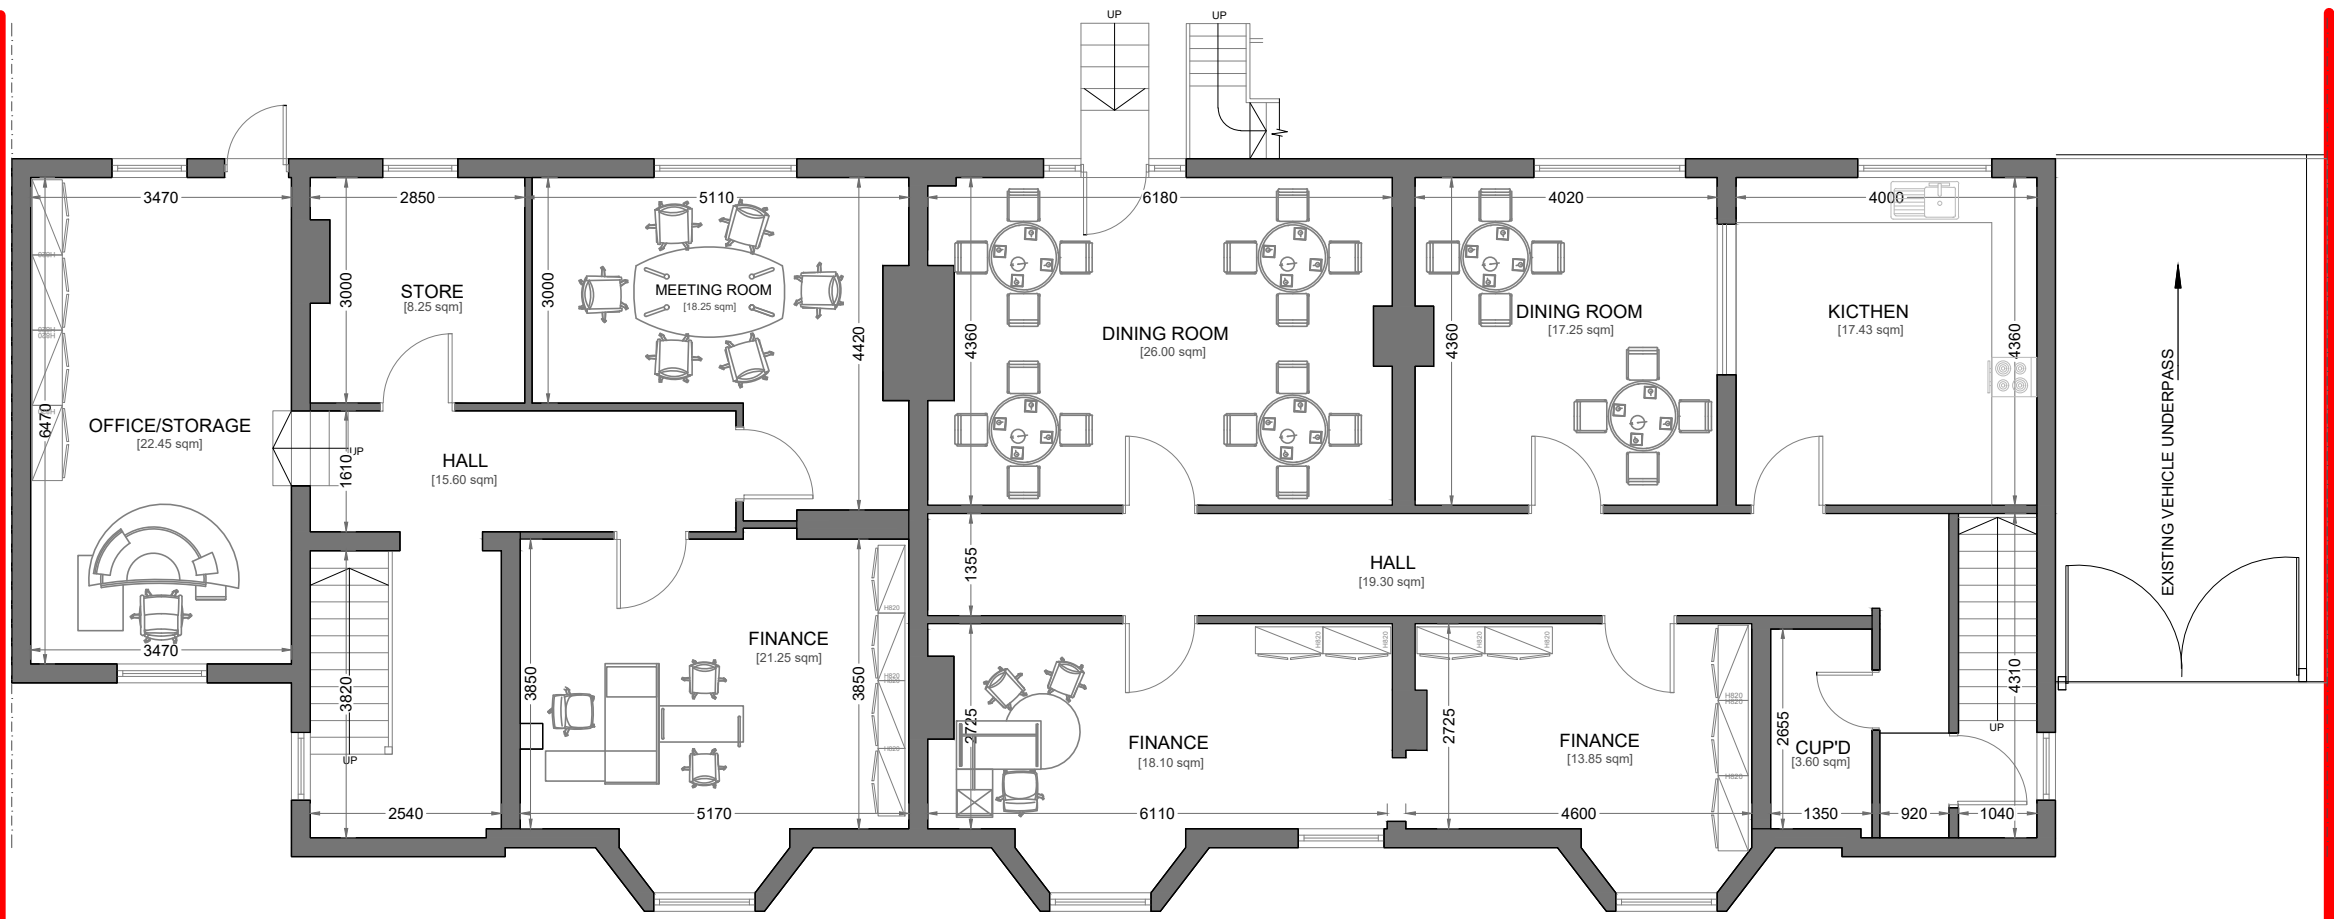

Proposed Lower Ground Floor Plan
1 : 100

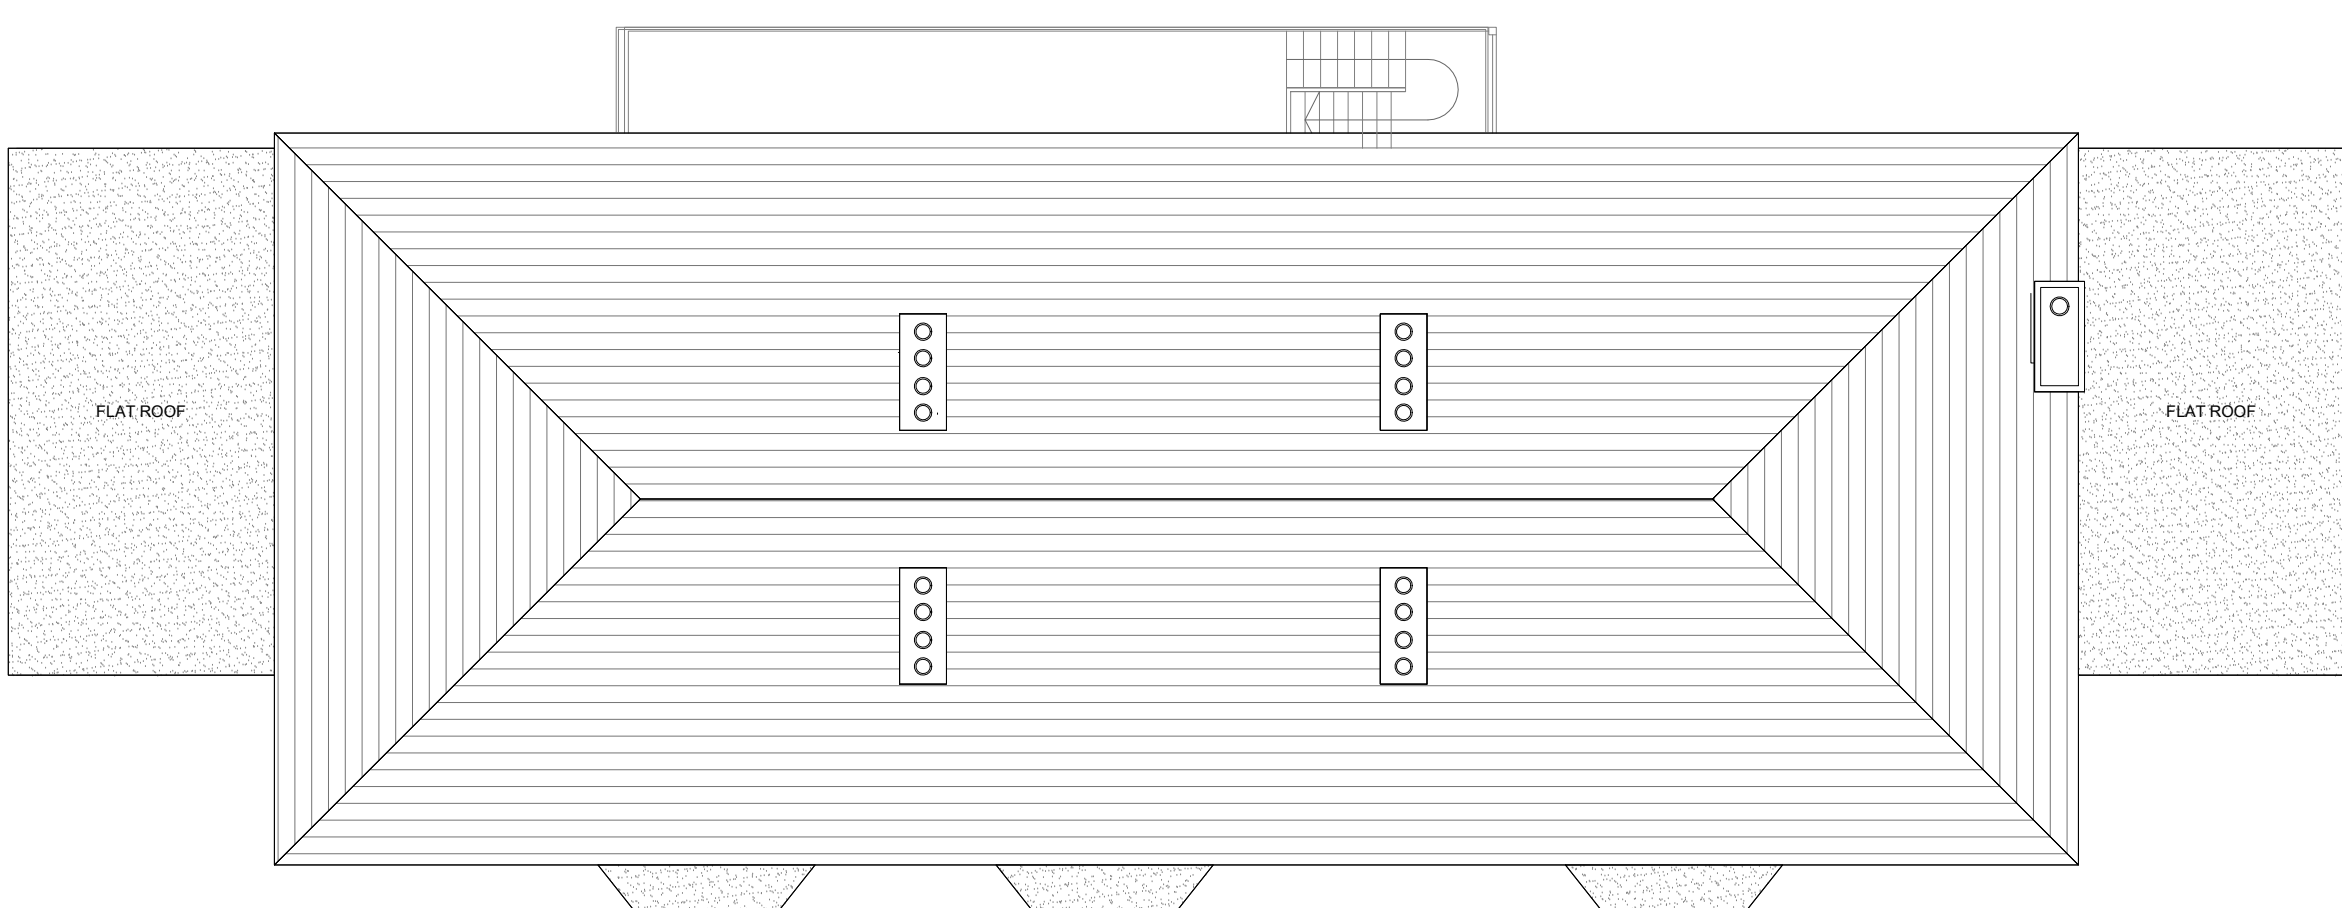

Proposed Roof Plan
1 : 100

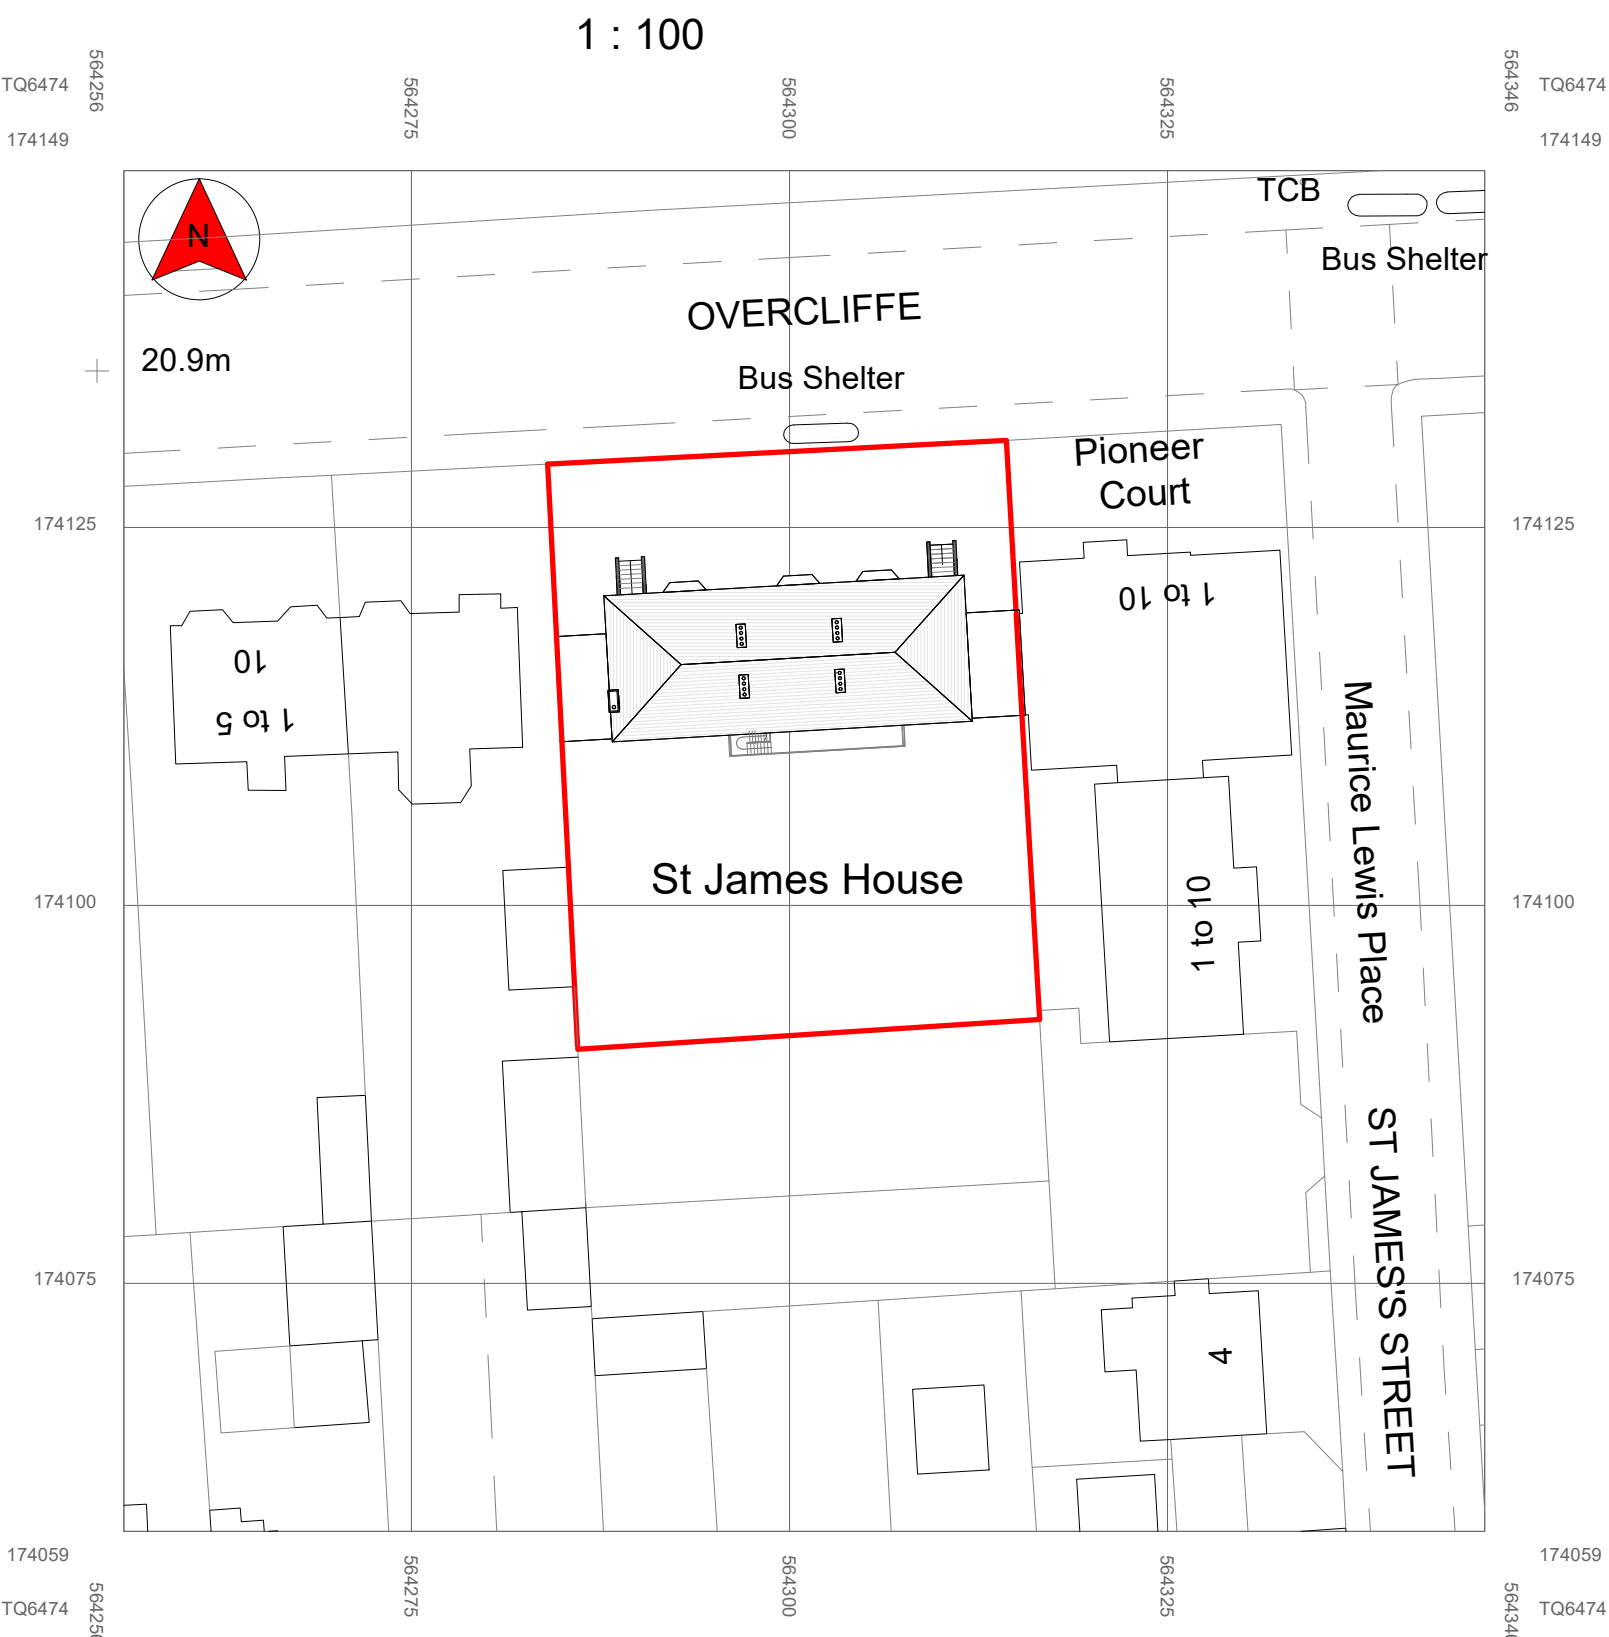

Proposed Site Plan
1 : 500

NOTE

1. ALL MEASUREMENTS TO BE CONFIRMED ON SITE

2. ALL DRAWINGS AND DETAILS TO BE READ IN CONJUNCTION WITH RELEVANT DOCUMENTS AND SPECIFICATIONS


3. NOTE: ANY VARIATIONS TO DETAIL MUST BE DISCUSSED WITH BUILDING CONTROL OFFICER AND ENGINEER

Rev	Description	Date
A	OVERBUILDING REMOVED FROM EXISTING AND PROPOSED	14/07/2023

PROJECT St James House, 6-8 Overcliffe,
Gravesend DA11 0EF

CLIENT Tower Group Developments Ltd

SHEET NAME Proposed Plans

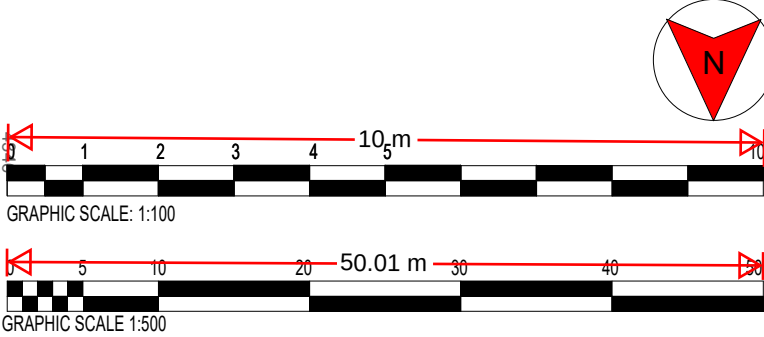

SANAA DESIGNS
Email - sanaadesigns@outlook.com
Mobile - 07583 437570

DRAWN BY MMK
CHECKED BY TK
DATE JULY 2025

SCALE (@ A1) As indicated
SHEET NUMBER PL-02/6-8OC/SD102
REV