




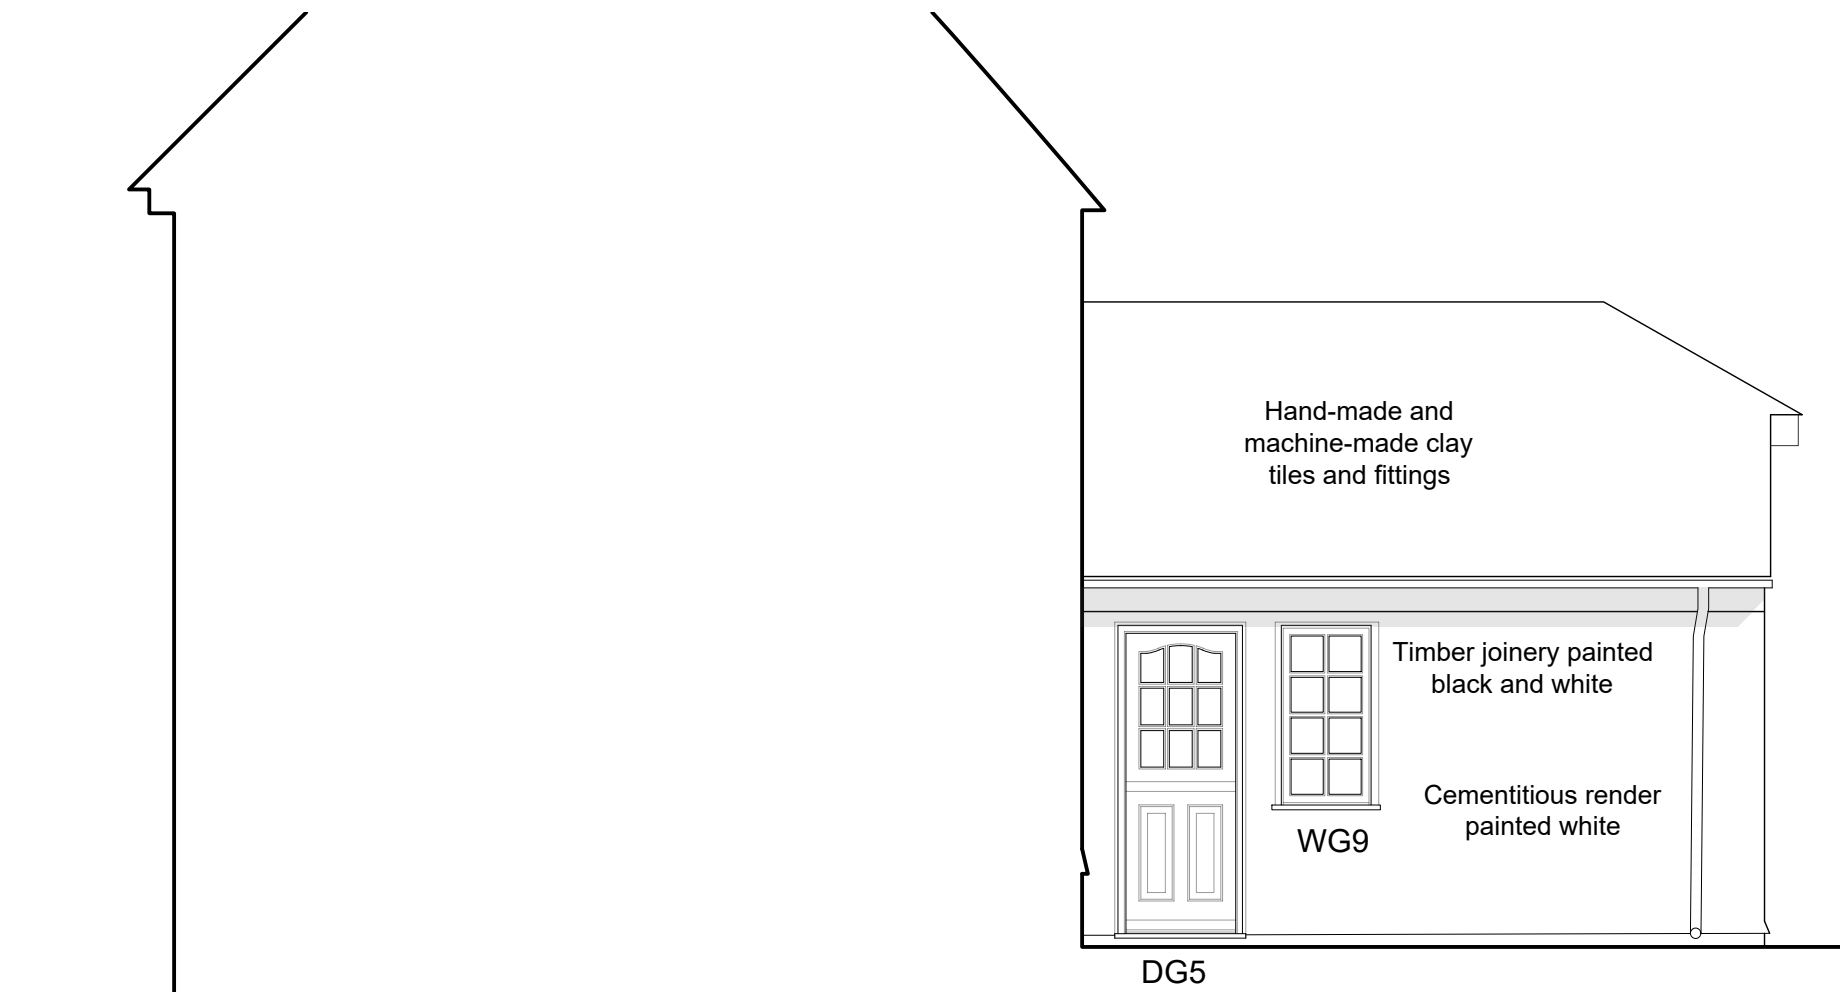

WEST ELEVATION OF EASTERN REAR EXTENSION
SCALE 1:50

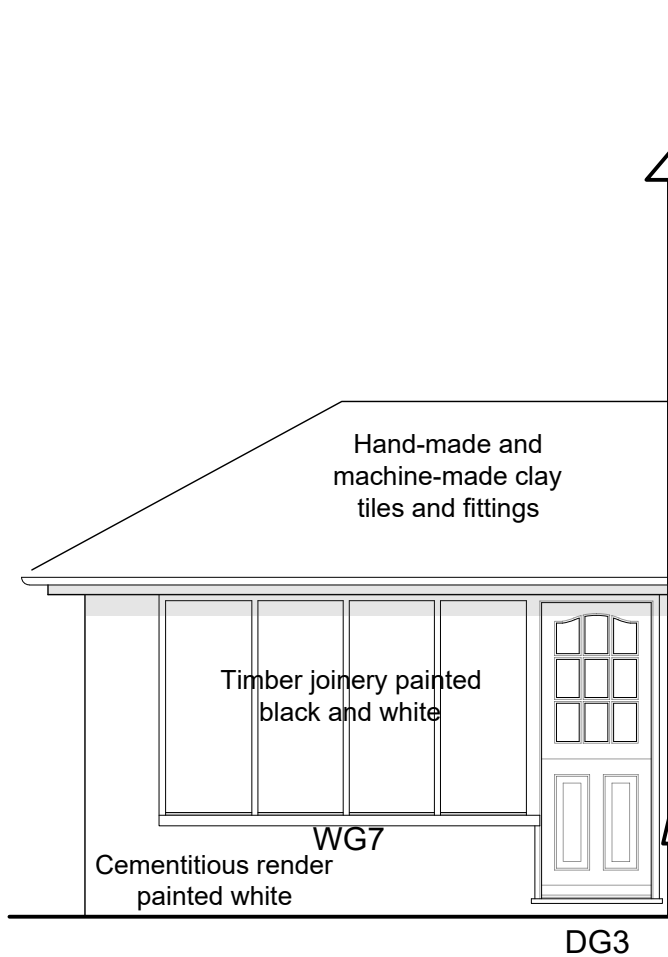

EAST ELEVATION OF WESTERN REAR EXTENSION
SCALE 1:50

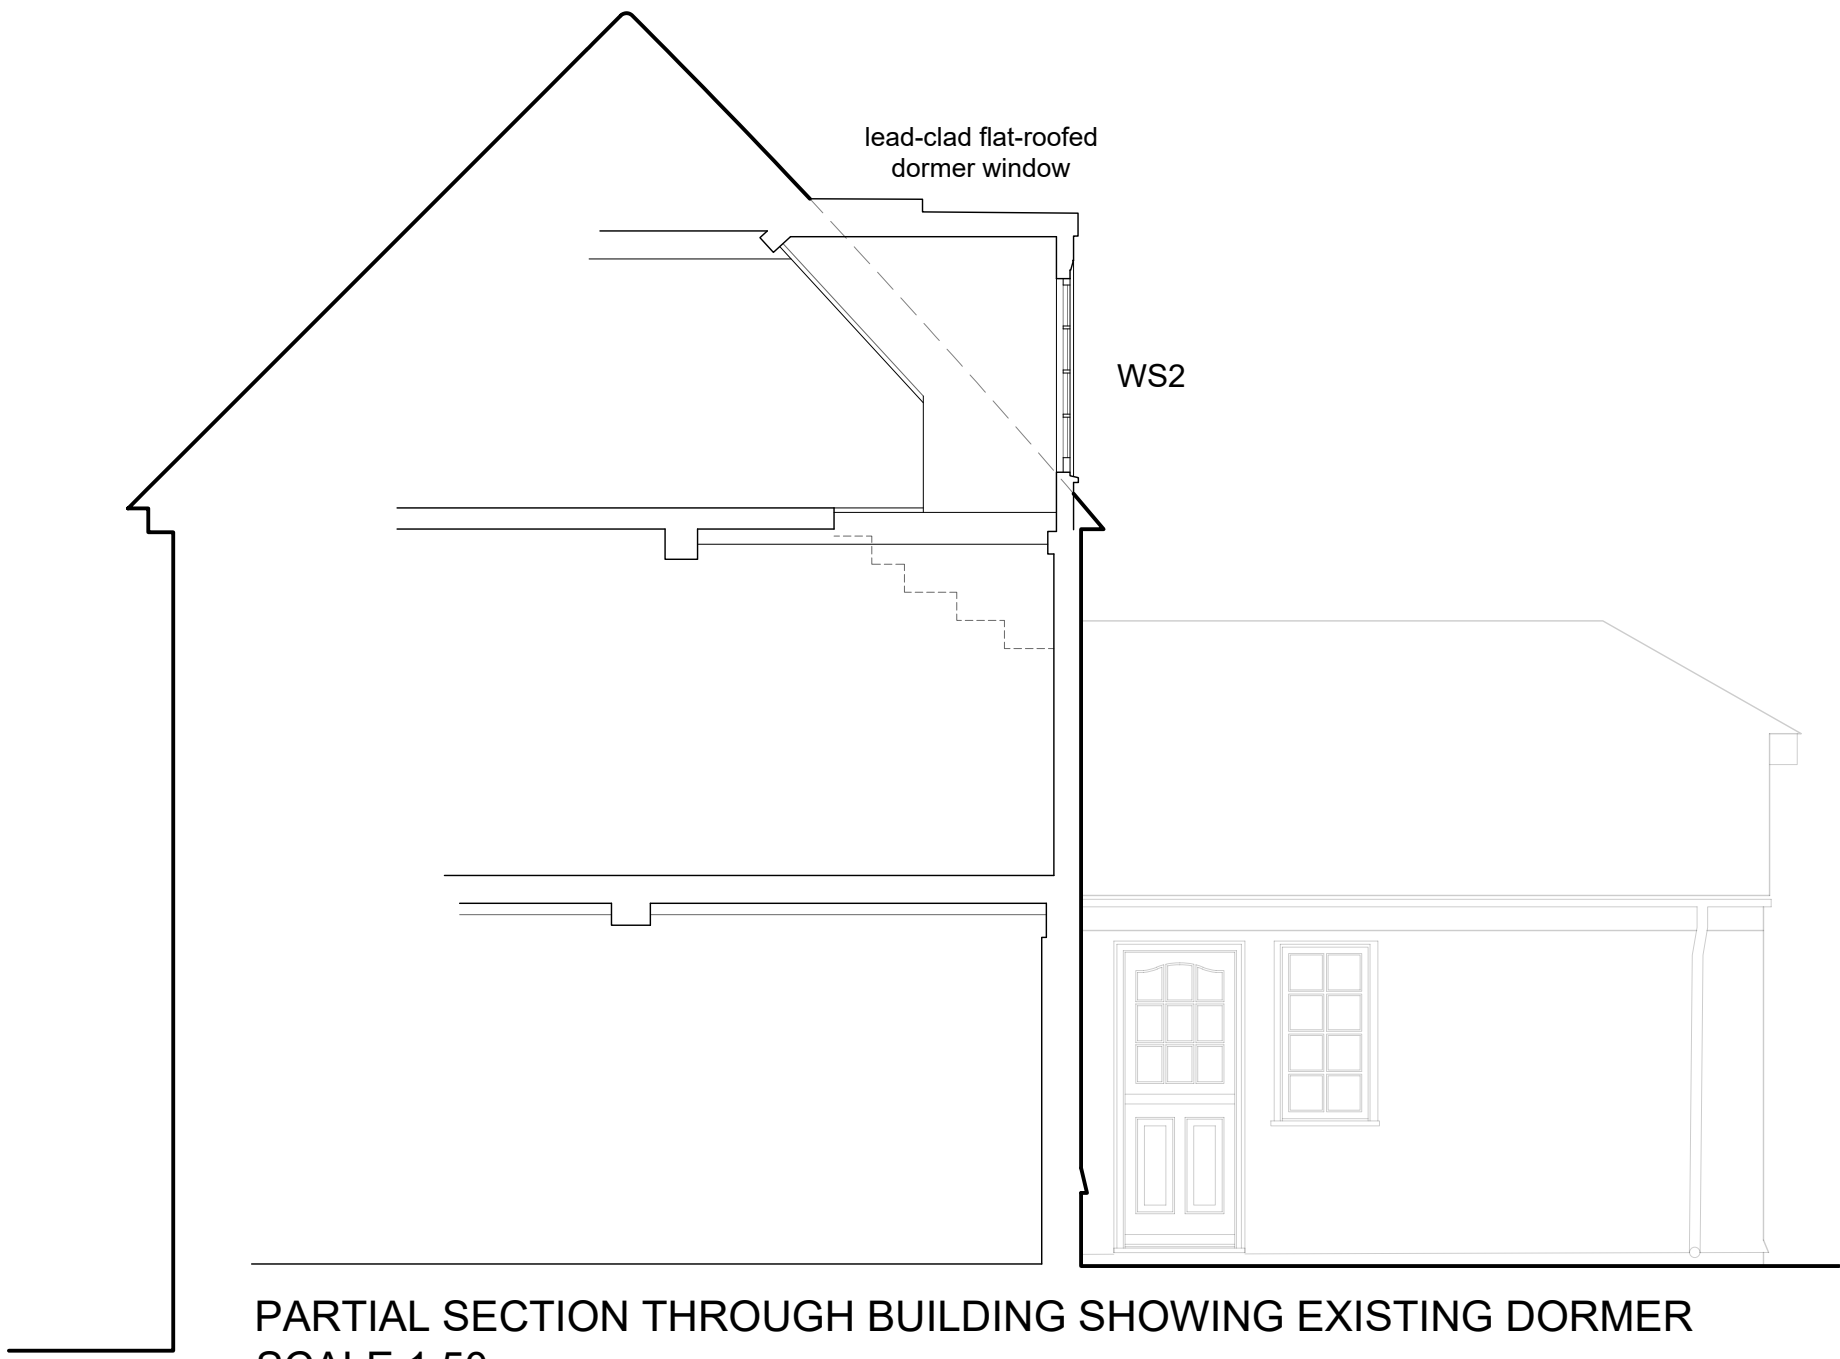

PARTIAL SECTION THROUGH BUILDING SHOWING EXISTING DORMER
SCALE 1:50



PLANNING DRAWINGS

NOTES:

SCALE FOR PLANNING PURPOSES ONLY. ALL DIMENSIONS AND LEVELS SHOWN ARE TO BE CHECKED ON SITE PRIOR TO COMMENCEMENT OF WORK. THIS DRAWING SHOULD NOT BE USED OTHER THAN FOR ITS INTENDED PURPOSE.

EXISTING (HIDDEN) EAST AND WEST ELEVATIONS OF REAR EXTENSIONS AND SECTION THROUGH DORMER

LOCATION NURSTEAD HALL	DRG No. PP-18Q-02
NURSTEAD LANE	REV
LONGFIELD HILL	SCALE 1:50 @ A2
KENT, DA3 7AN	DATE MAY 2023
CLIENT MR & MRS HOLM	SIG RP

This drawing has been compiled by and is the sole property of Anthony Hicks Ltd and as such cannot be copied, duplicated, reproduced or its contents used in any way, without prior written authority

ANTHONY HICKS
TRADITIONAL OAK BUILDINGS

JESSAMINE FARM, OLD ROMNEY, KENT TN29 9SG
Tel: 01797 366895 Fax: 01797 361895
www.anthony-hicks.com