


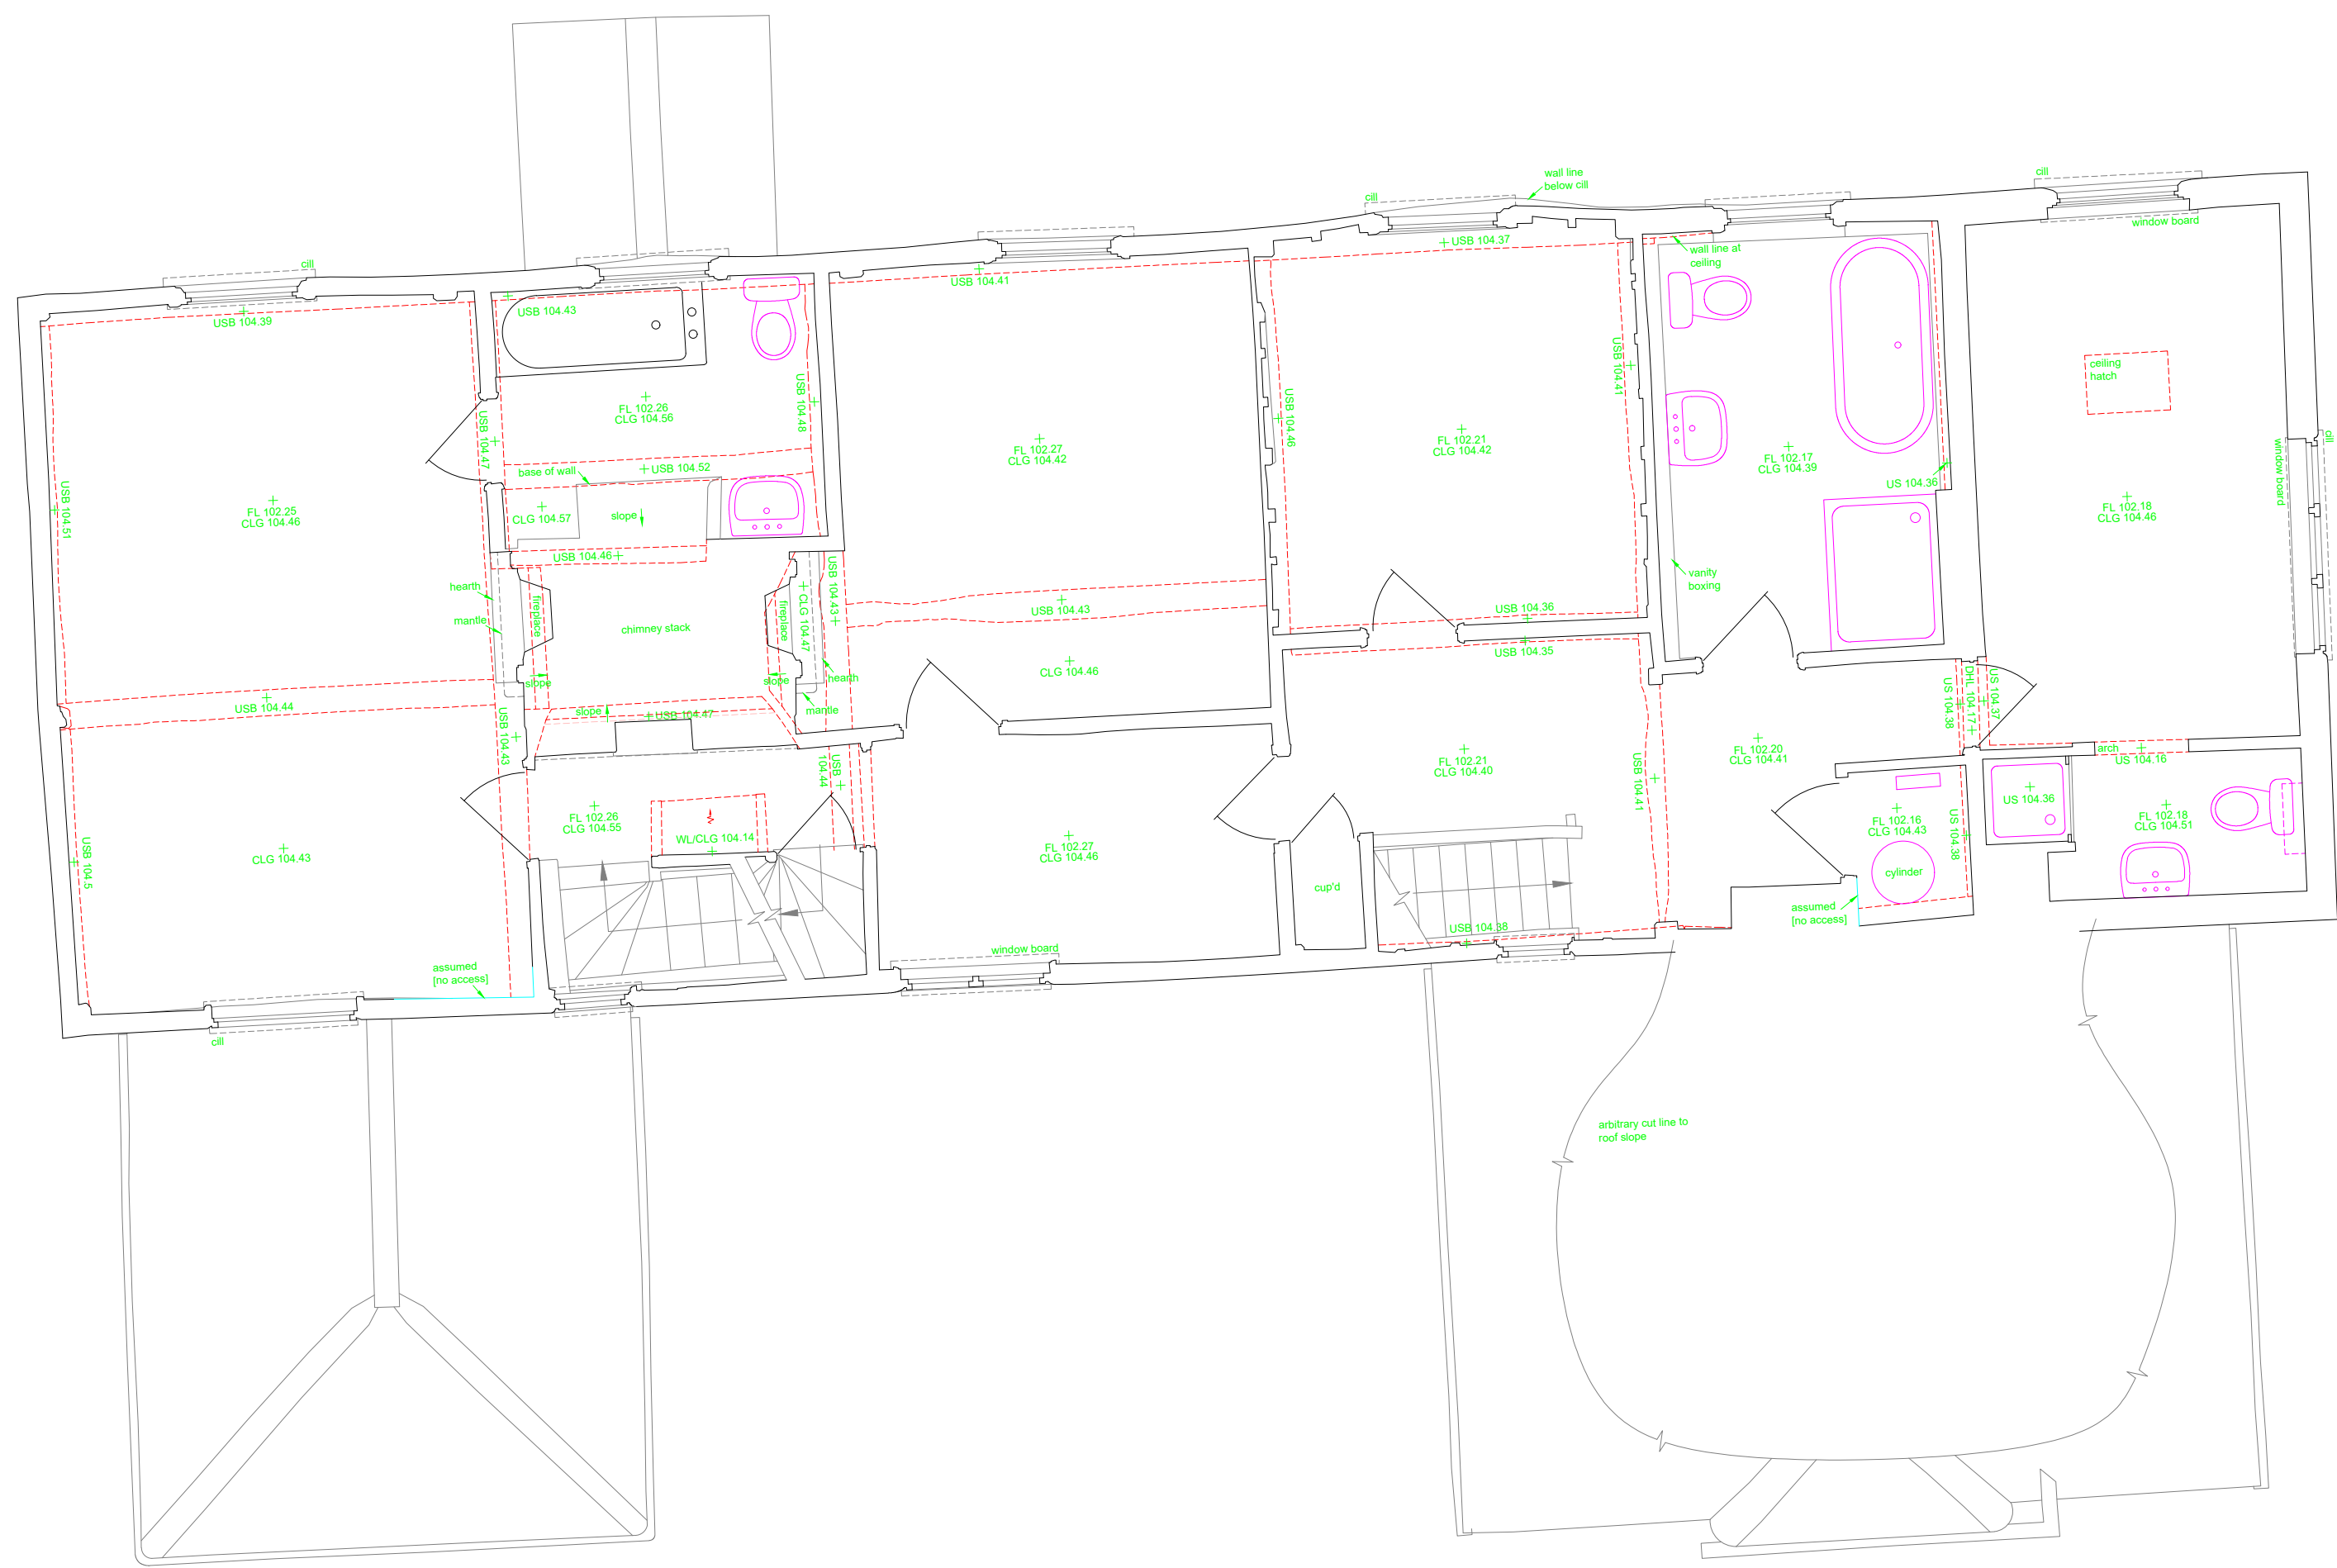


FIRST FLOOR PLAN



GROUND FLOOR PLAN



BASEMENT PLAN

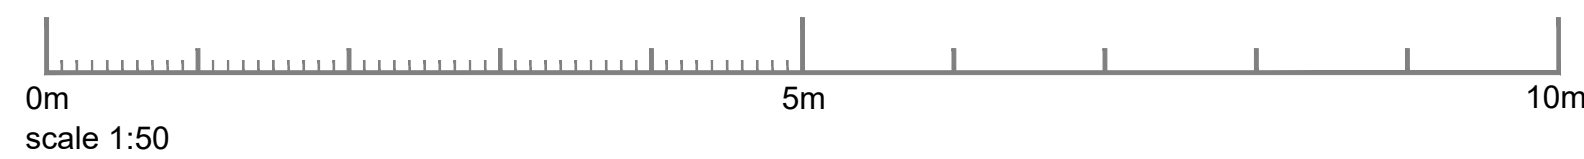

- GPS Surveys
- Setting Out
- Laser Scanning
- Boundary Disputes
- Volumetric Surveys
- Engineering Surveys
- Topographical Surveys
- Scan to BIM Modelling
- Measured Building Surveys
- Deformation & Settlement Monitoring

LEGEND

CLG CEILING LEVEL
DHL DOOR HEAD LEVEL
FL FLOOR LEVEL
SCLG SUSPENDED CEILING LEVEL
TOB TOP OF BEAM

TOW TOP OF WALL
US UNDERSIDE (STRUCTURAL SOFFIT)
USB UNDERSIDE OF BEAM
USJ UNDERSIDE OF JOIST
USP UNDERSIDE OF PURLIN

WCL WINDOW CILL LEVEL
WHL WINDOW HEAD LEVEL
WVCLG WALL AND CEILING INTERSECTION
VAULTED CEILING
CROSS SECTION LOCATION

SLOPING CEILING - DIRECTION OF RISE
STEP UP - DIRECTION OF RISE

NOTES

ALL COORDINATES ARE BASED ON A LOCAL GRID CENTERED ON AN OS ACTIVE RINEX
DERIVED COORDINATE FOR STN 1. ALL COORDINATES HAVE BEEN COMPUTED USING A
SCALE FACTOR OF 1.00000.
INTERNAL LEVELS ARE MEASURED TO EXISTING SURFACE FINISHES.
W. CARPETS, TILES.

JOB TITLE : Nurstead Hall, Nurstead Lane, Longfield Hill,
Longfield, Kent DA3 7AN
CLIENT : Anthony Hicks
DRAWING TITLE : Measured Building Survey -
Basement, Ground & First floor plans

SCALE : 1:50
DWG. No. : 03
DRAWN BY : ANW
CAD DATE : 28.04.2023

ORIGINAL SHEET SIZE: A1
JOB No. : 23/05/026
DATE : April 2023
CADFILE : 2305026_nurstead_hall_MBS_plans.dwg