




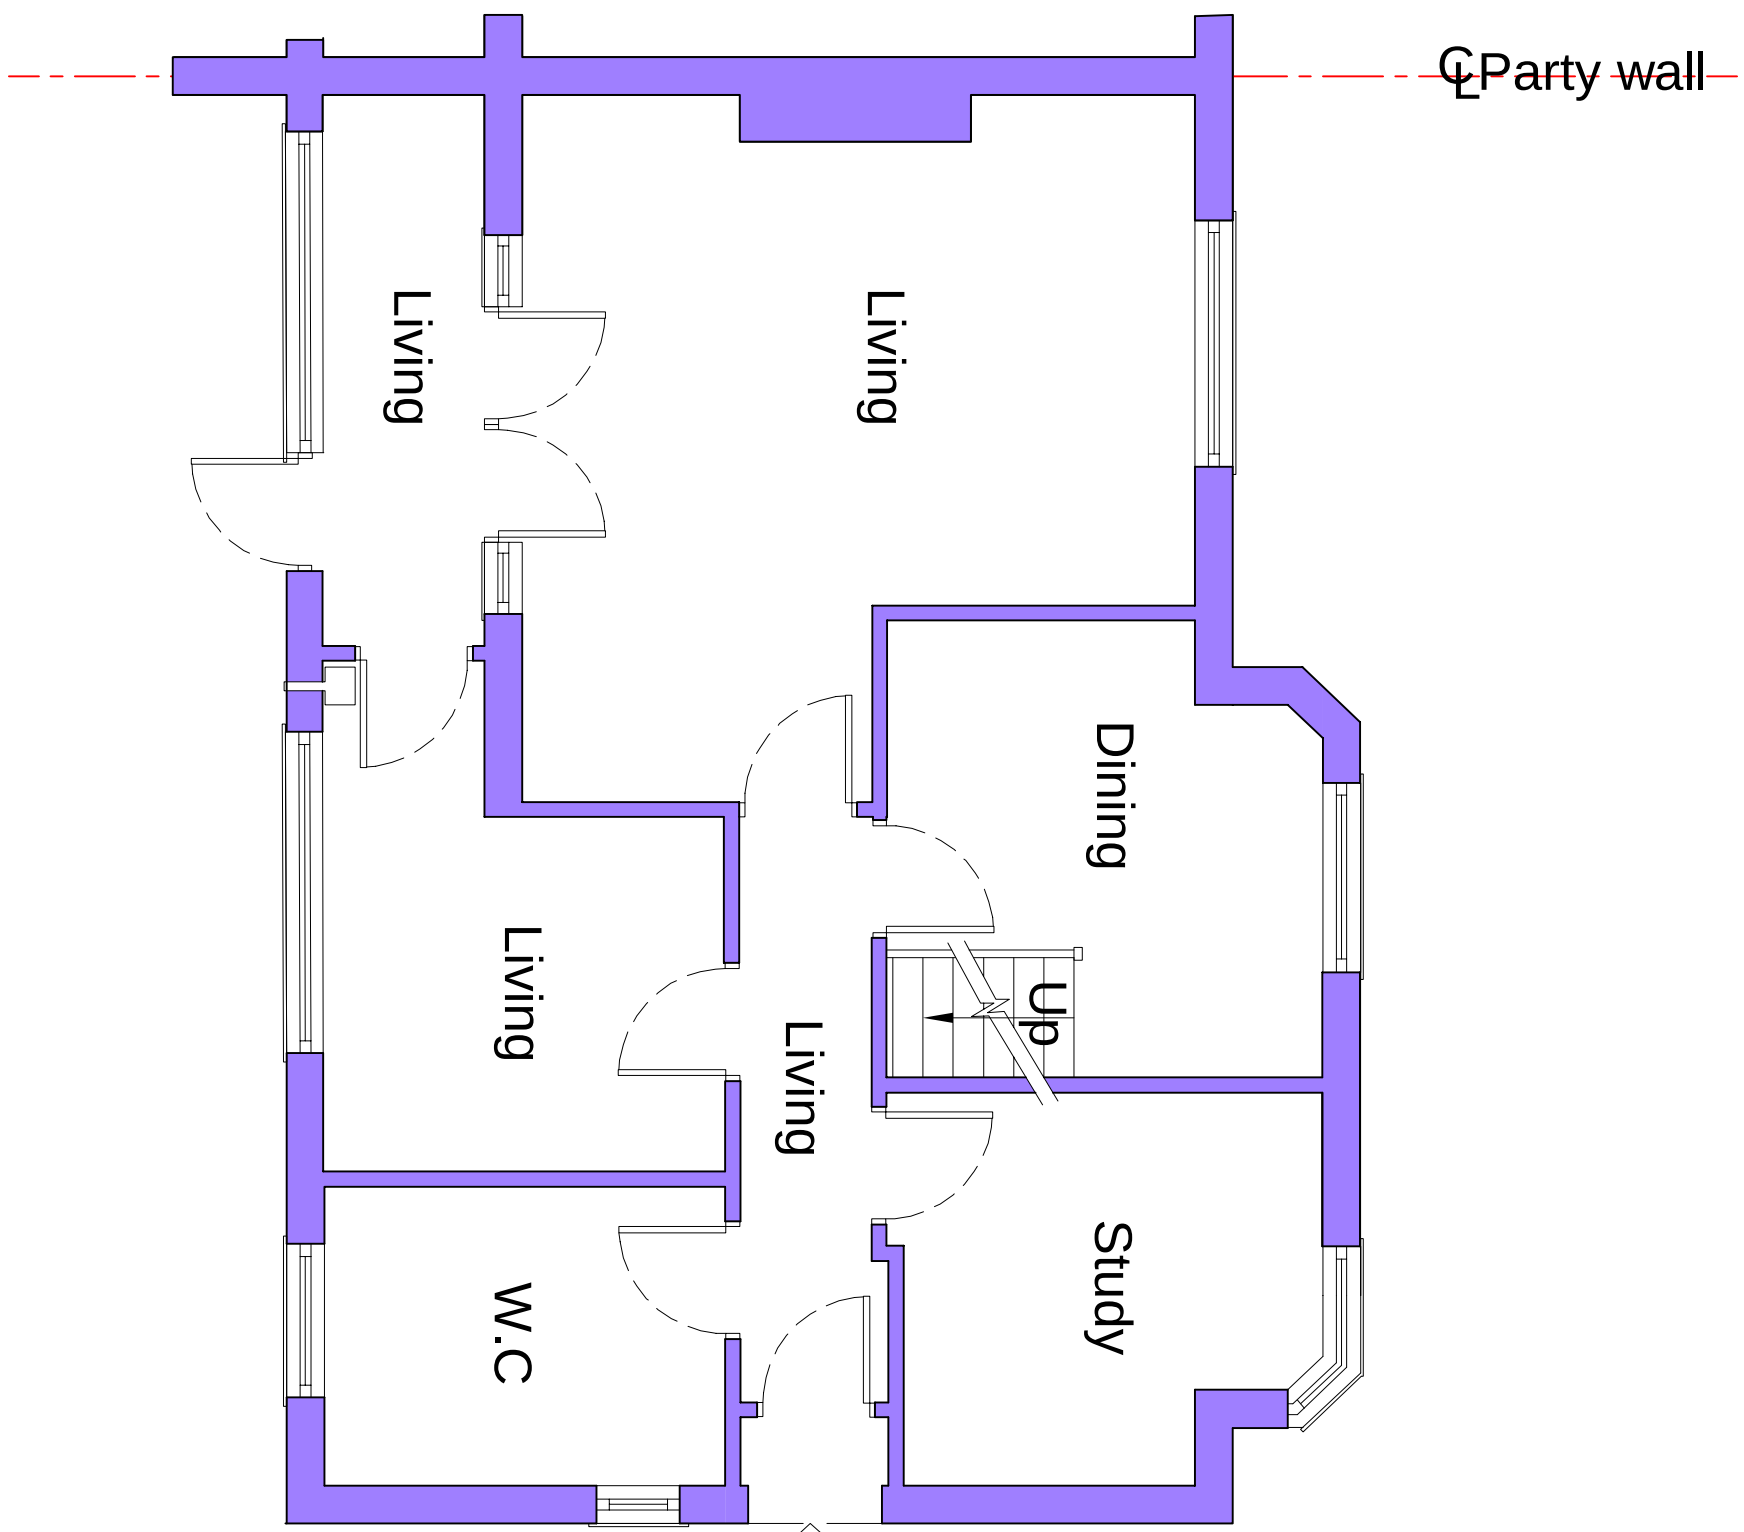

Existing Ground Floor Plan

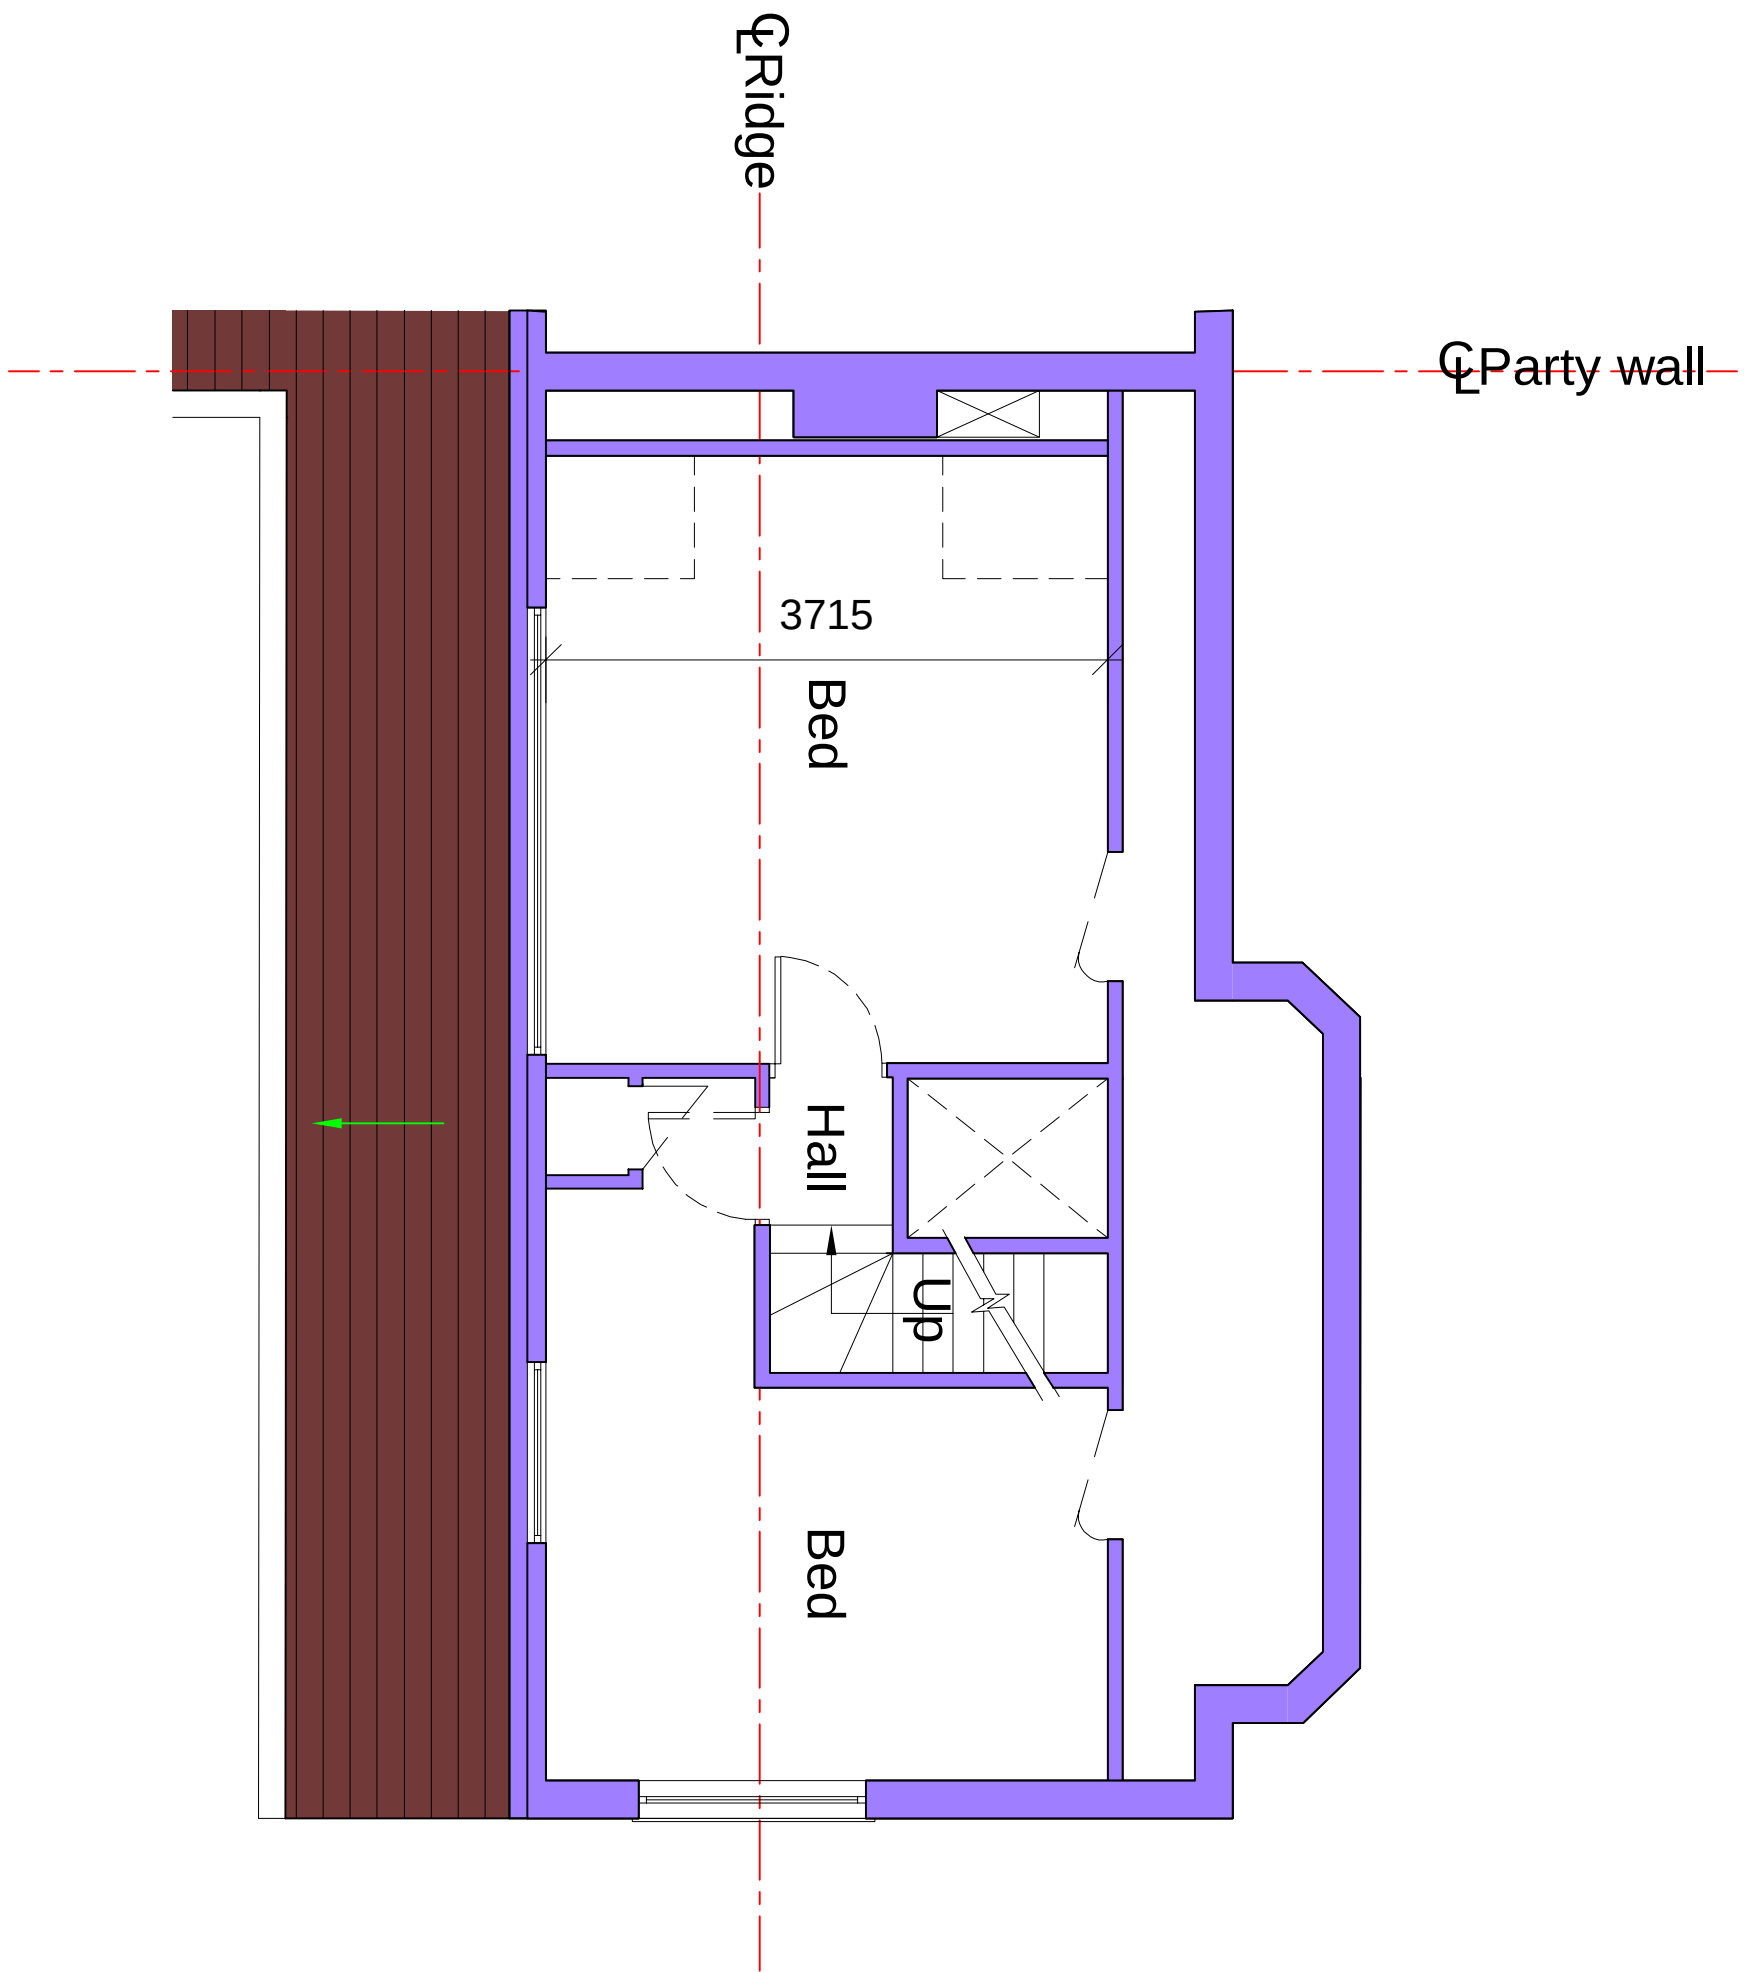

Existing Loft Floor Plan

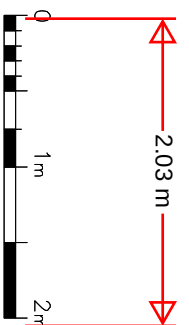

P1	ISSUED TO PLANNING				
Rev			Date		
IMPERIAL 94 THE PINNACLE - 180 HIGH ROAD - BIRMINGHAM STRUCTURAL PLANNING LTD 07940121222					
Job Title45 Istead Rise DA13 9JE					
Drawing TitleExisting Plans					
Scale1:50 @ A1	DateAug '24	Dwg No.		Rev	
Job No.51-1000-989		S03		P1	