




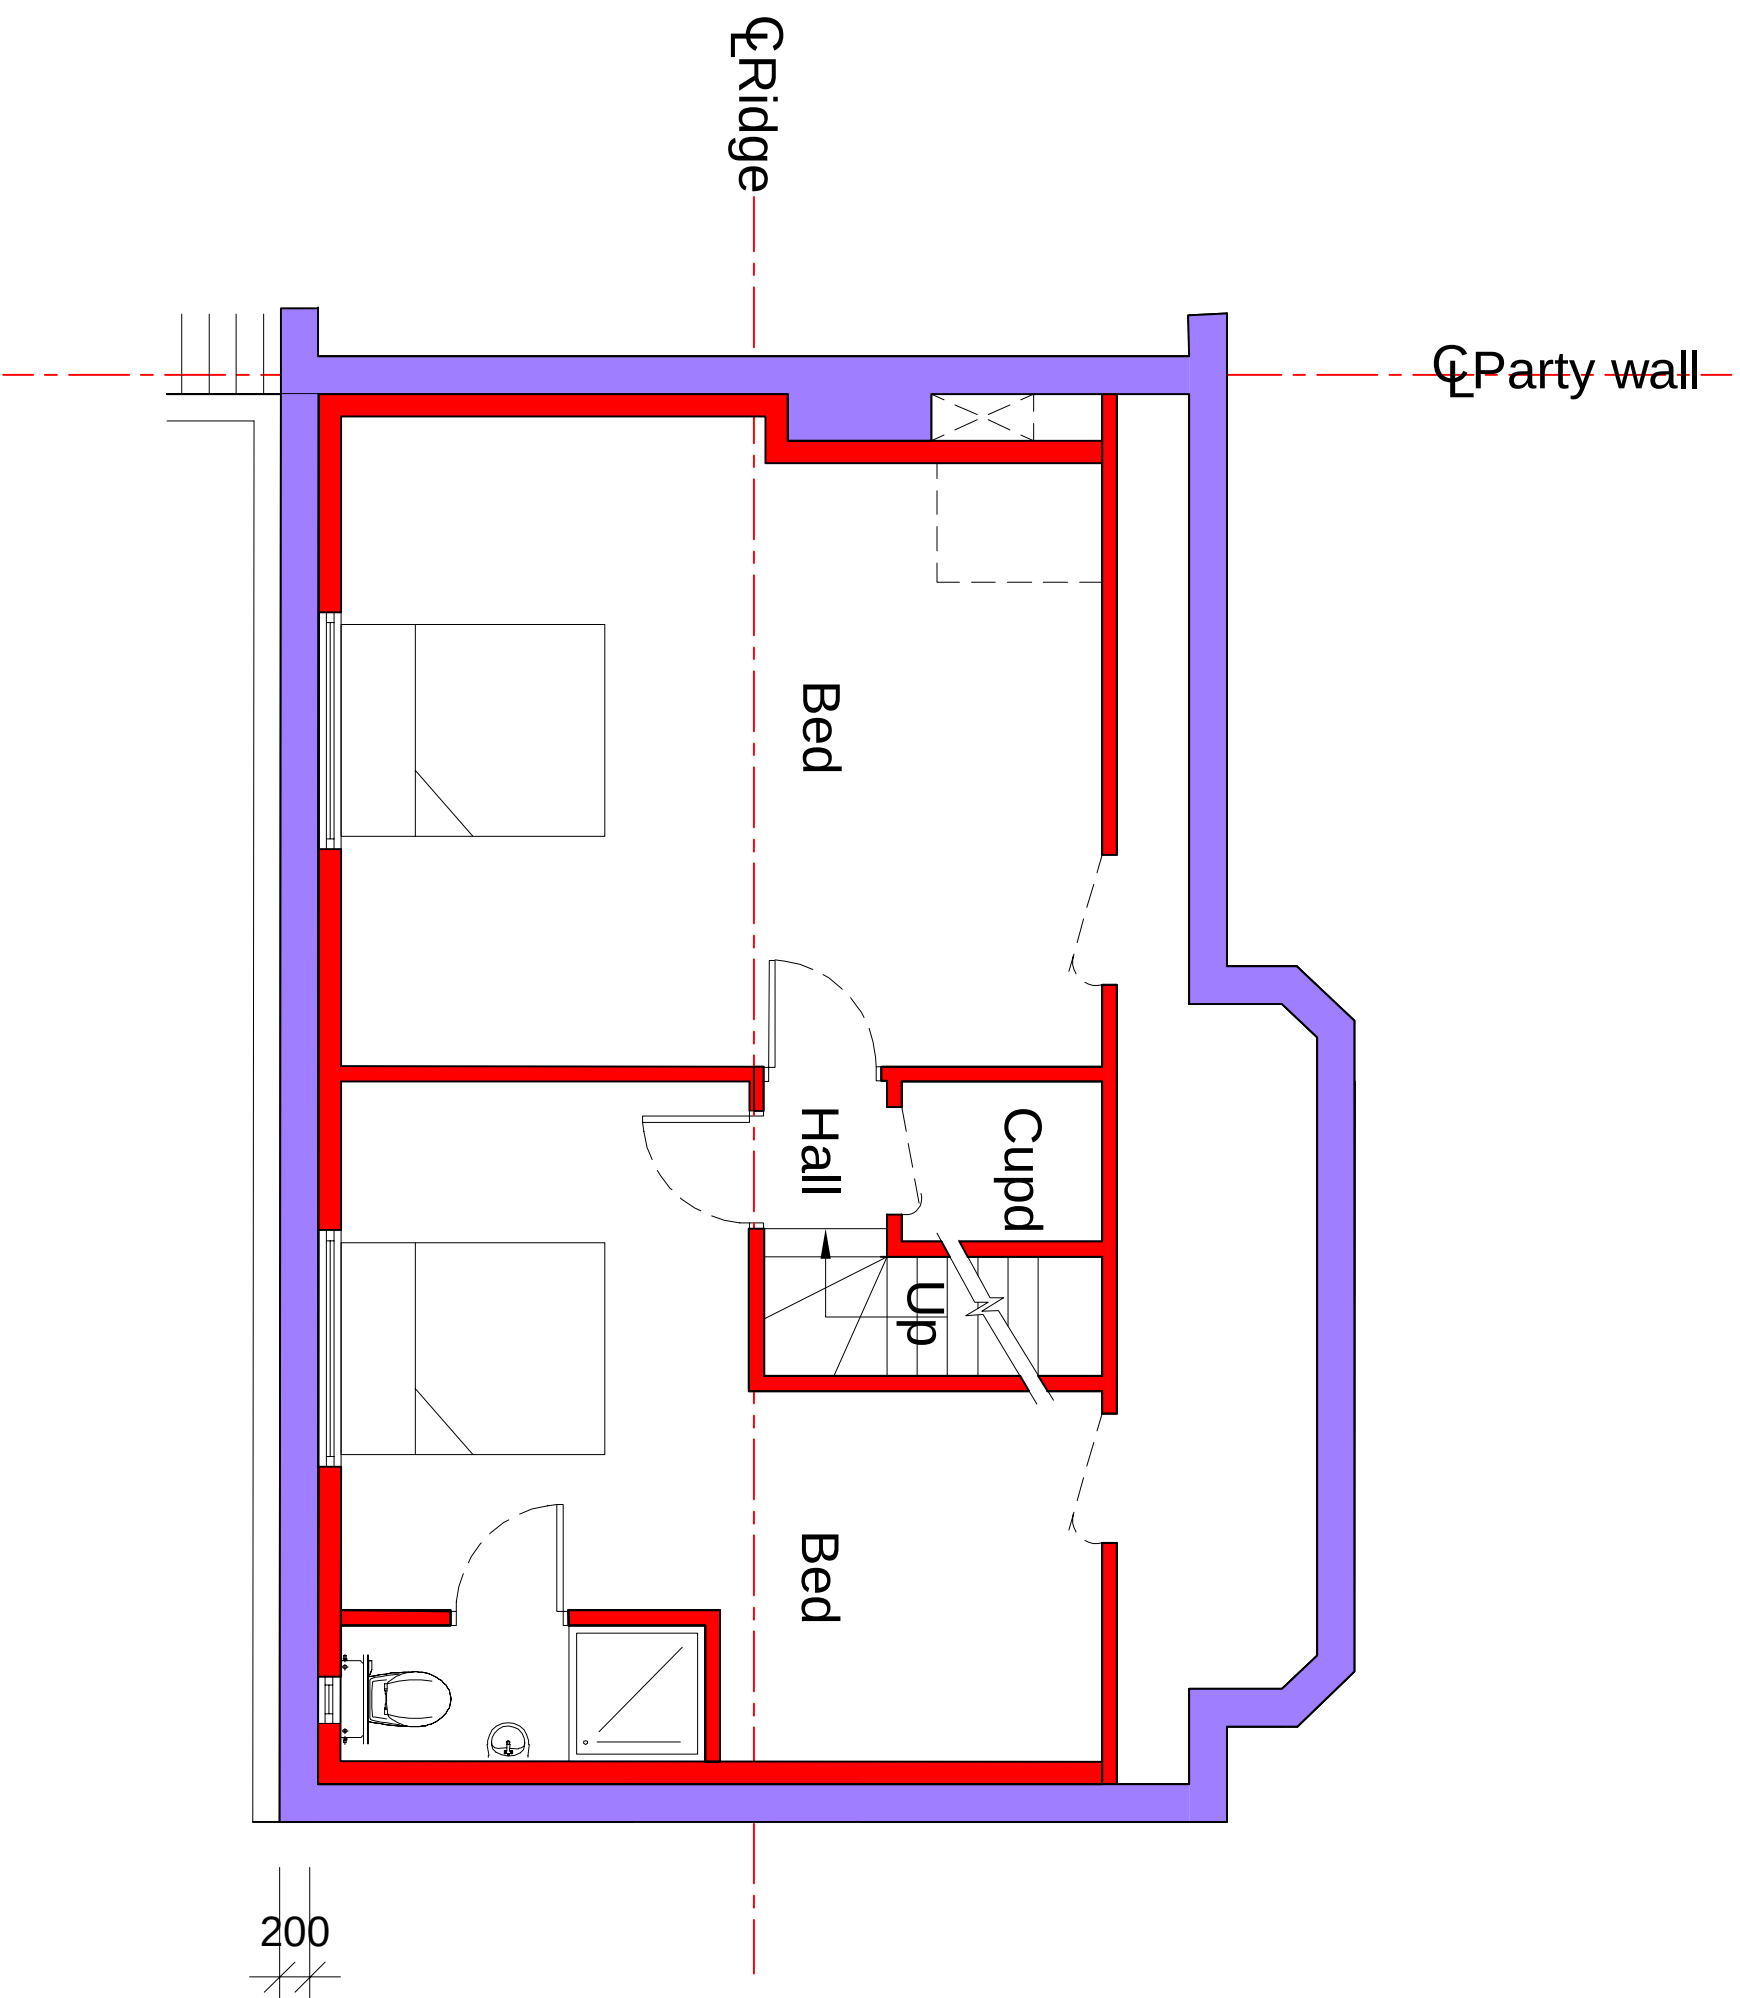

Proposed Loft Floor Plan

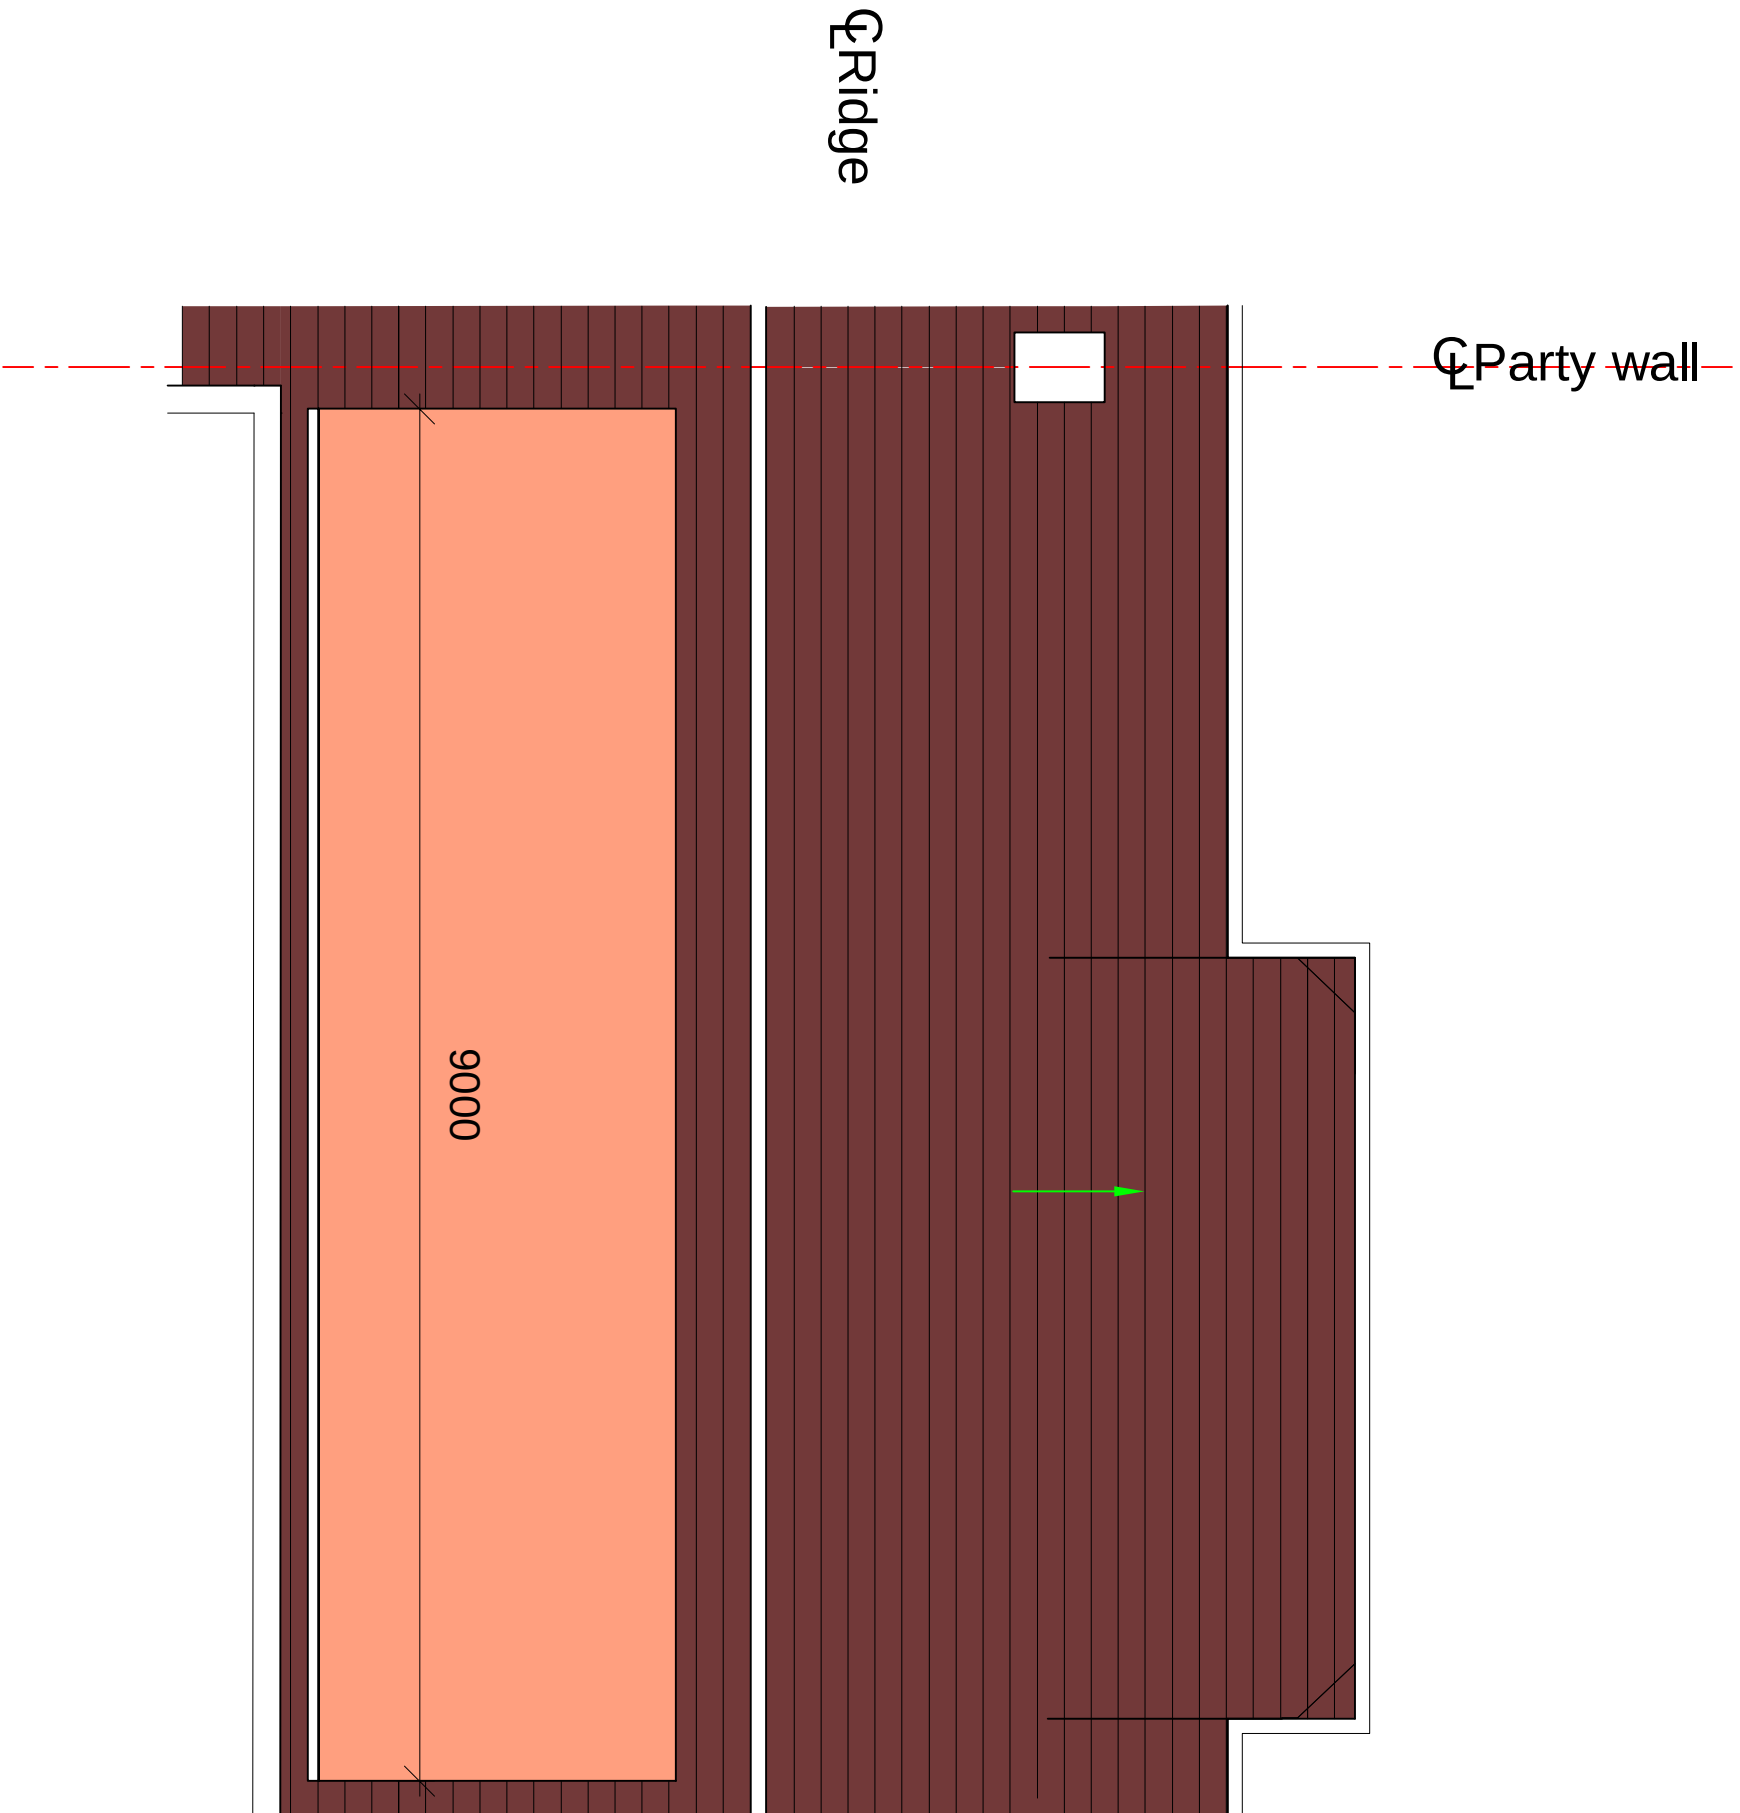

Proposed Roof Plan

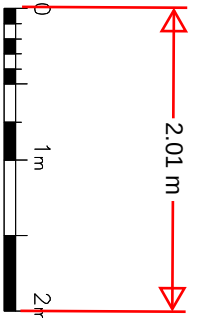

P1	ISSUED TO PLANNING				
Rev		Date			
IMPERIAL 9A THE PINNACLE - 180 HIGH ROAD - BIRMINGHAM STRUCTURAL PLANNING LTD 07940121222					
Drawing Title					
45 Istead Rise DA13 9JE					
Proposed Plans					
Scale	1:50 @ A1	Date	AUG '24	Draw No.	
Job No.	51-1000-989	S05		Rev	P1