




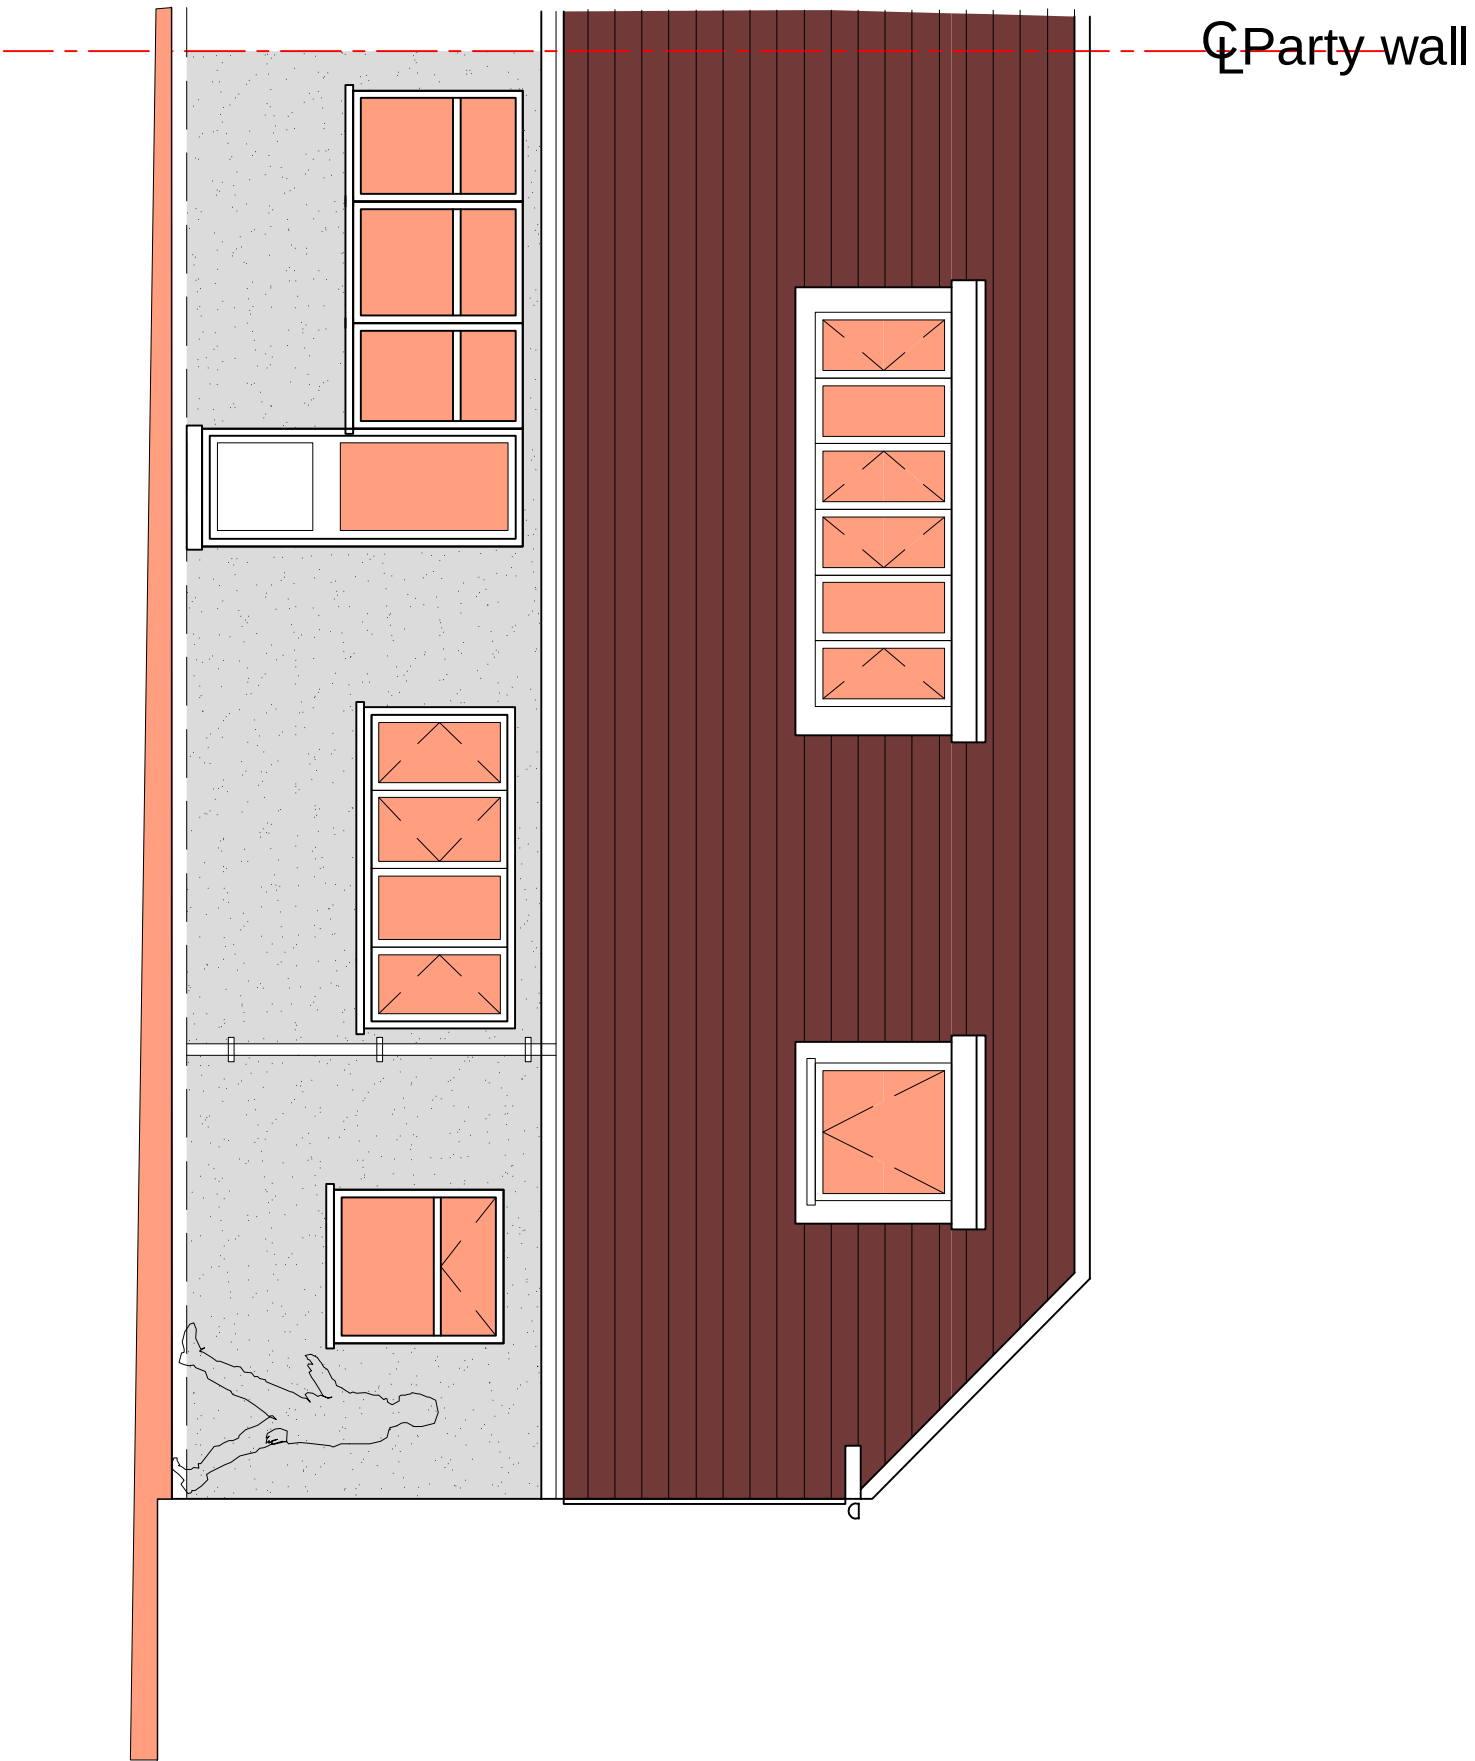


Existing Rear Elevation

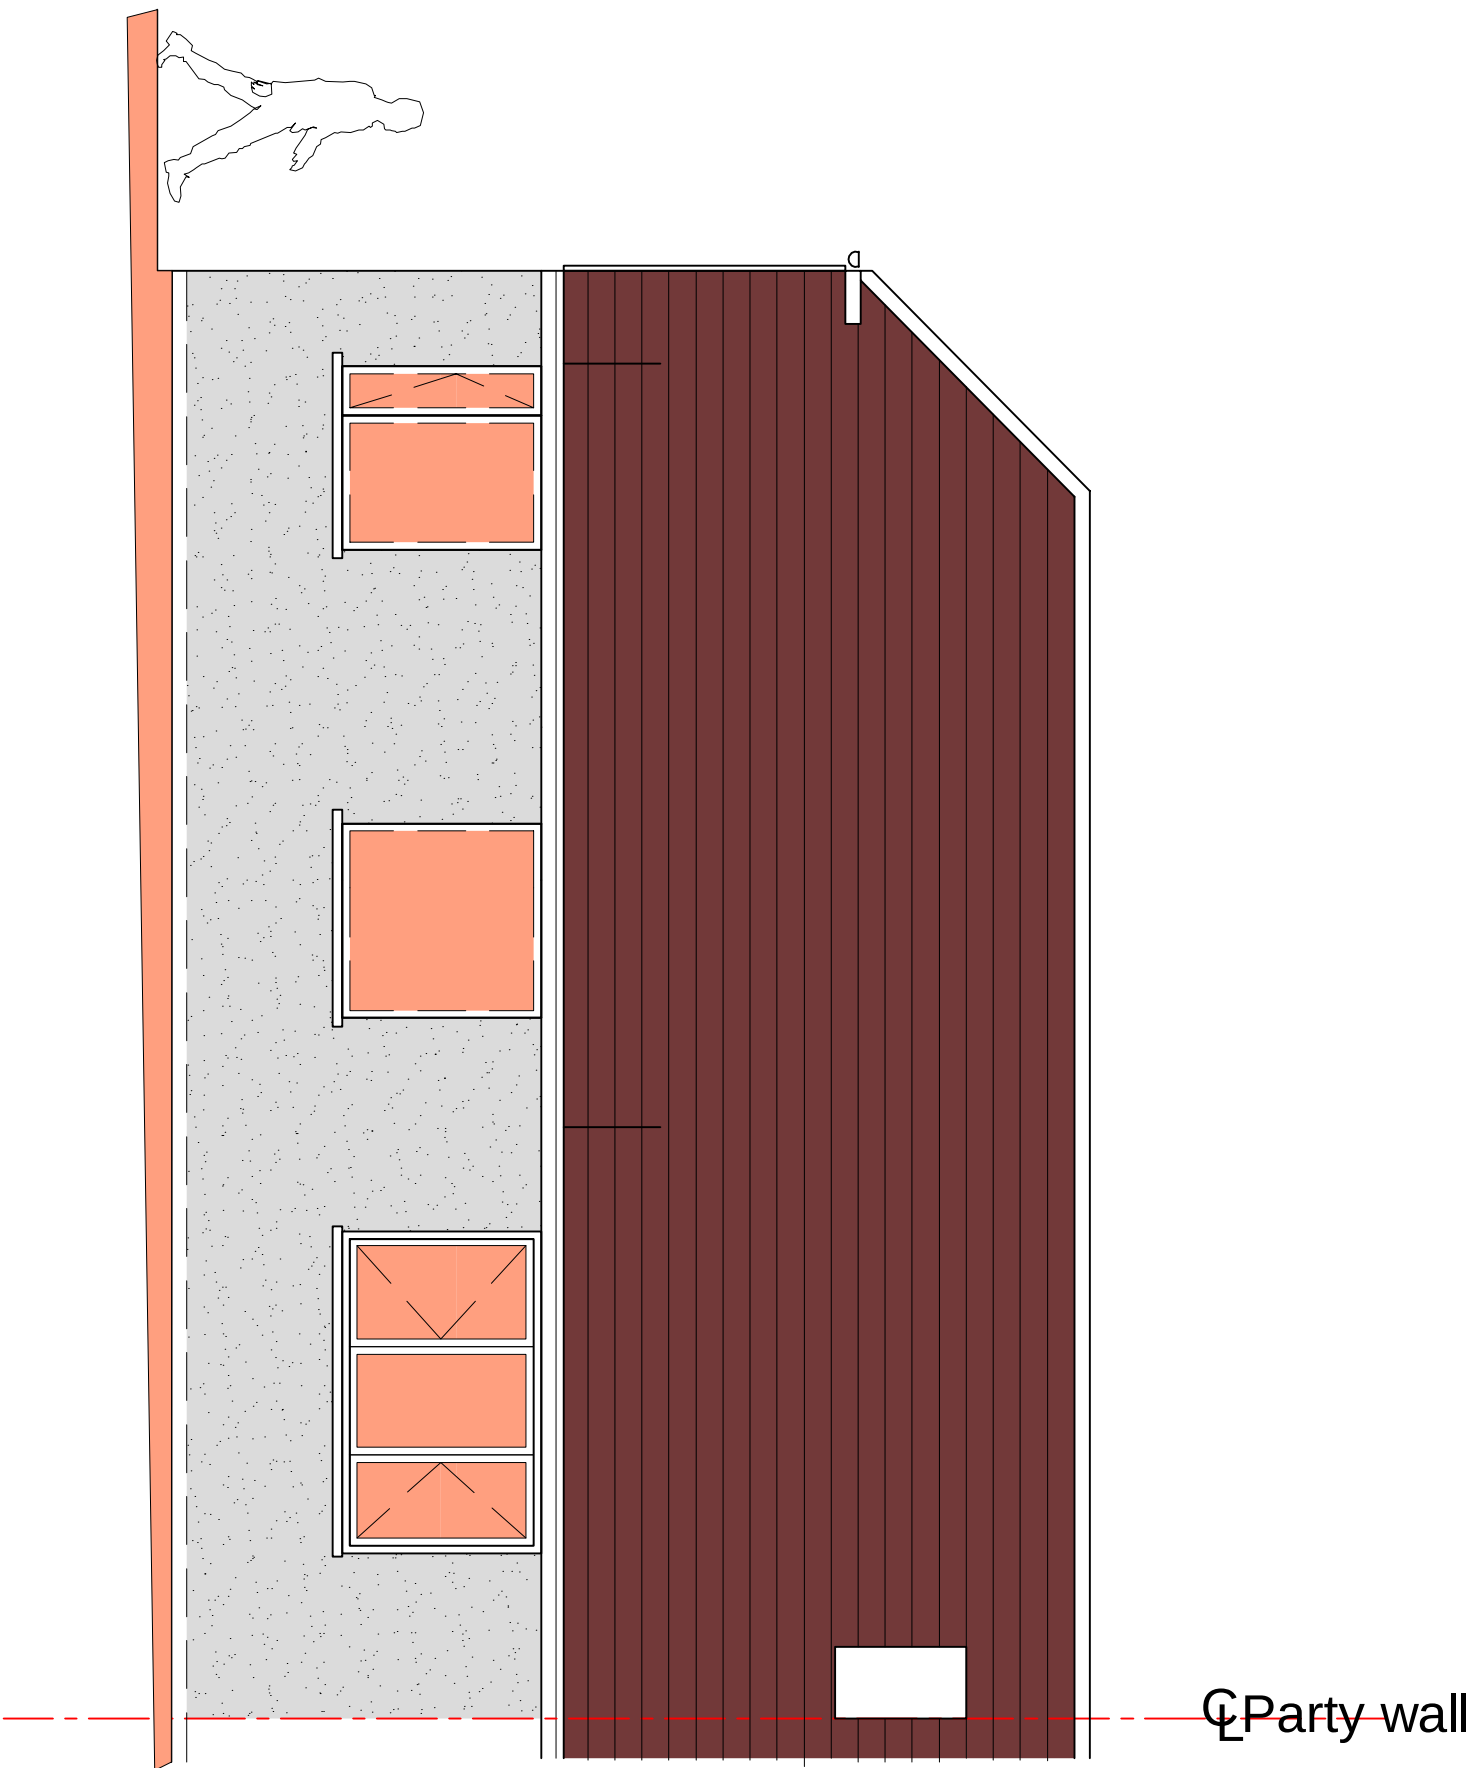


Existing Front Elevation

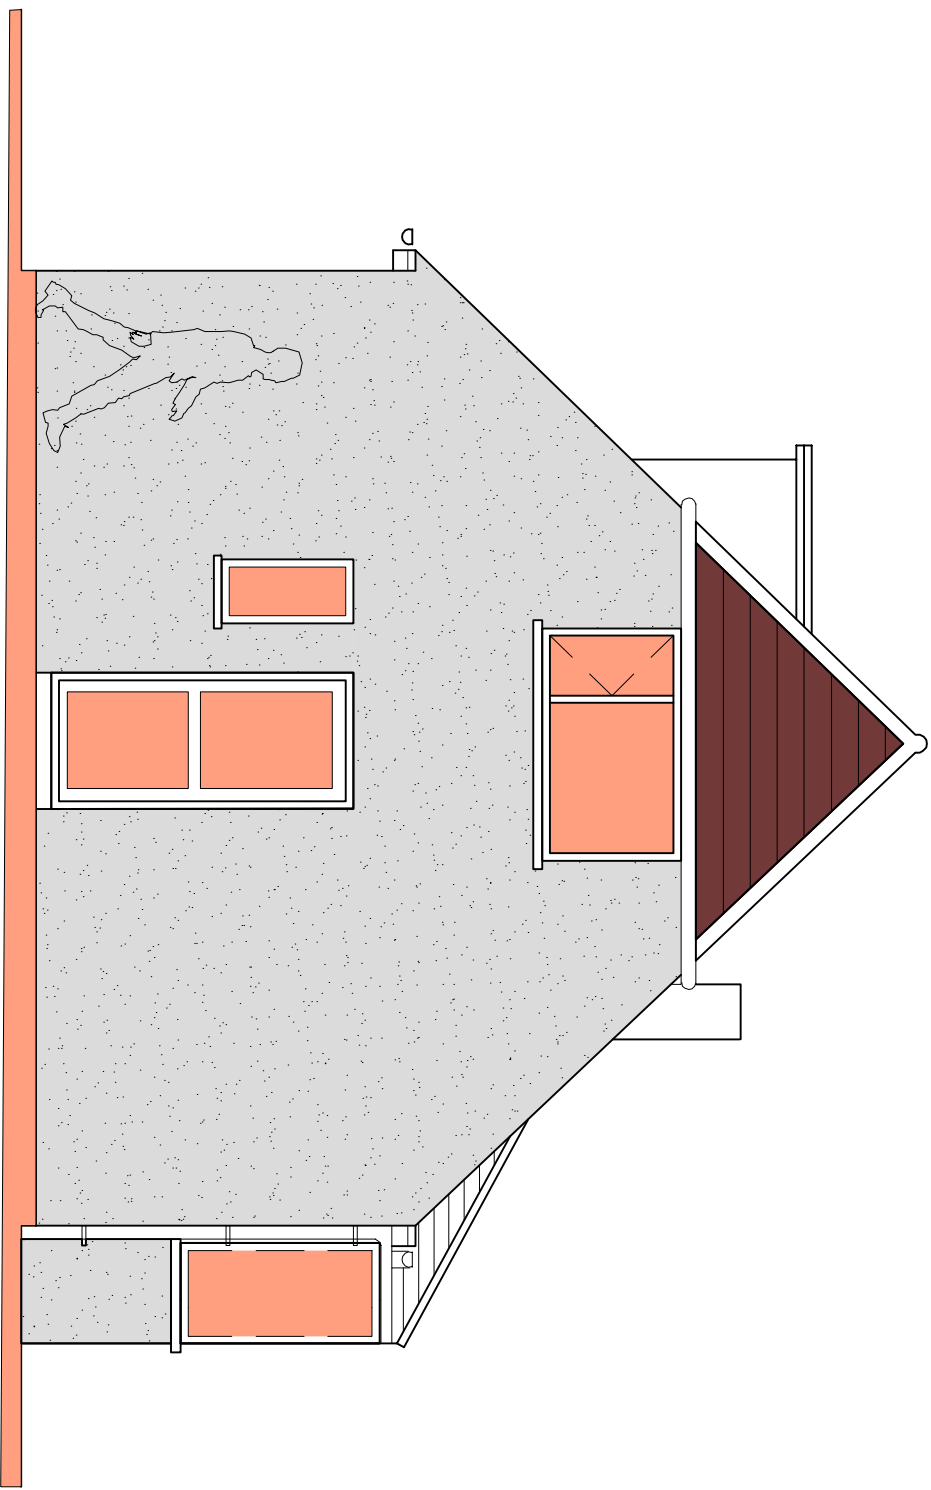

Existing Side Elevation

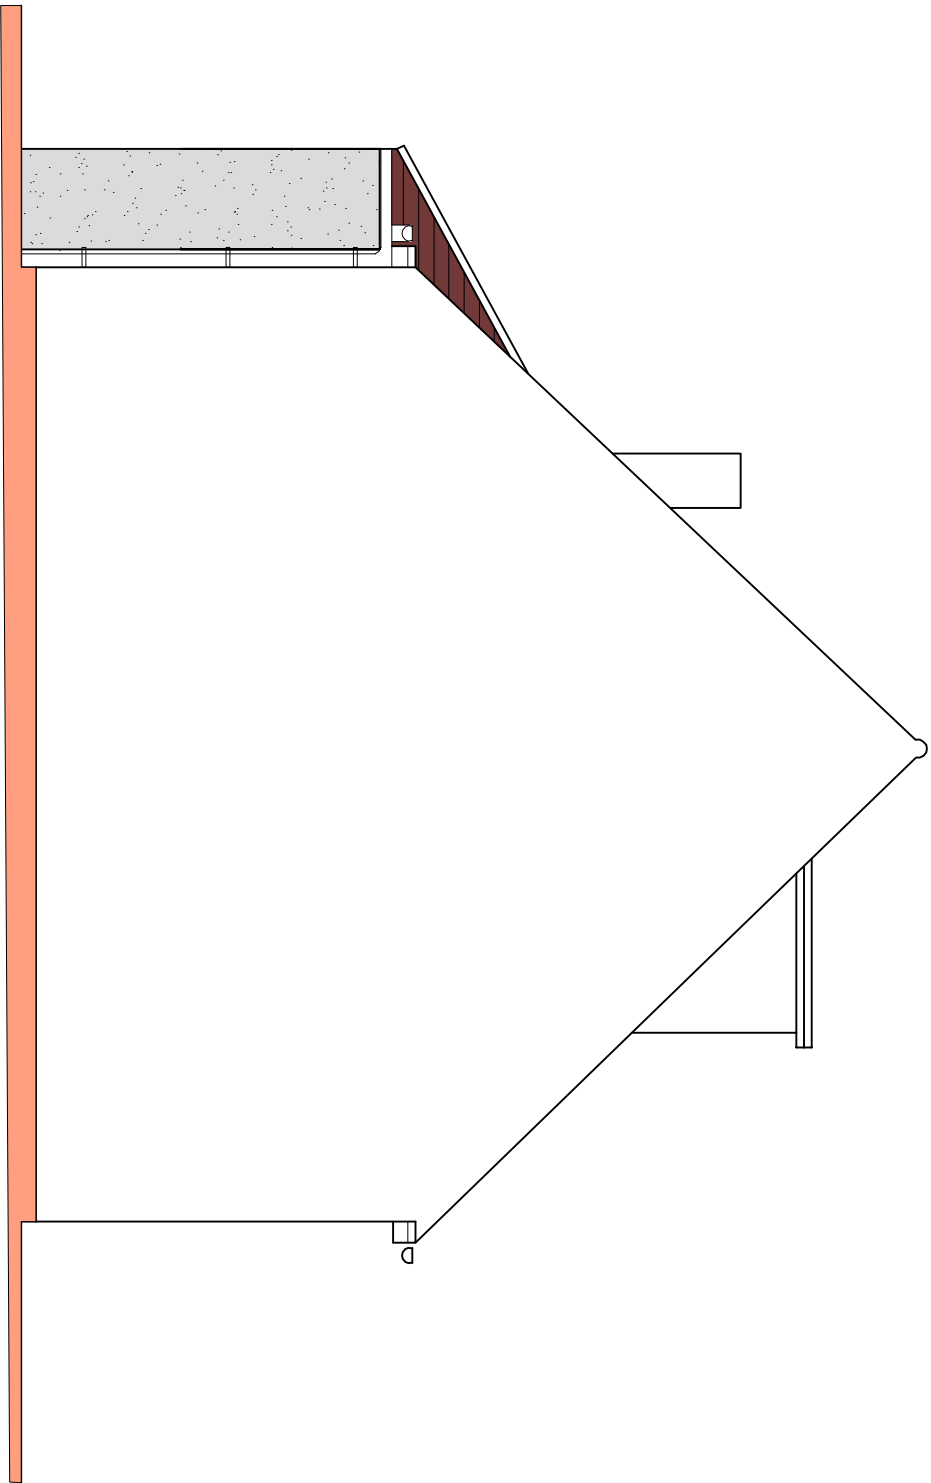

Existing Other Side Elevation

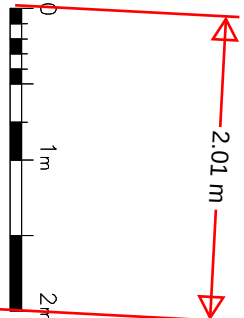

P1	ISSUED TO PLANNING				
Rev		Date			
Job Title					
45 Istead Rise DA13 9JE					
Drawing Title					
Existing Elevations					
Scale	1:50 @ A1	Date	AUG '24	Draw No.	
Job No.	51-1000-989	Draw No.	S04	Rev	P1

