




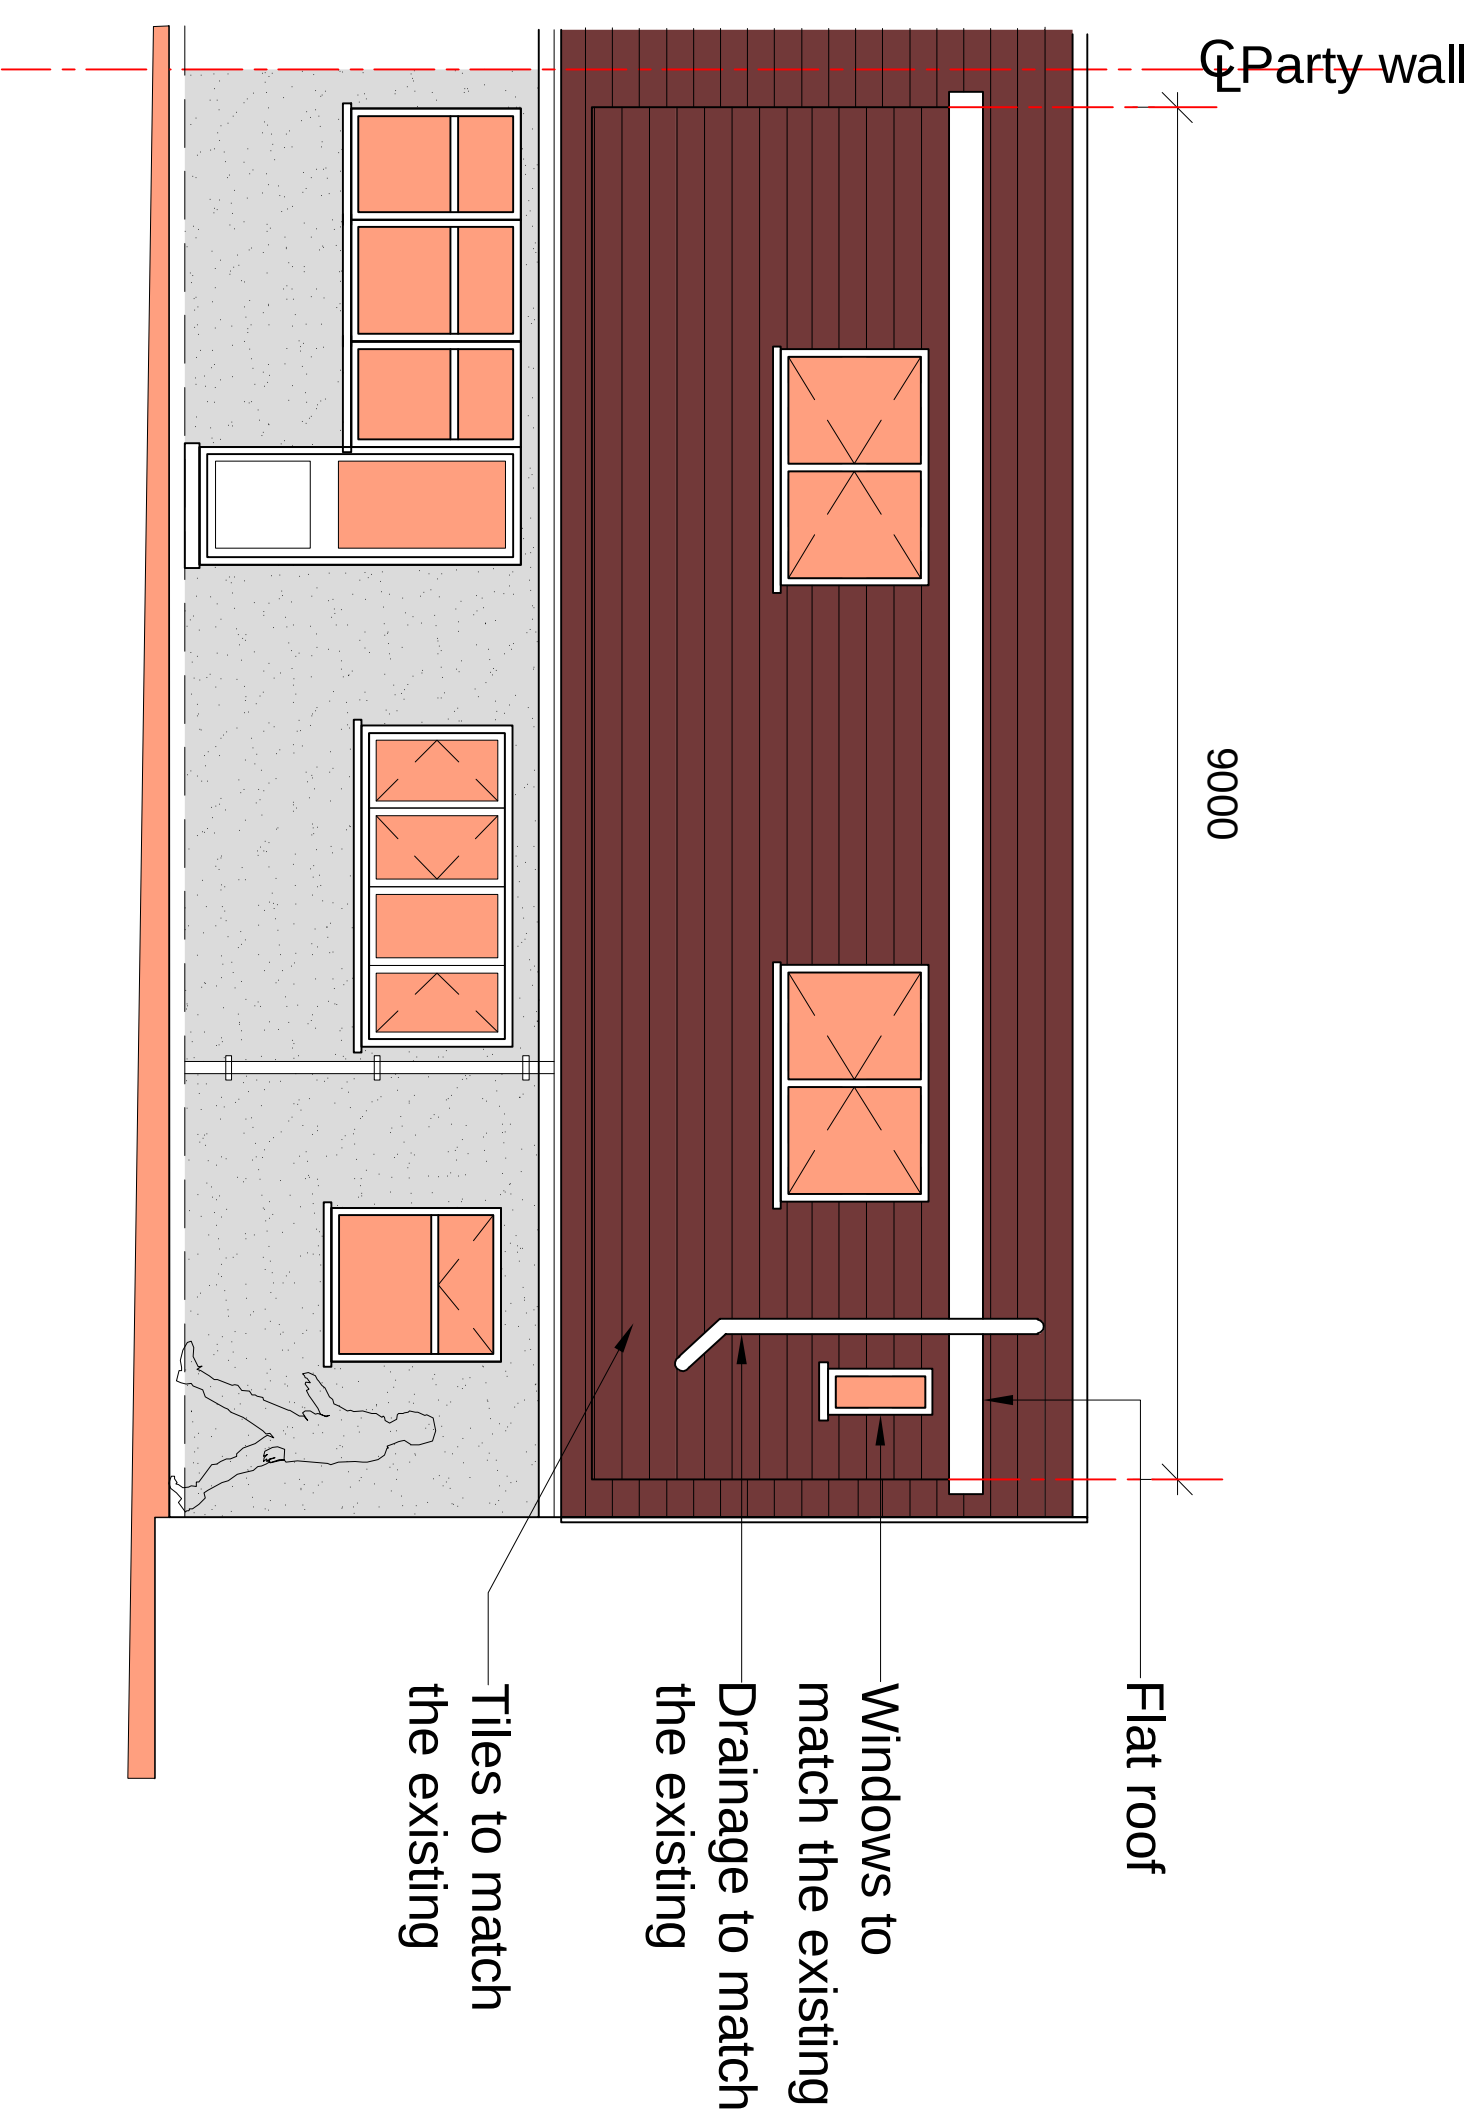


### Proposed Rear Elevation

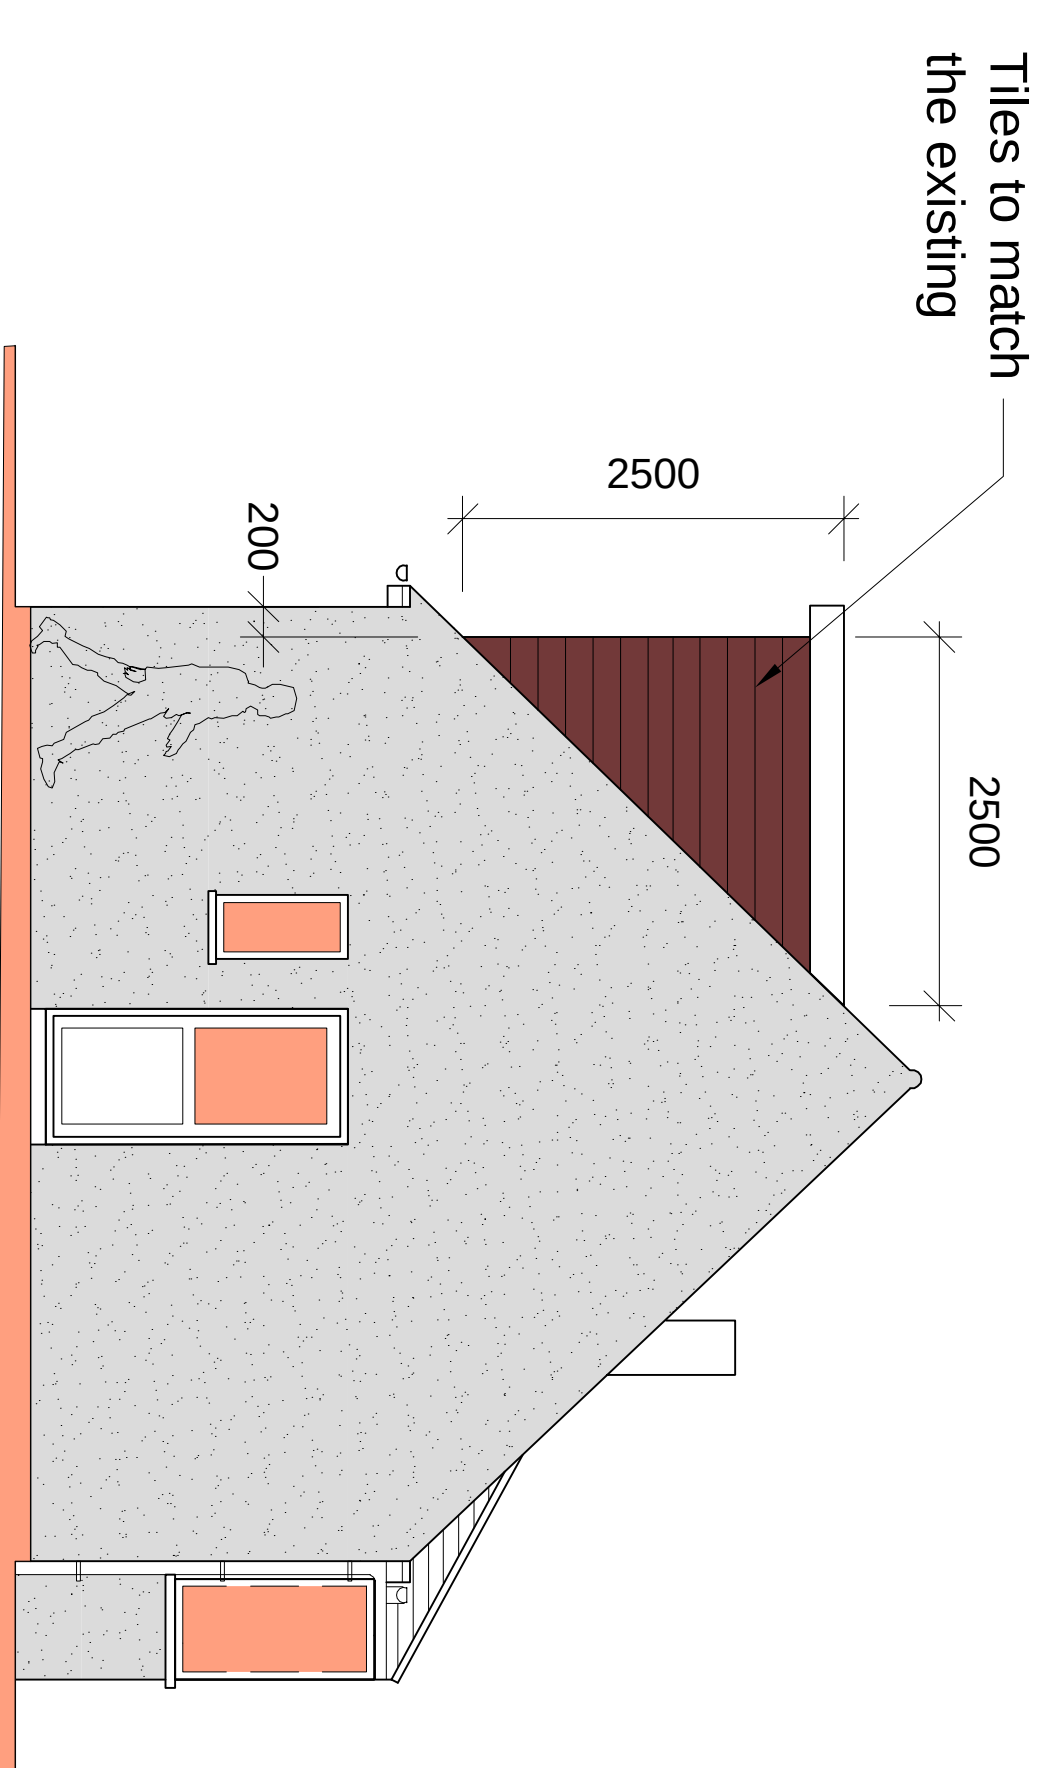

## Proposed Side Elevation

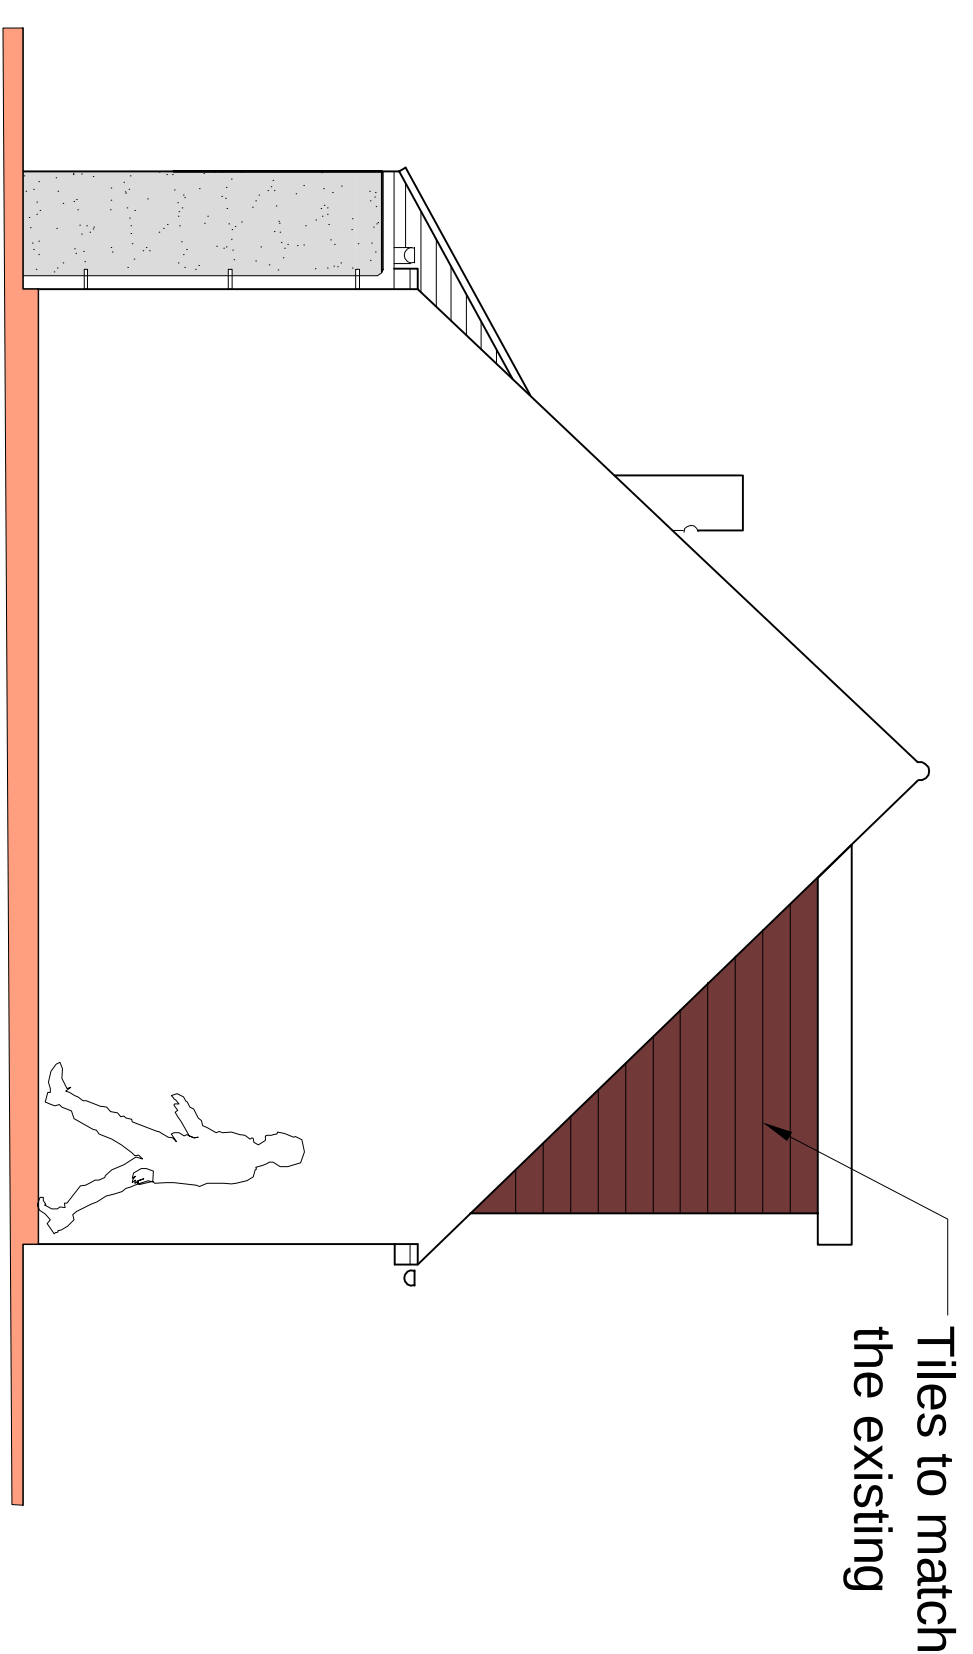

### Proposed Other Side Elevation

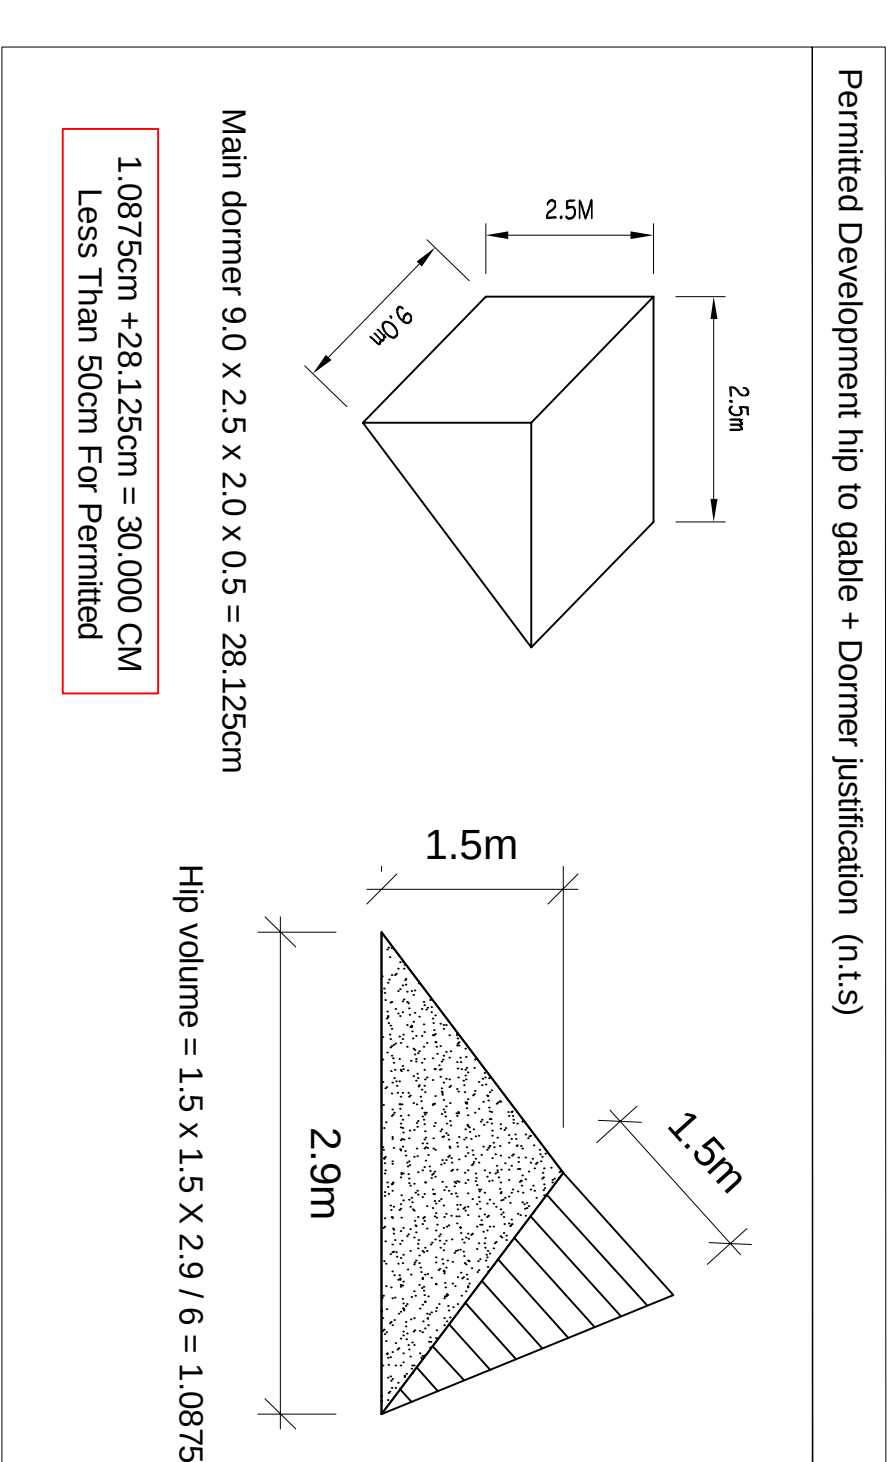

|     |                    |  |      |  |  |
|-----|--------------------|--|------|--|--|
|     |                    |  |      |  |  |
| P1  | ISSUED TO PLANNING |  |      |  |  |
| Rev |                    |  | Date |  |  |

**IMPERIAL**  
9A THE PINNACLE • 160 HIGH ROAD • RM6 6PN  
STRUCTURAL PLANNING LTD  
07940121222

|               |                          |         |         |
|---------------|--------------------------|---------|---------|
| Job Title     | 45 Instead Rise DA13 9LE |         |         |
| Drawing Title | Proposed Elevations      |         |         |
| Scale         | 1:50 @ A1                | Date    | Aug '24 |
| Job No.       | 51-1000-989              | Dwg No. | S06     |
|               |                          | Rev     | P1      |