




Eastern Elevation

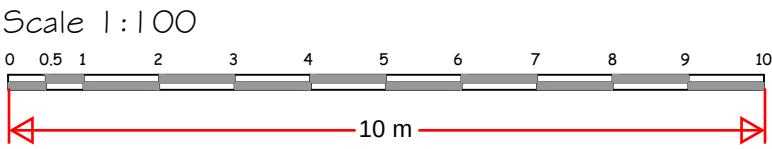

Western Elevation

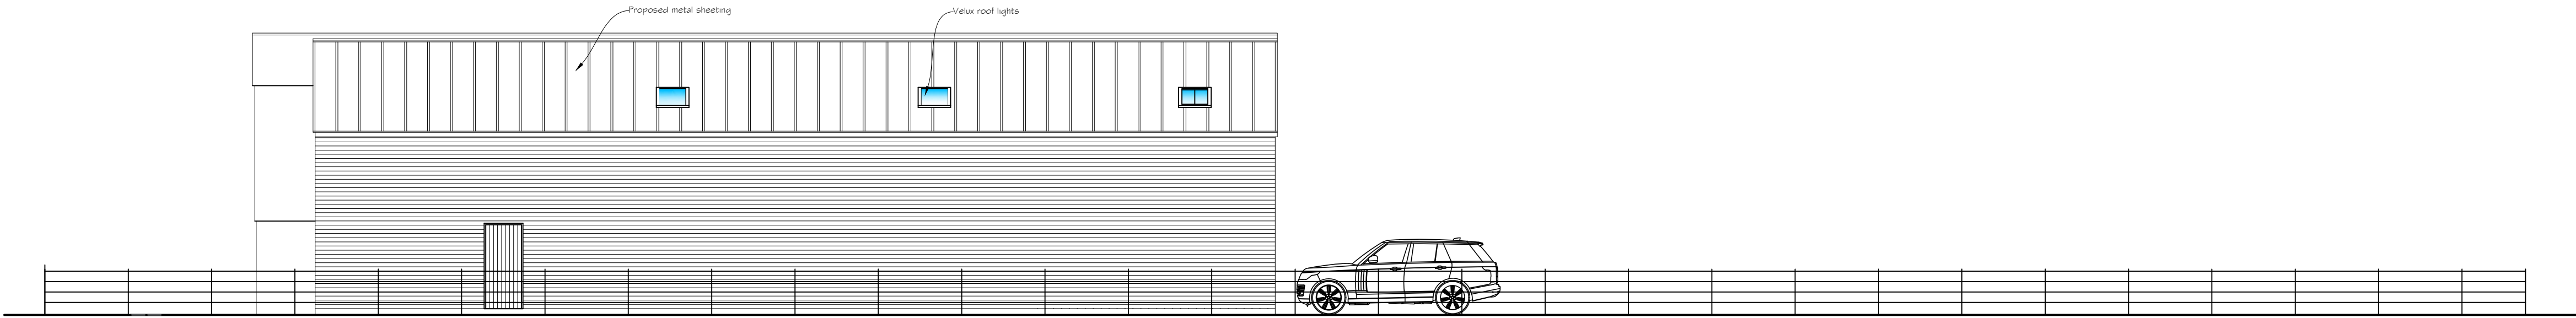

Southern Elevation

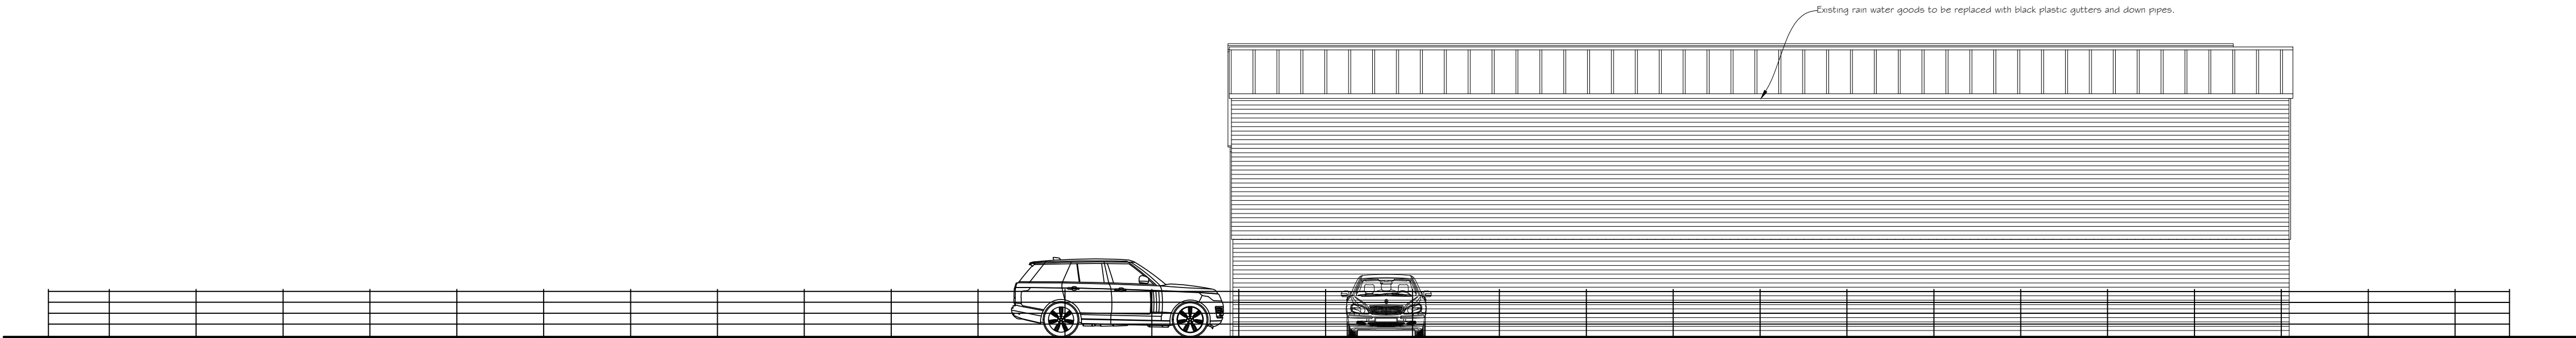

North Elevation

Rev A, Scale bar added. 29 July 2024

Copyright Synergy Planning & Property Consultants Ltd The Office The Larches Rochester Kent ME3 7NQW		
Client		
BB Contractor's		
Address		
Cheynes Farm Barns Thong Lane Gravesend		
Drawing title		
Proposed elevations		
Scale		
1:100		
Date	February 2024	Drawn by
Drawing No	23/422/03	A