




Existing Front Elevation
Scale 1:100




Existing Right Side Elevation
Scale 1:100




Existing Rear Elevation
Scale 1:100

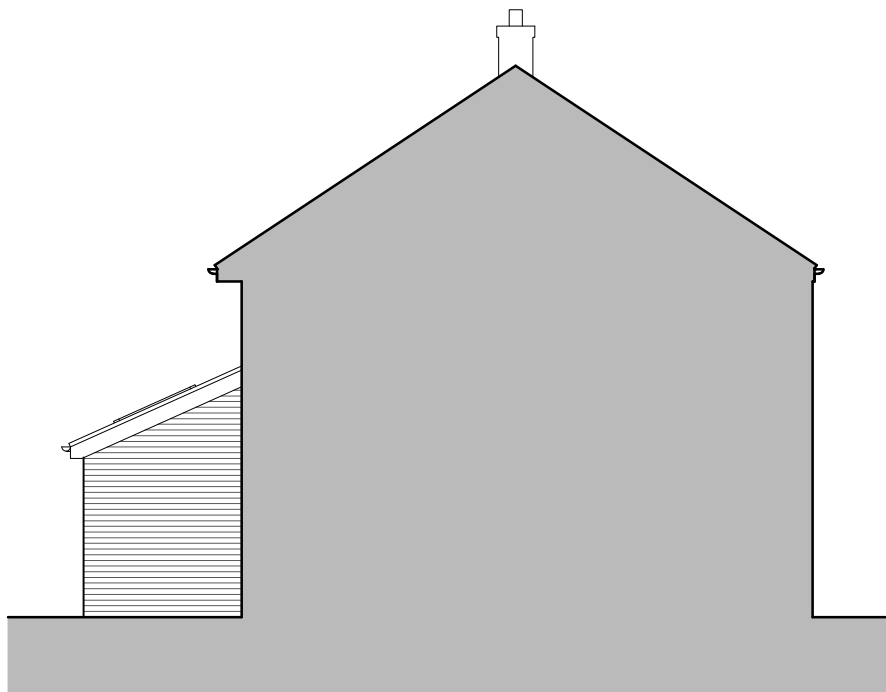


Existing Left Side Elevation
Scale 1:100

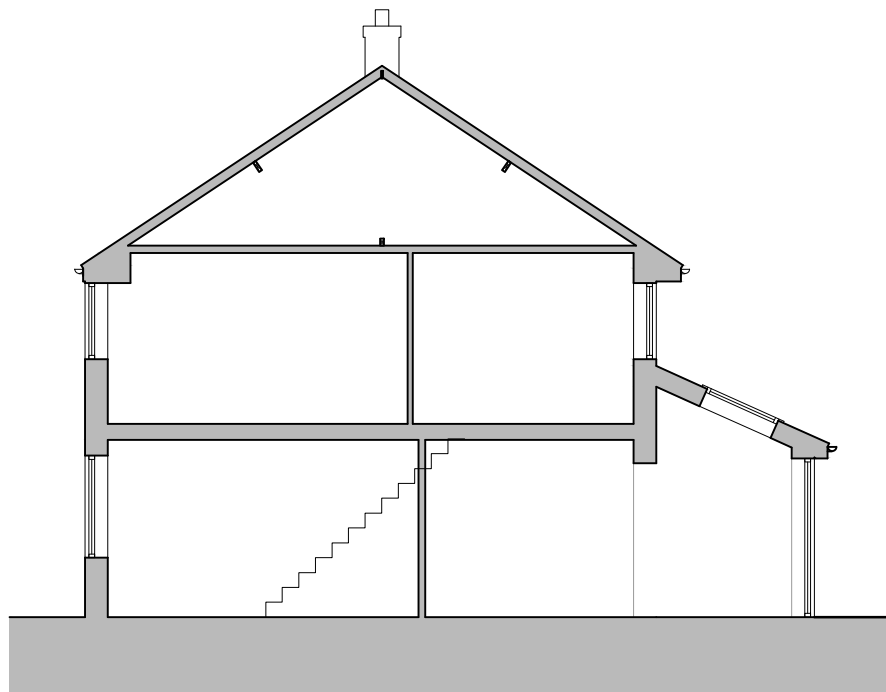


Existing Indicative Section
Scale 1:100

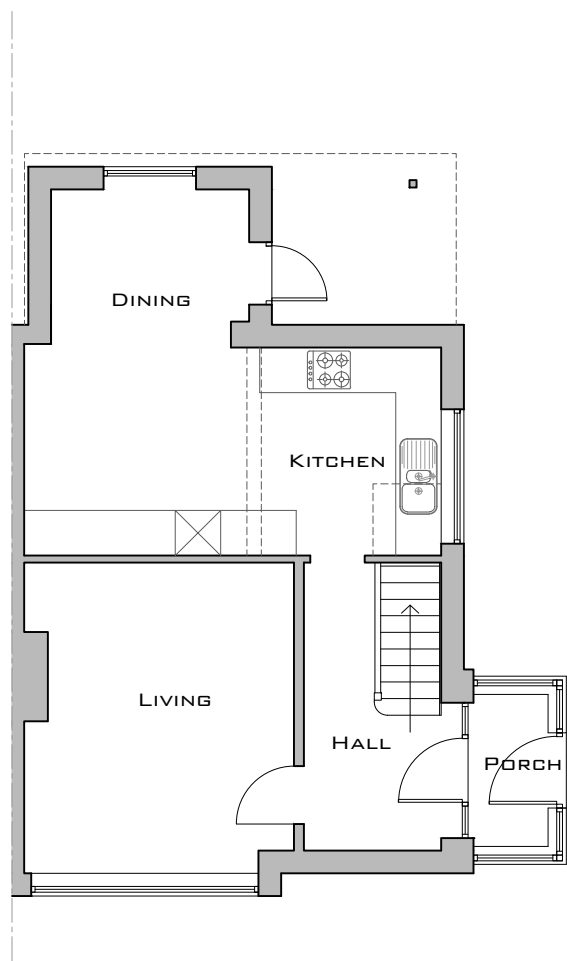


Existing Ground Floor Plan
Scale 1:100

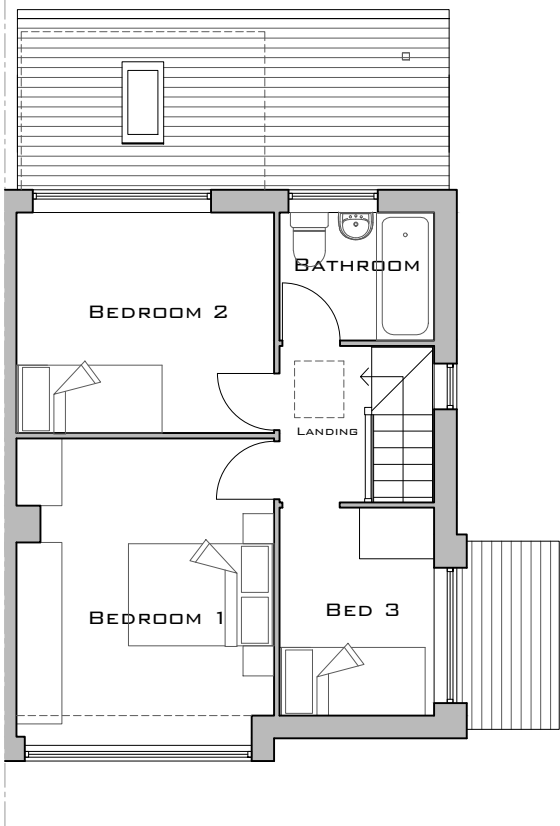



Existing First Floor Plan
Scale 1:100

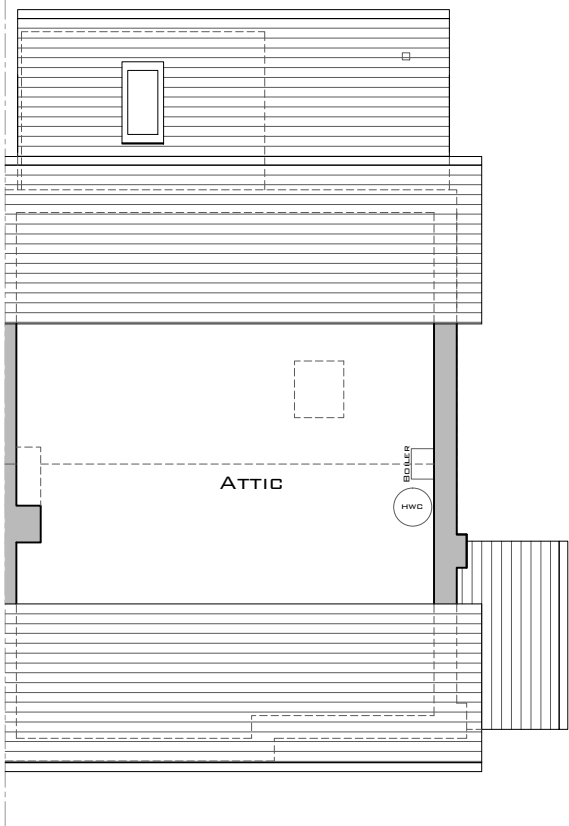

Existing Attic Plan
Scale 1:100

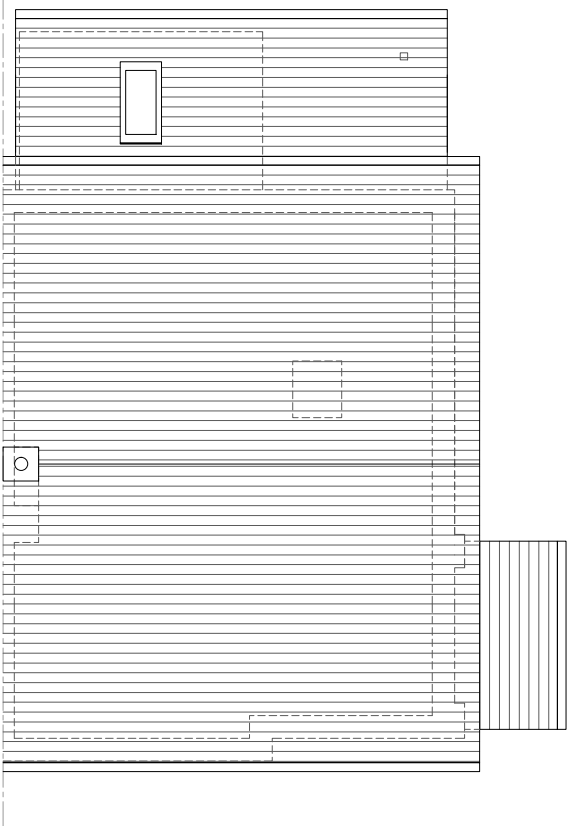

Existing Roof Plan
Scale 1:100

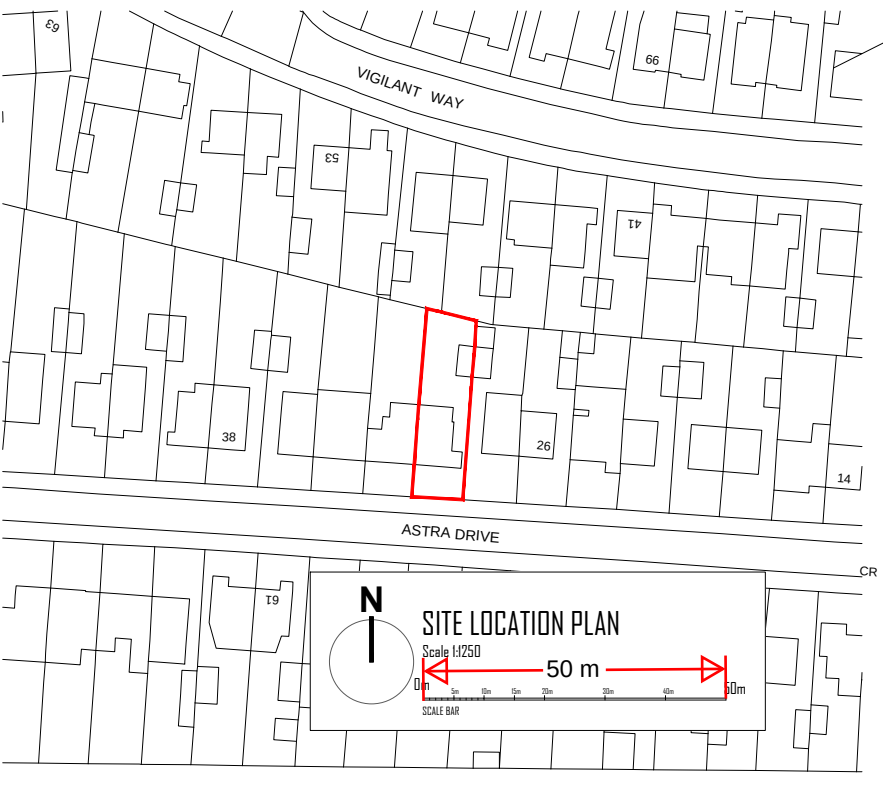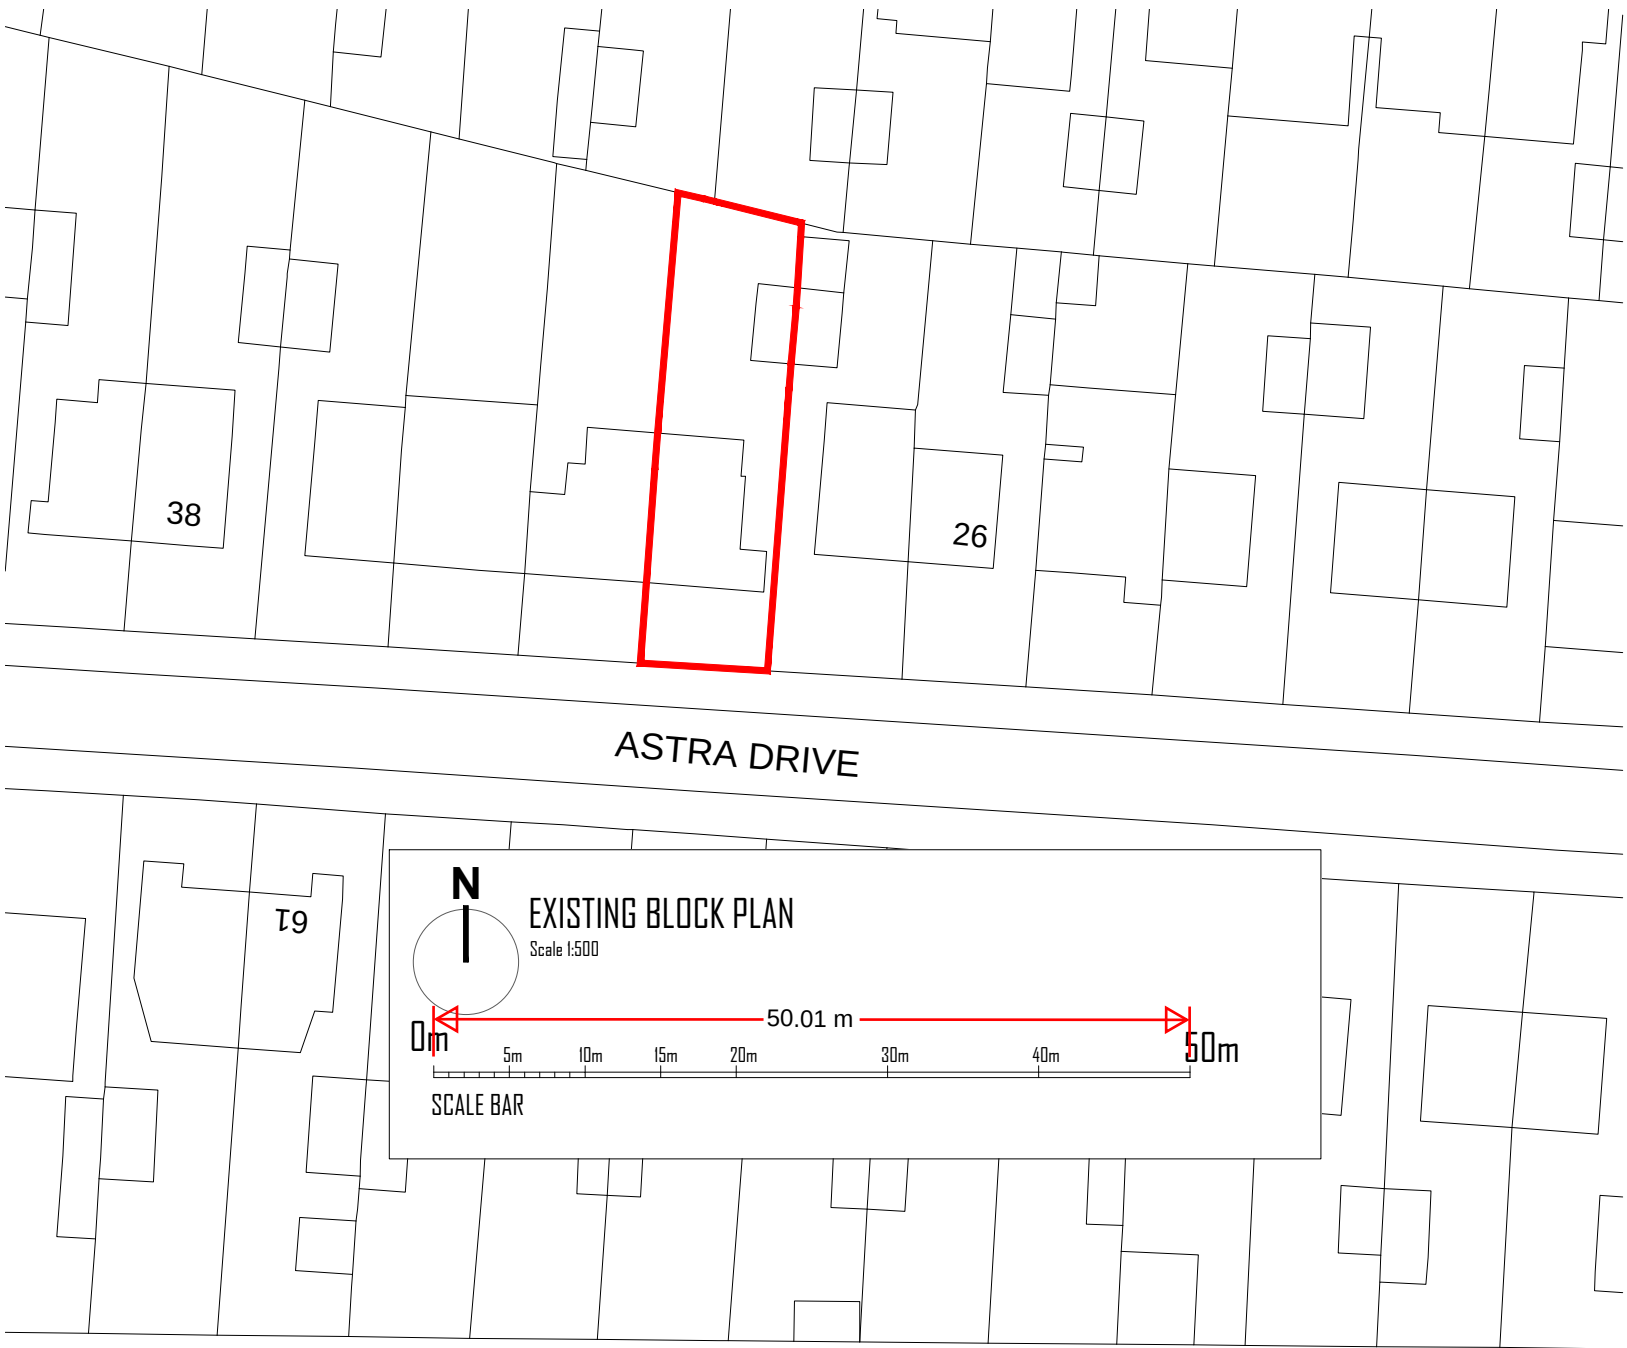

Revision	Date	Description
PLANNING		
Project 30 Astra Drive Gravesend DA12 4PY		
Title Existing Plans, Elevations, Section Block & Site Location Plans		
Project No. PL - 226	Date December 2024	
Drawing No. PL-226-01	Revision	
Scale 1:100 @ A1 / 1:200 @ A3		