



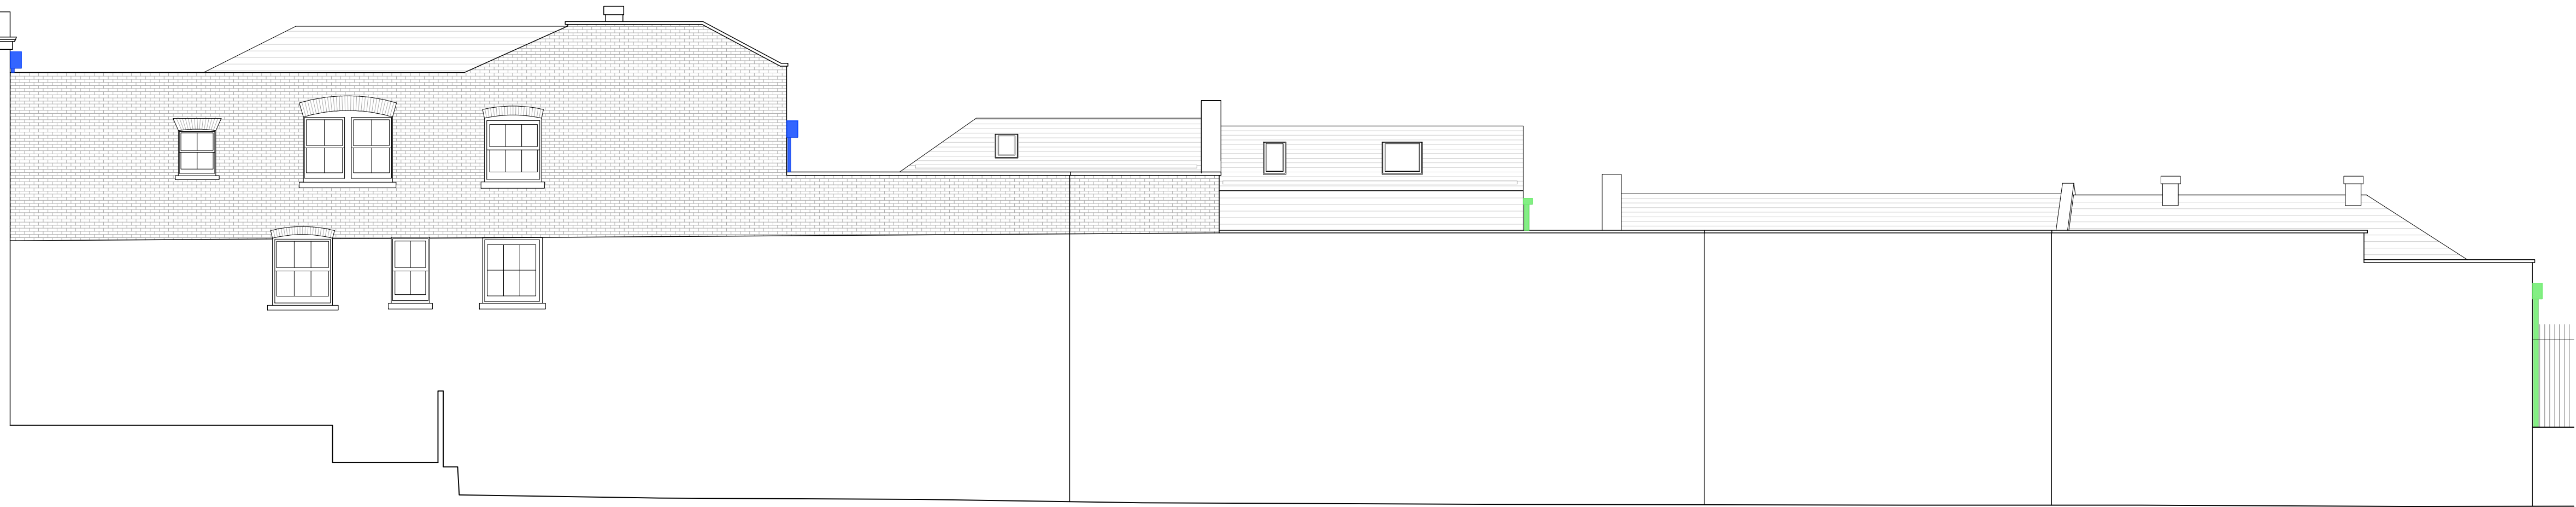

WEST ELEVATION A



EAST ELEVATION B

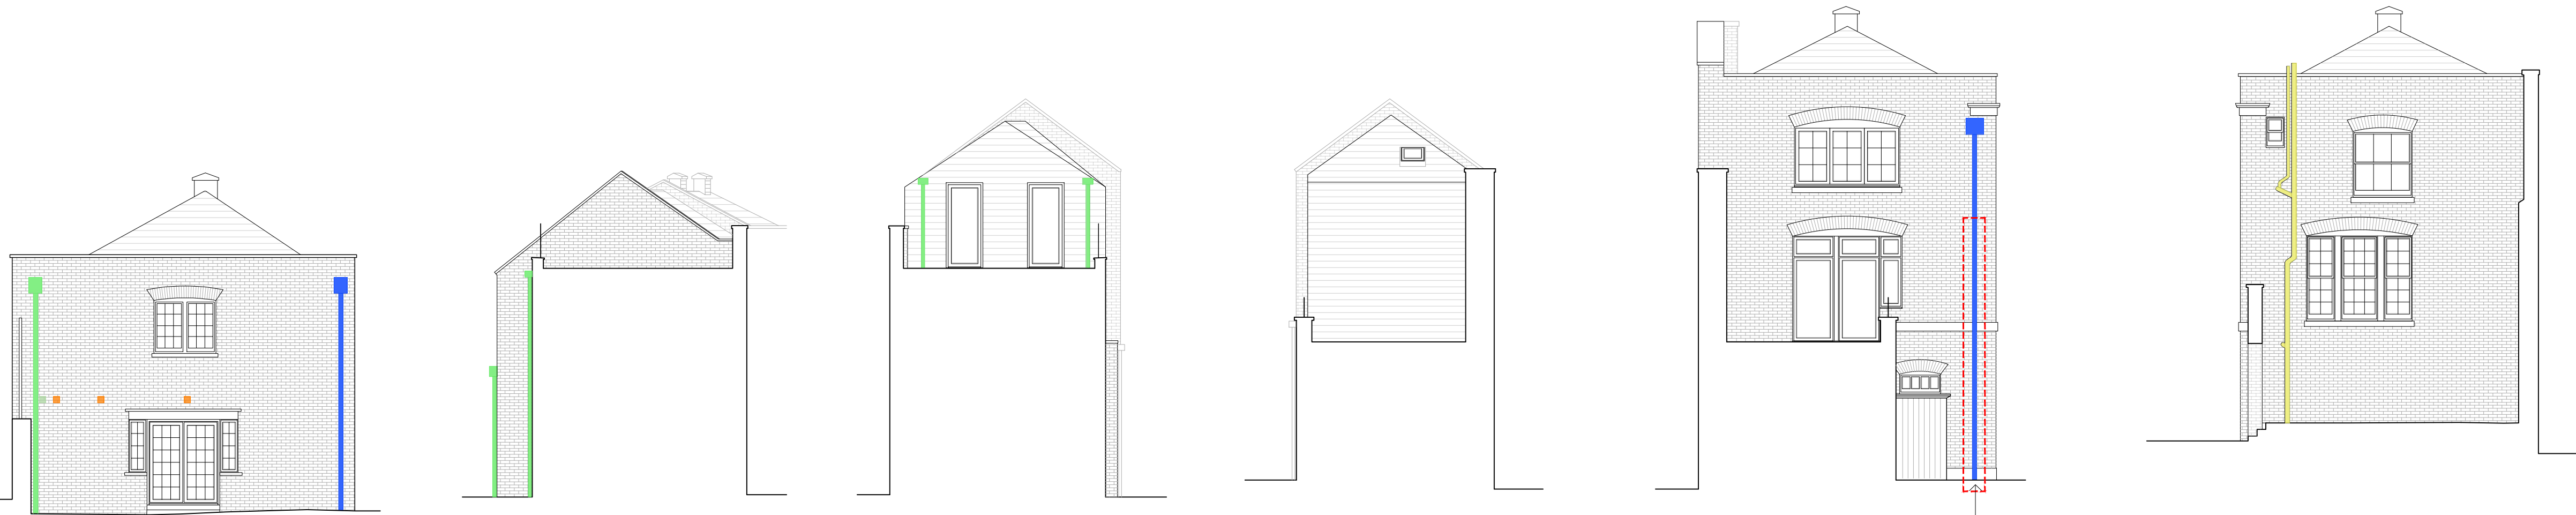

NORTH ELEVATION C

ELEVATION 1



ELEVATION 2

ELEVATION 3

ELEVATION 4

ELEVATION 5

DO NOT SCALE FROM THIS DRAWING
ALL DIMENSIONS TO BE VERIFIED BY THE CONTRACTOR ON SITE

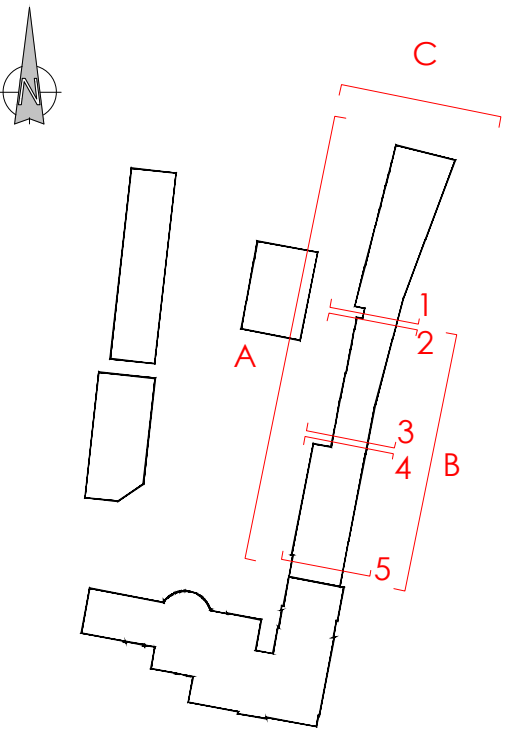 

Key

- New cast iron 'dummy' soil pipe to conceal new services into main house.
- Existing original cast iron and lead rainwater goods with original hopper.
- Existing rainwater goods.
- New black powder coated aluminium, cast iron effect, rainwater goods.
- External soil pipe.
- Mechanical extract external vent location.
- Boiler external extract vent location.
- Area of rainwater goods to be repaired or reinstated as original.

Product Key

Boiler and mechanical extract vent.
Black aluminium square grille 200 x 200mm

P02	Vent locations amended and product added.	Dec 24	NS	
P01	Preliminary Issue	Nov 24	NS	
REV	DESCRIPTION	DATE	BY	CHKD

**TURNER
JACKSON+DAY**
ASSOCIATES

Radio House
Thanet Way, Whitstable
Kent CT15 3DX
t: 01227 261453
e: enquiries@tjda.co.uk
www.turner-jacksonday.co.uk

client details
CUSTOM HOUSE (Gravesend) LIMITED

project details
Custom House
The Terrace, Gravesend, DA12 2DE

drawing title
Proposed External Services Elevations
Outbuildings

date scale drawn by checked by
Sep.24 1:100 JH

project no.	drawing no.	revision
1735	244	P02