


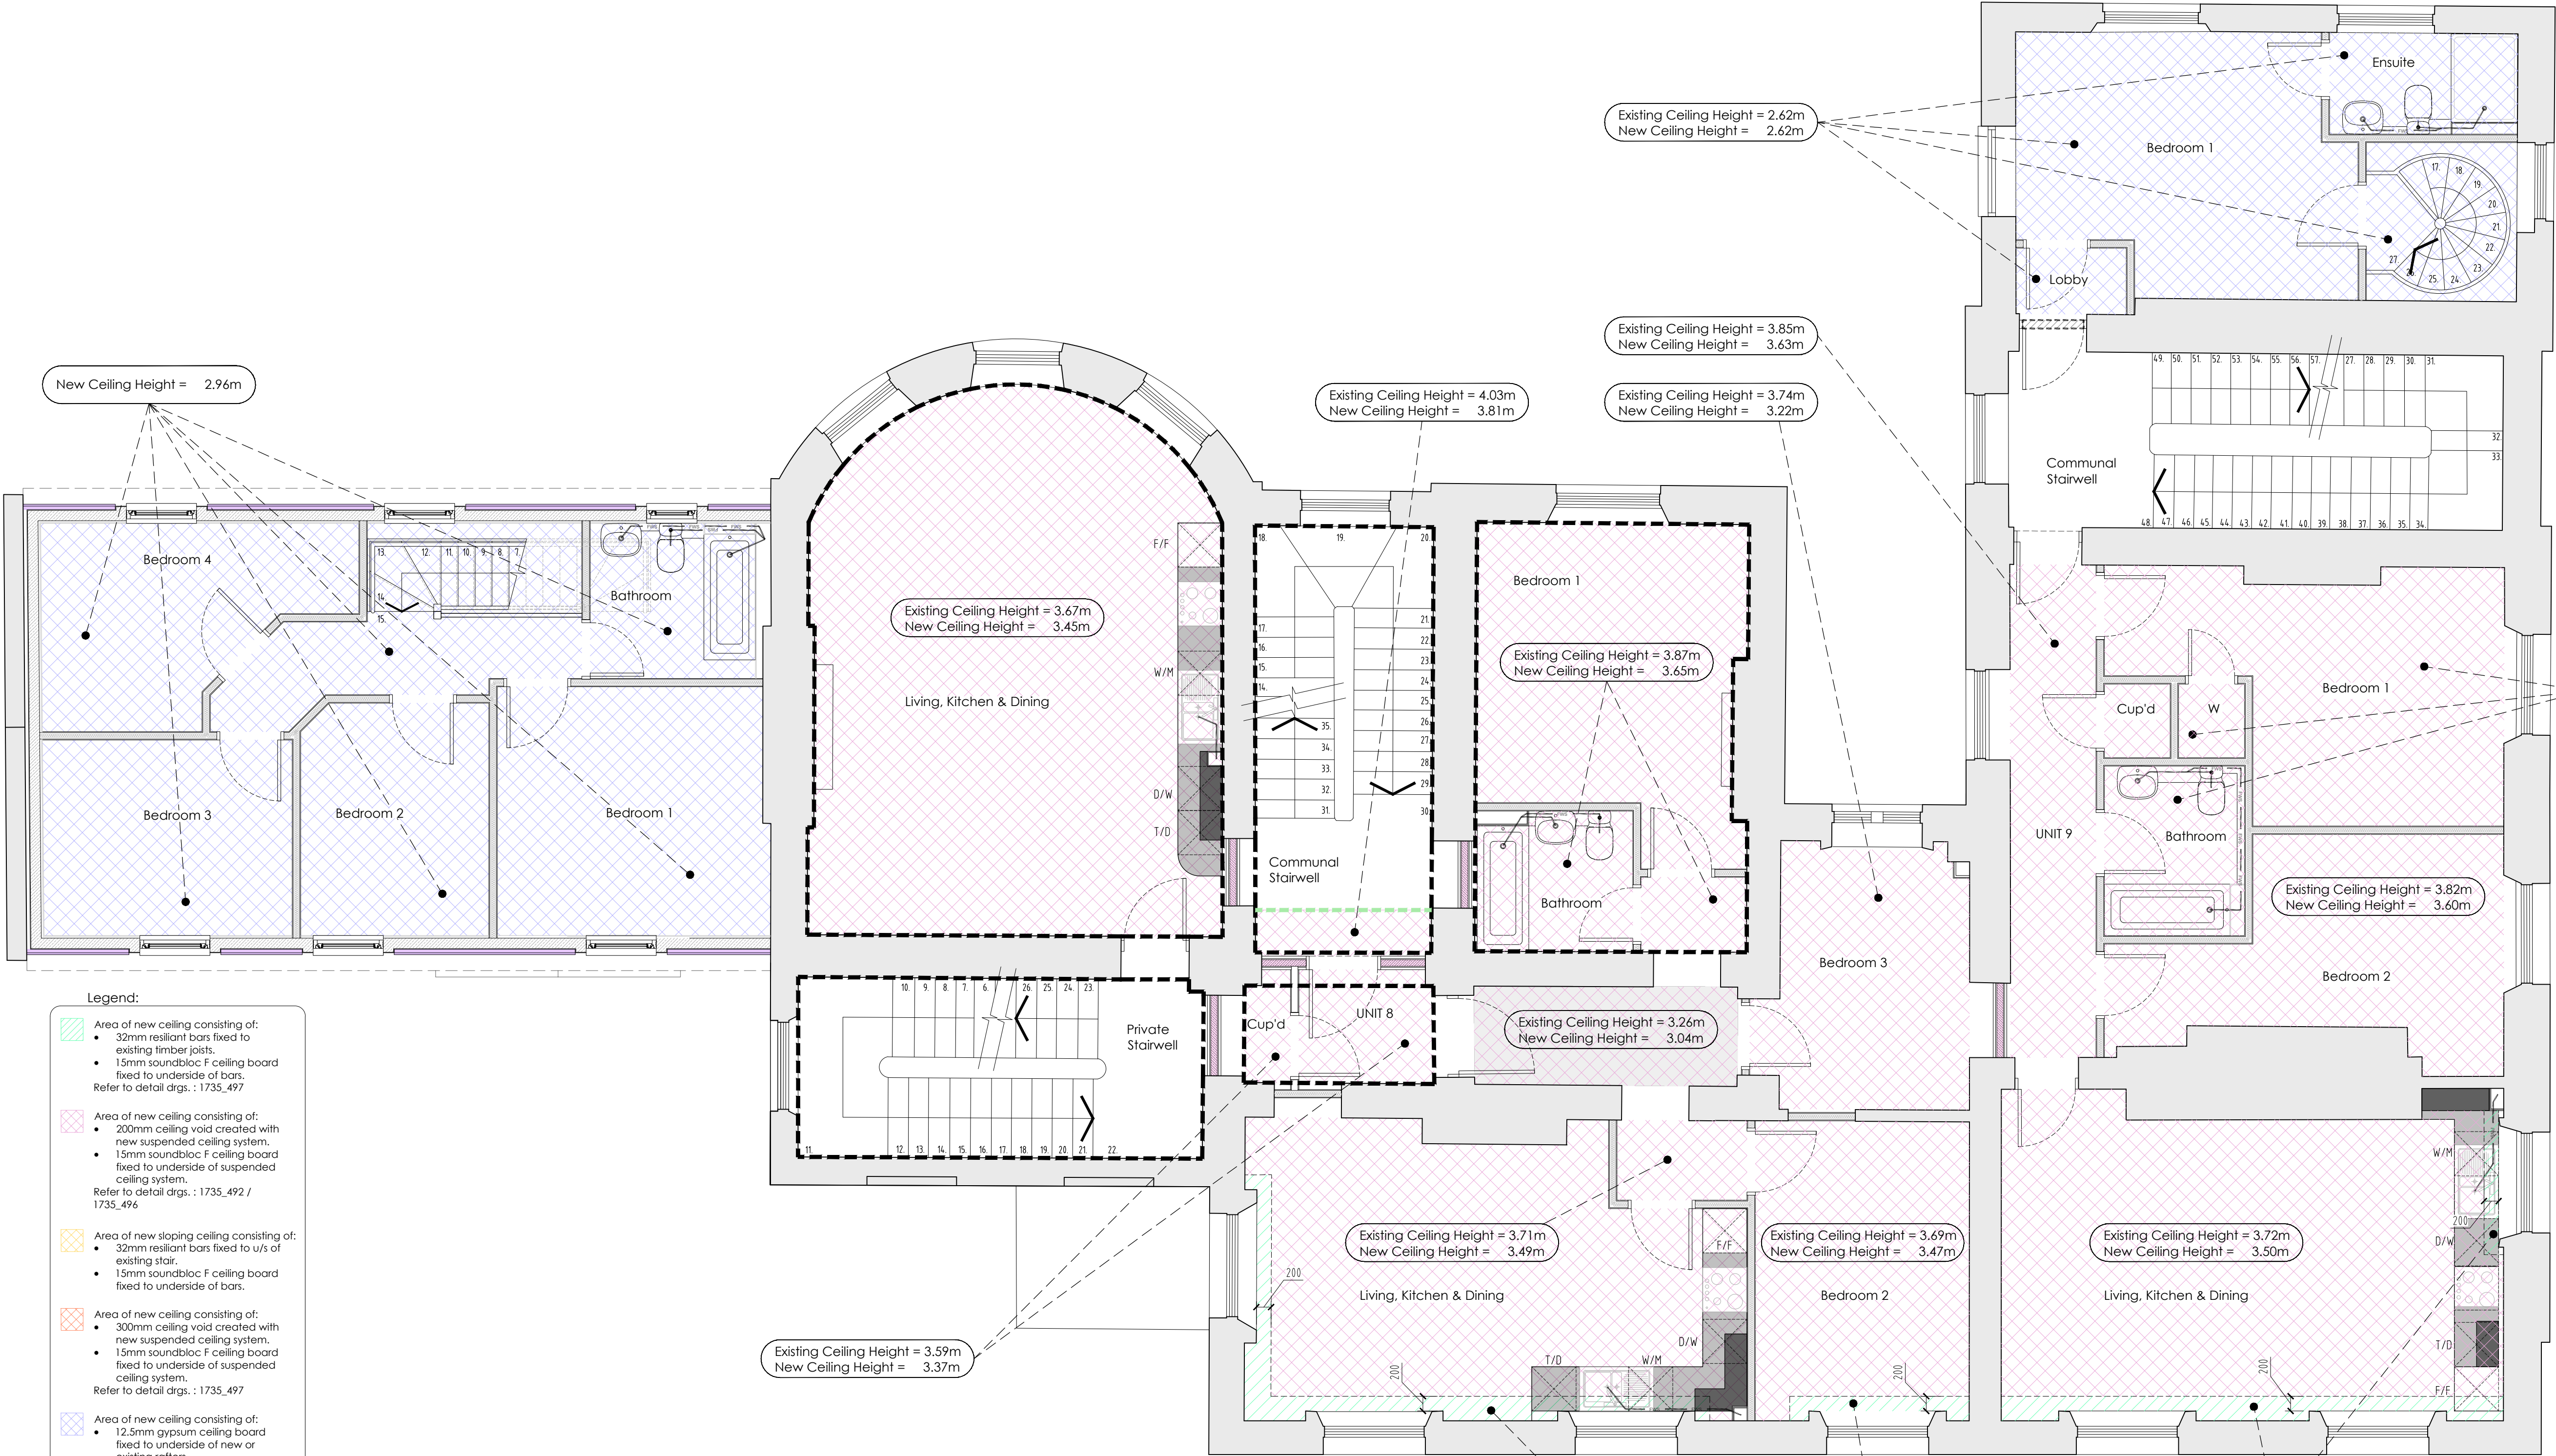

First Floor Plan

T1	Tender issue	Dec '24	RG
REV	DESCRIPTION	DATE	BY

TURNER JACKSON+DAY ASSOCIATES

Radio House
Thanel Way, Whitstable
Kent CT5 3DX
t: 01227 261453
e: enquiries@tjda.co.uk
www.turnerjacksonday.co.uk

client details

Custom House (Gravesend) Limited

project details

Custom House
The Terrace, Gravesend, DA12 2DE

drawing title

Ceiling Tretament Plan
First Floor

date scale drawn by checked by

Dec '24 1:50 NS

project no: drawing no: revision

1735 1172 T1

TENDER

