


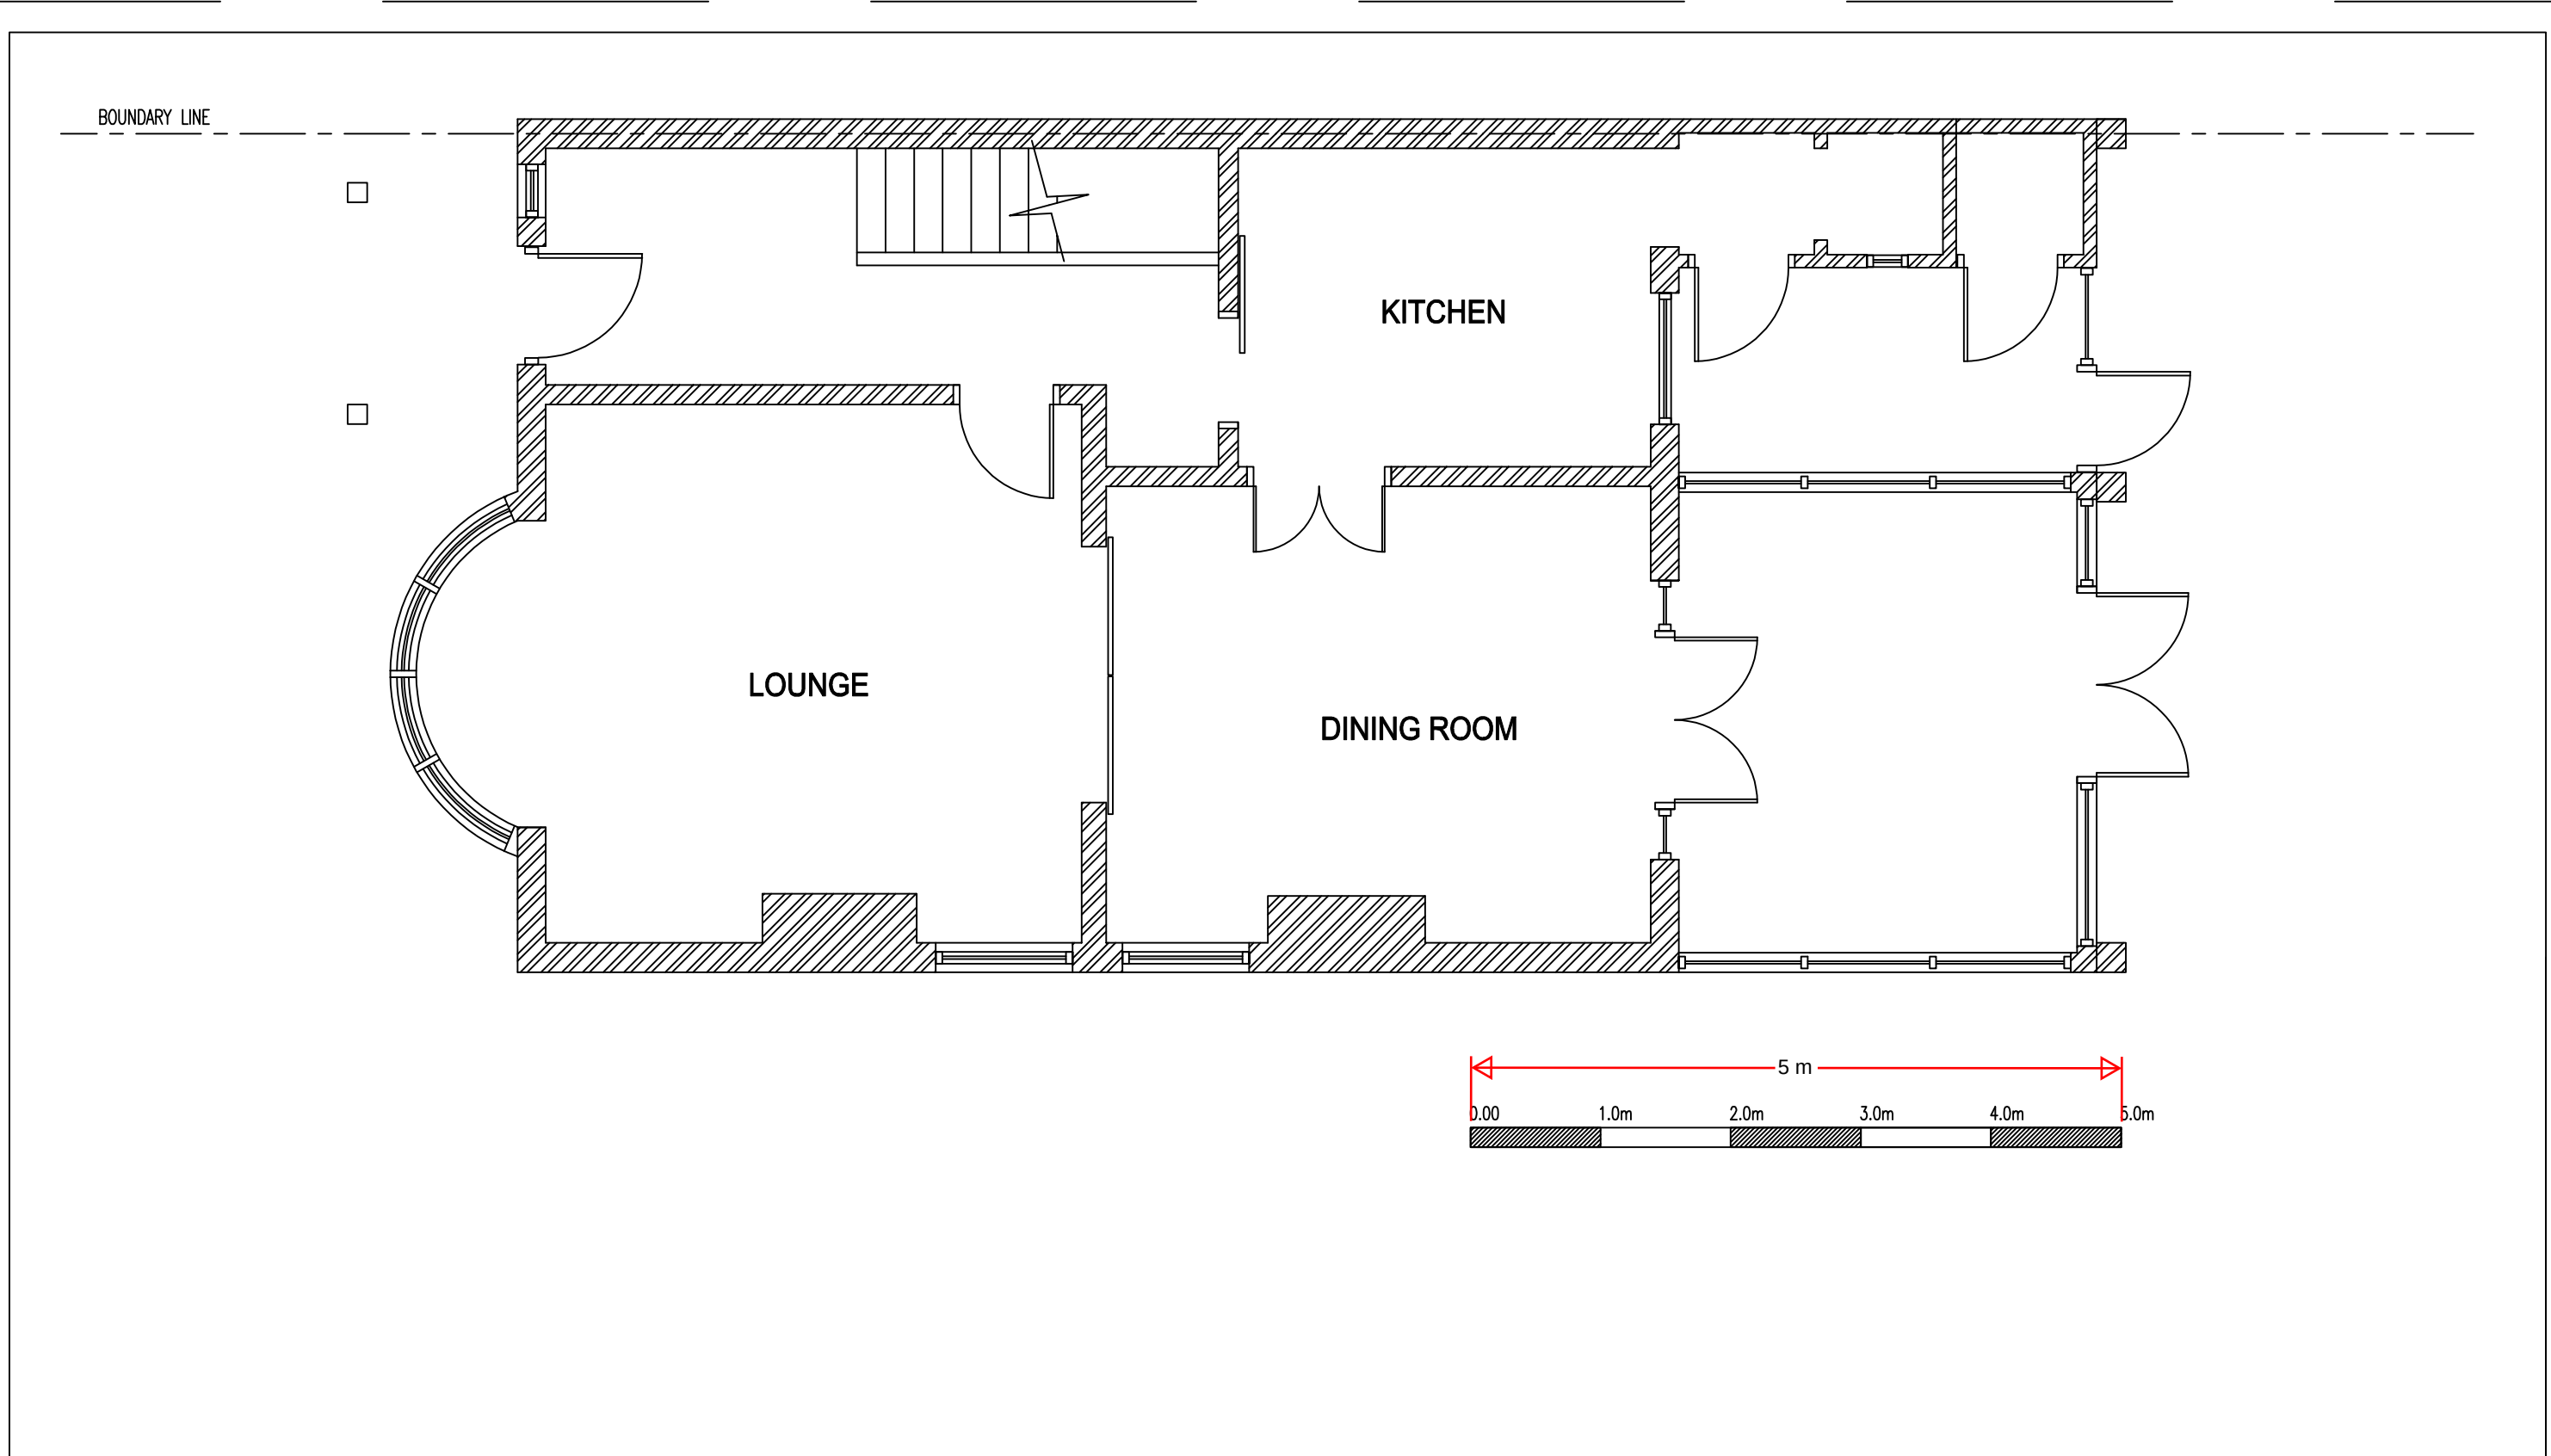

EXISTING GROUND FLOOR PLAN

EXISTING GROUND FLOOR PLAN										Scale		
										1:50@A3		
	Client Mr Jag Thind 59 CENTRAL AVENUE GRAVESEND KENT DA12 5AN	Drawing Title EXISTING GROUND FLOOR PLAN					Drawing No.			Revision		
							2498-001			00		
							Scale 1:50@A3		Date Nov 24			
							Computer File No.		Project No.			
			Description			Initial	Rev	Date	Drawn By Raj Bhatti		Checked By	
									Coordinated By		Approved By	