


DO NOT SCALE FROM THIS DRAWING - REPORT ANY DISCREPANCIES TO DESIGNER PRIOR TO COMMENCING WORKS

ALL DIMENSIONS TO BE VERIFIED BY THE CONTRACTOR ON SITE

THIS DRAWING REMAINS THE COPYRIGHT OF
TURNER JACKSON + DAY ASSOCIATES
AND CANNOT BE REPRODUCED WITHOUT WRITTEN CONSENT

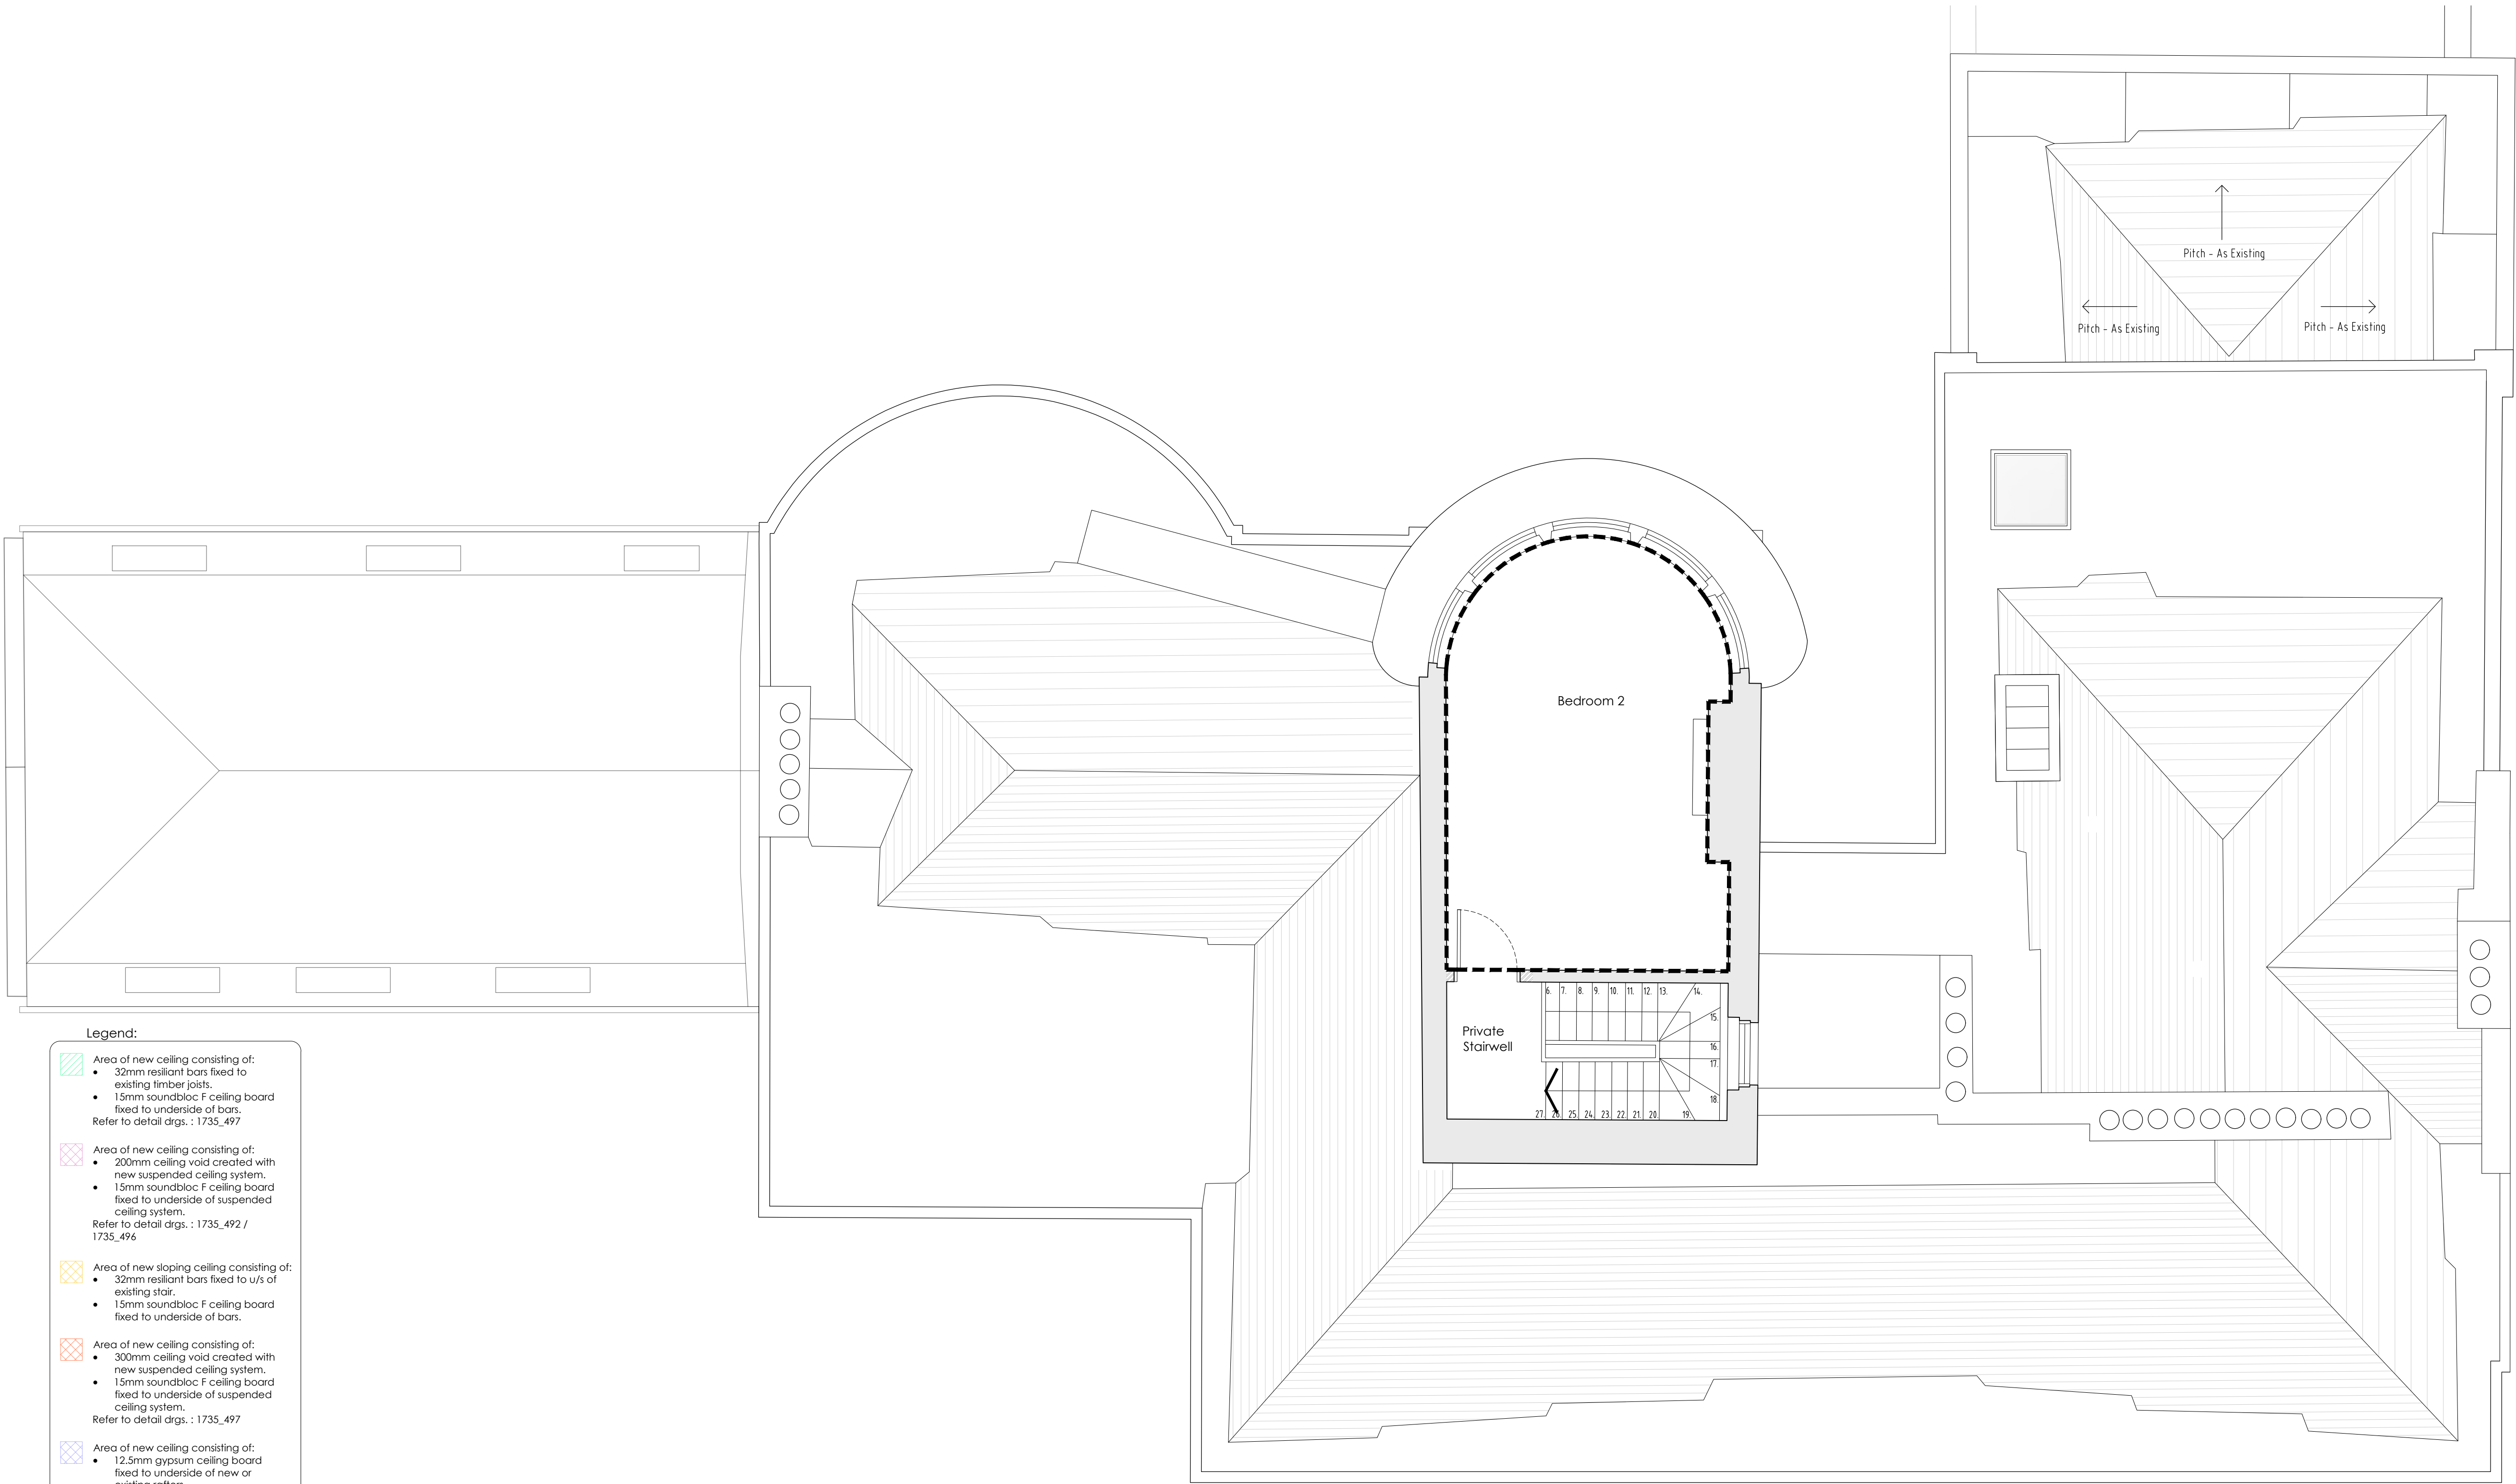

Legend:

- Area of new ceiling consisting of:
 - 32mm resilient bars fixed to existing timber joists.
 - 15mm soundbloc F ceiling board fixed to underside of bars.Refer to detail drgs. : 1735_497
- Area of new ceiling consisting of:
 - 200mm ceiling void created with new suspended ceiling system.
 - 15mm soundbloc F ceiling board fixed to underside of suspended ceiling system.Refer to detail drgs. : 1735_492 / 1735_496
- Area of new sloping ceiling consisting of:
 - 32mm resilient bars fixed to u/s of existing stair.
 - 15mm soundbloc F ceiling board fixed to underside of bars.
- Area of new ceiling consisting of:
 - 300mm ceiling void created with new suspended ceiling system.
 - 15mm soundbloc F ceiling board fixed to underside of suspended ceiling system.Refer to detail drgs. : 1735_497
- Area of new ceiling consisting of:
 - 12.5mm gypsum ceiling board fixed to underside of new or existing rafters.Refer to detail drgs. : 1735_481
- Area of new ceiling consisting of:
 - 'Pod' style structures to have ply board ceiling installed at height of 2350mm from FFL.Refer to detail drgs. : 1735_498
- Area of existing arched ceiling. Ceiling to be made good and treated with fire resistant paint to achieve 60minutes fire rating.
- Area where there are varying ceiling heights. Further investigation required on site.

Existing ceiling cornice to be retained and protected during all construction works.
Where applicable, cornice's to be covered (but not altered) by new ceiling treatments.

New ceiling cornice to match existing exposed cornice. Moulding of existing required to match profile.

Note
All staircase areas are to retain existing ceiling unless noted otherwise. Ceilings to be made good and re-decorate as required.

Third Floor Plan



T1	Tender issue	Dec '24	RG
REV	DESCRIPTION	DATE	BY CHKD

TURNER JACKSON+DAY ASSOCIATES

Radio House
Thanet Way, Whitstable
Kent CT15 3DX
t: 01227 261453
e: enquiries@tjda.co.uk
www.turnerjacksonday.co.uk

client details
Custom House (Gravesend) Limited

project details
Custom House
The Terrace, Gravesend, DA12 2DE

drawing title
Ceiling Tretament Plan
Third Floor

date scale drawn by checked by
Dec '24 1:50 NS

project no.	drawing no.	revision
1735	1174	T1

TENDER