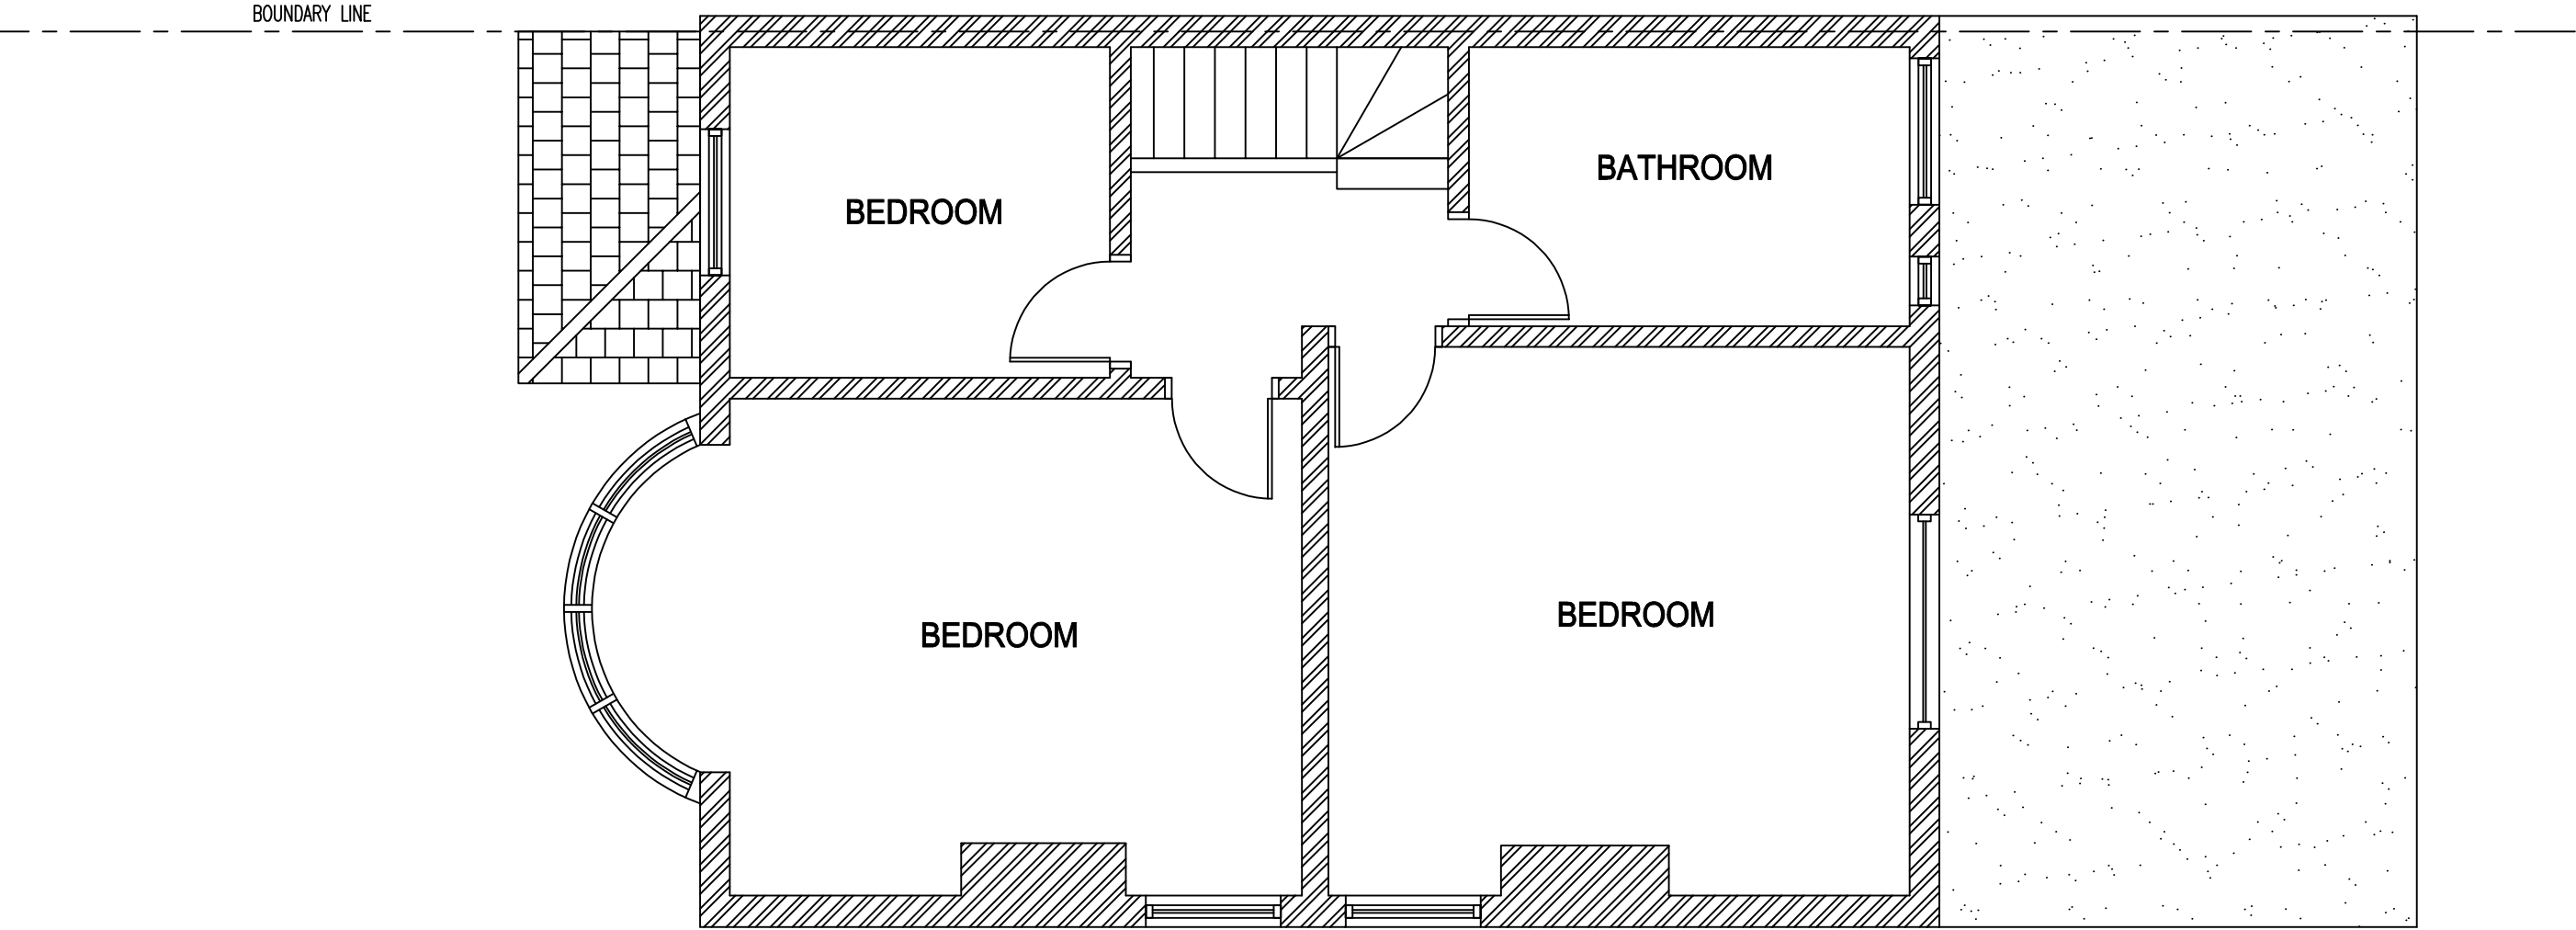


EXISTING FIRST FLOOR PLAN

Scale	
1:50@A3	

	Client Mr Jag Thind 59 CENTRAL AVENUE GRAVESEND KENT DA12 5AN	Drawing Title EXISTING FIRST FLOOR PLAN			Drawing No.		Revision
					2498-002	00	
					Scale 1:50@A3	Date Nov 24	
					Computer File No.	Project No.	
					Drawn By Raj Bhatti	Checked By	
					Coordinated By	Approved By	
Description		Initial	Rev	Date			