
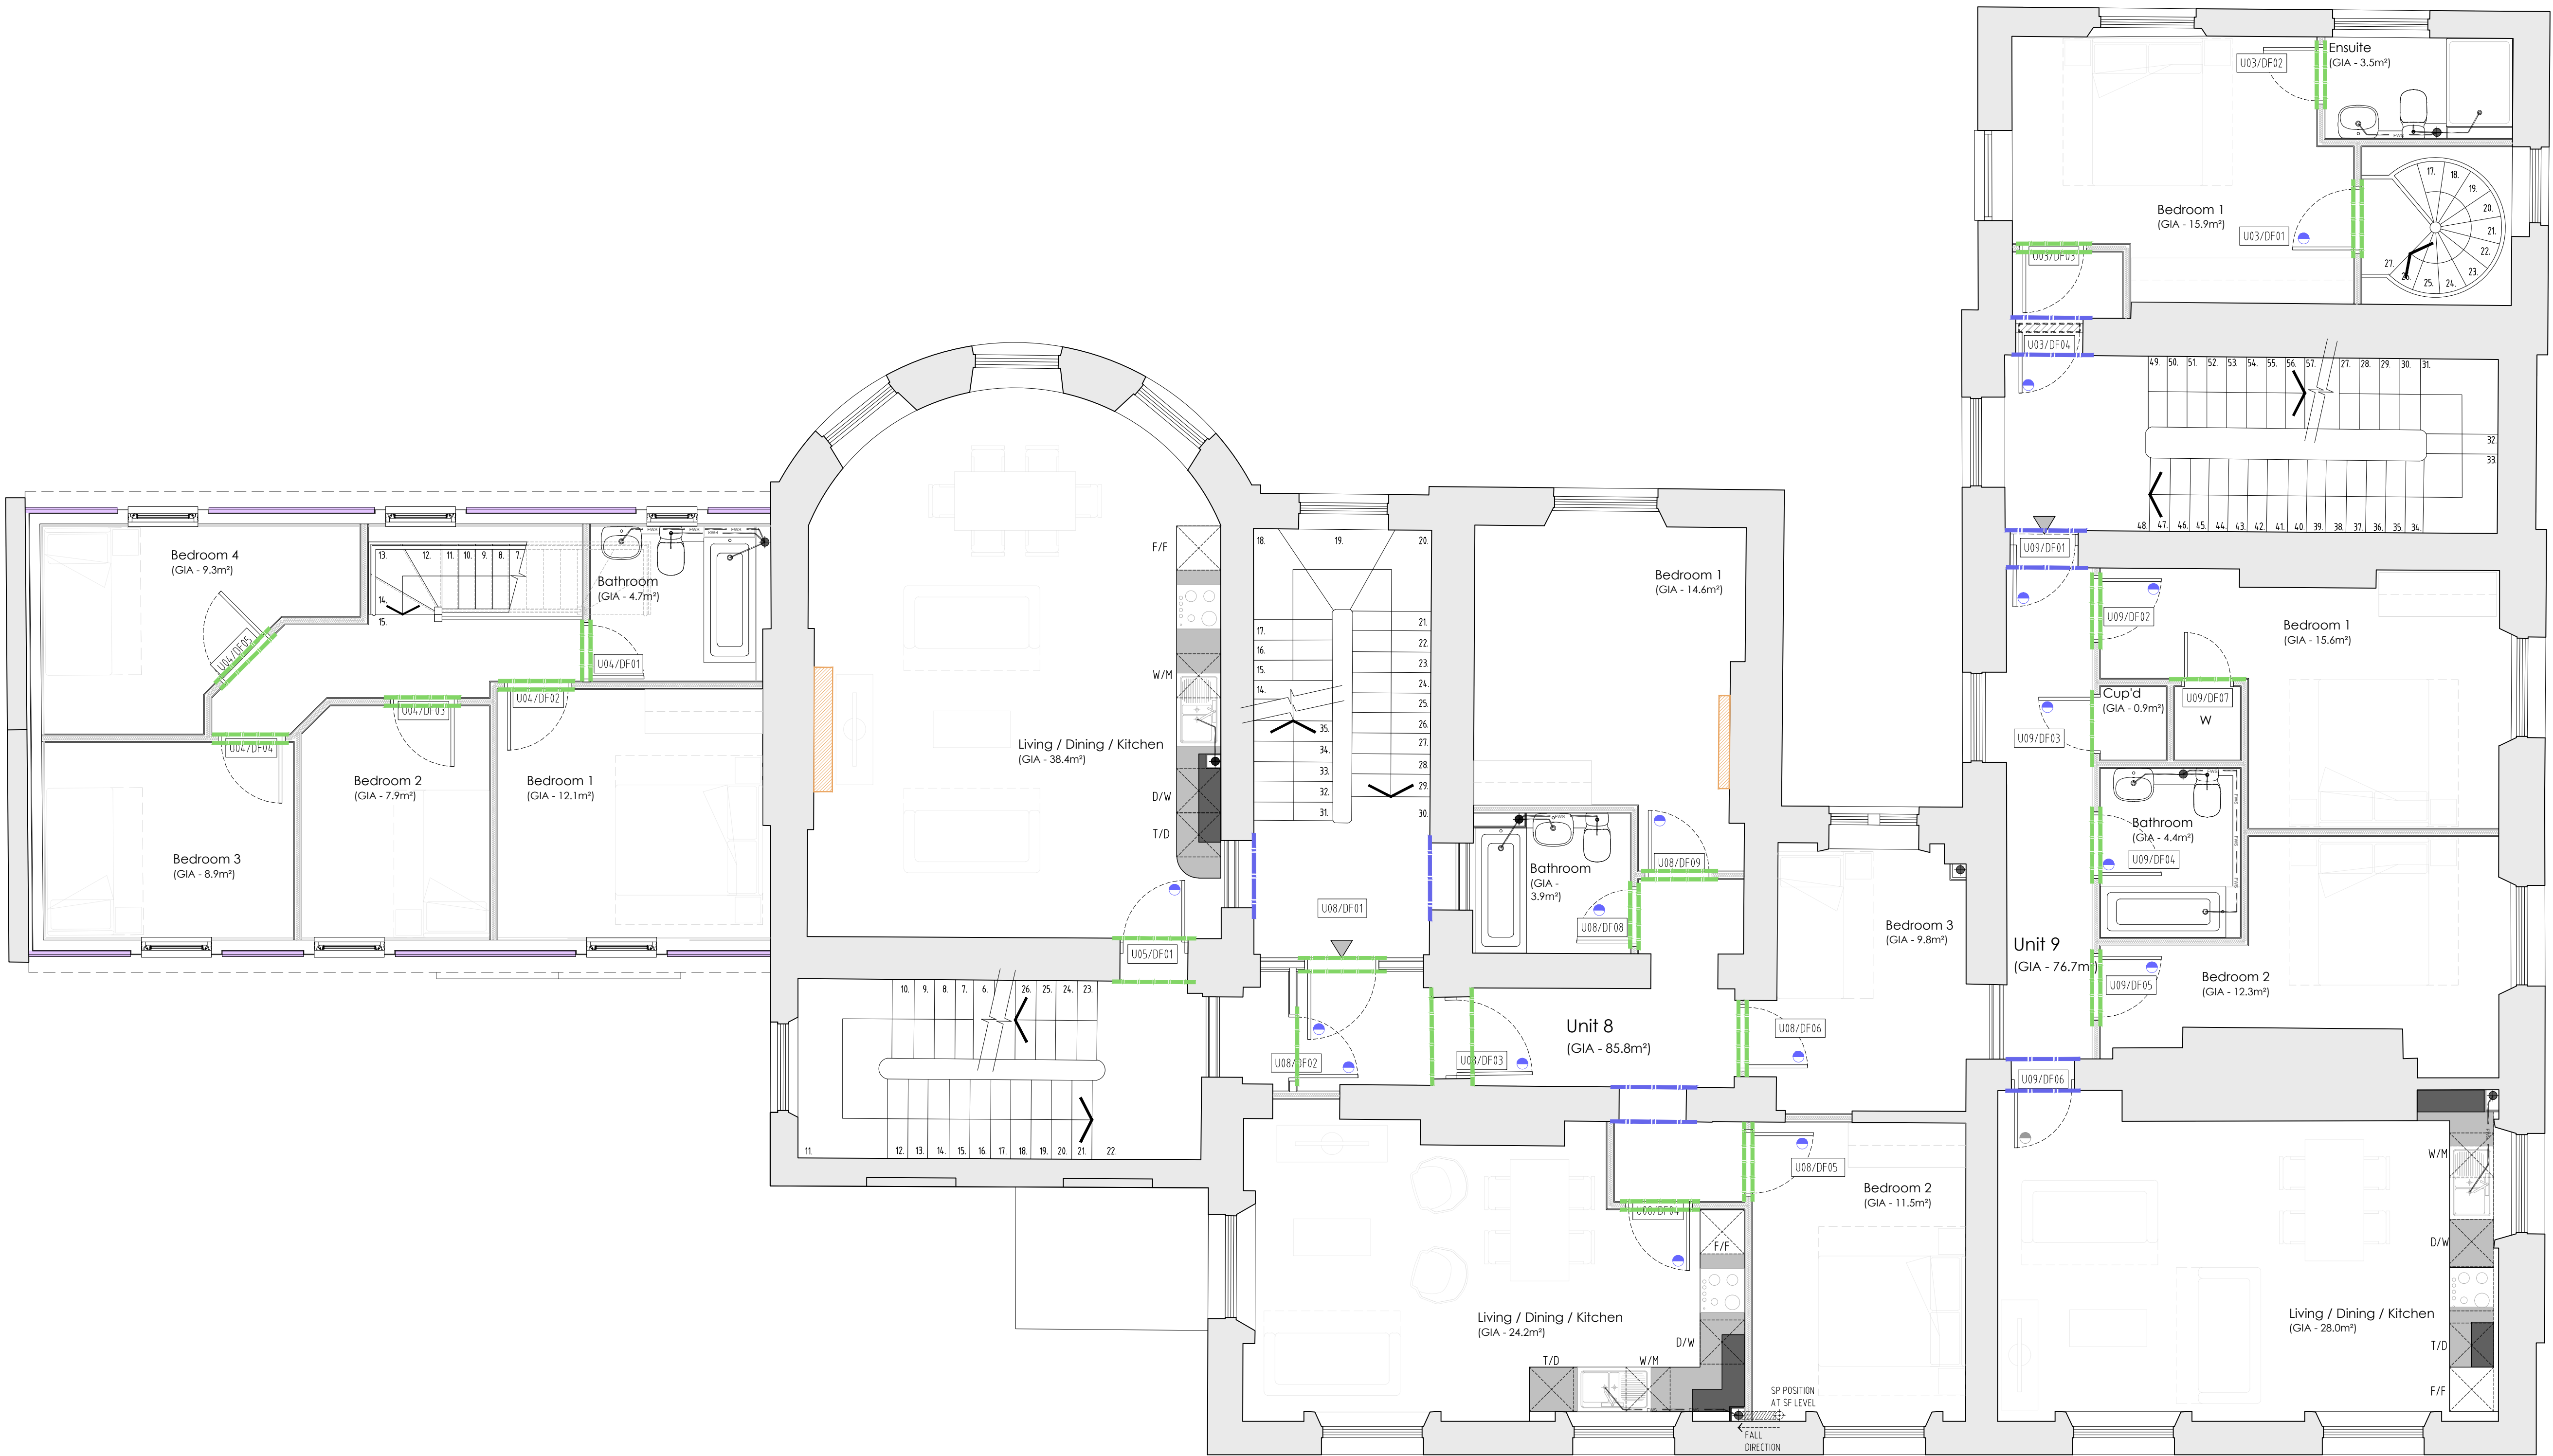


DO NOT SCALE FROM THIS DRAWING - REPORT ANY DISCREPANCIES TO DESIGNER PRIOR TO COMMENCING WORKS

ALL DIMENSIONS TO BE VERIFIED BY THE CONTRACTOR ON SITE

THIS DRAWING REMAINS THE COPYRIGHT OF
TURNER JACKSON + DAY ASSOCIATES
AND CANNOT BE REPRODUCED WITHOUT WRITTEN CONSENT

 

KEY

- Existing original fireplace to be retained and repaired as necessary.
- Existing original door architrave to be retained and repaired as necessary.
- New architrave, similar profile to match original skirtings & architraves.
- Indicates location of new 60min fire door. Reference internal door schedule for further details.
- Indicates location of new 30min fire door. Reference internal door schedule for further details.
- Indicates historical door to be retained. Where existing door is a fire door already, any further upgrades to fire resistance to be applied as required and as agreed with building control. Reference internal door schedule for further details.

T1	Tender issue	Dec '24	RG
REV	DESCRIPTION	DATE	BY CHD

TURNER JACKSON+DAY ASSOCIATES

Radio House
Thanet Way, Whitstable
Kent CT5 3DX
t: 01227 261453
e: enquiries@tjda.co.uk
www.turnerjacksonday.co.uk

client details
Custom House (Gravesend) Limited

project details
Custom House
The Terrace, Gravesend, DA12 2BW

drawing title
Original Features Plan
Main House - First Floor

date scale drawn by checked by
Dec '24 1:50@A1 NS

project no:	drawing no:	revision
1735	1178	T1

Main House - First Floor Plan

TENDER