
 


BOUNDARY LINE

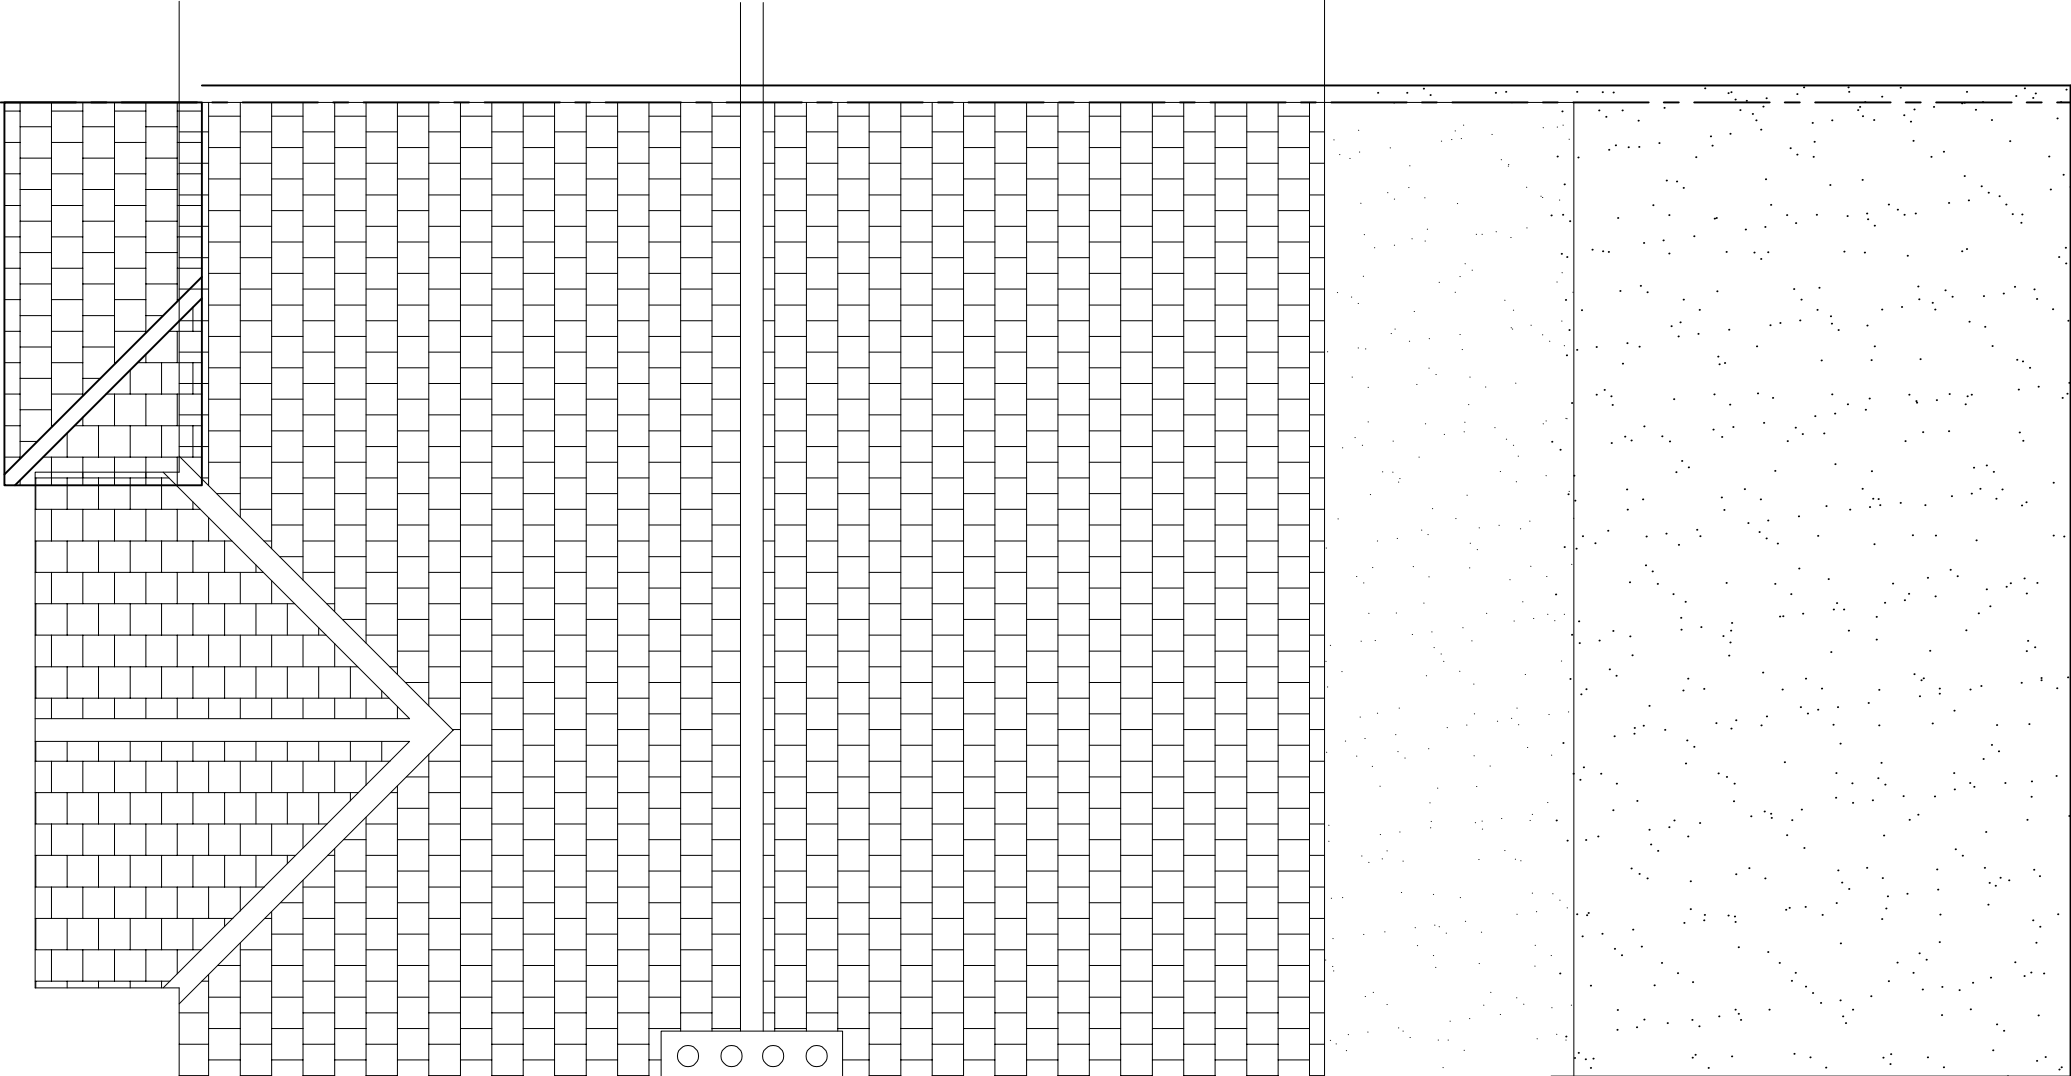

EXISTING ROOF PLAN

Scale	
1:50@A3	

	Client Mr Jag Thind 59 CENTRAL AVENUE GRAVESEND KENT DA12 5AN	Drawing Title EXISTING ROOF PLAN					Drawing No. 2498-003		Revision 00	
							Scale 1:50@A3		Date Nov 24	
							Computer File No.		Project No.	
							Drawn By Raj Bhatti		Checked By	
							Coordinated By		Approved By	