


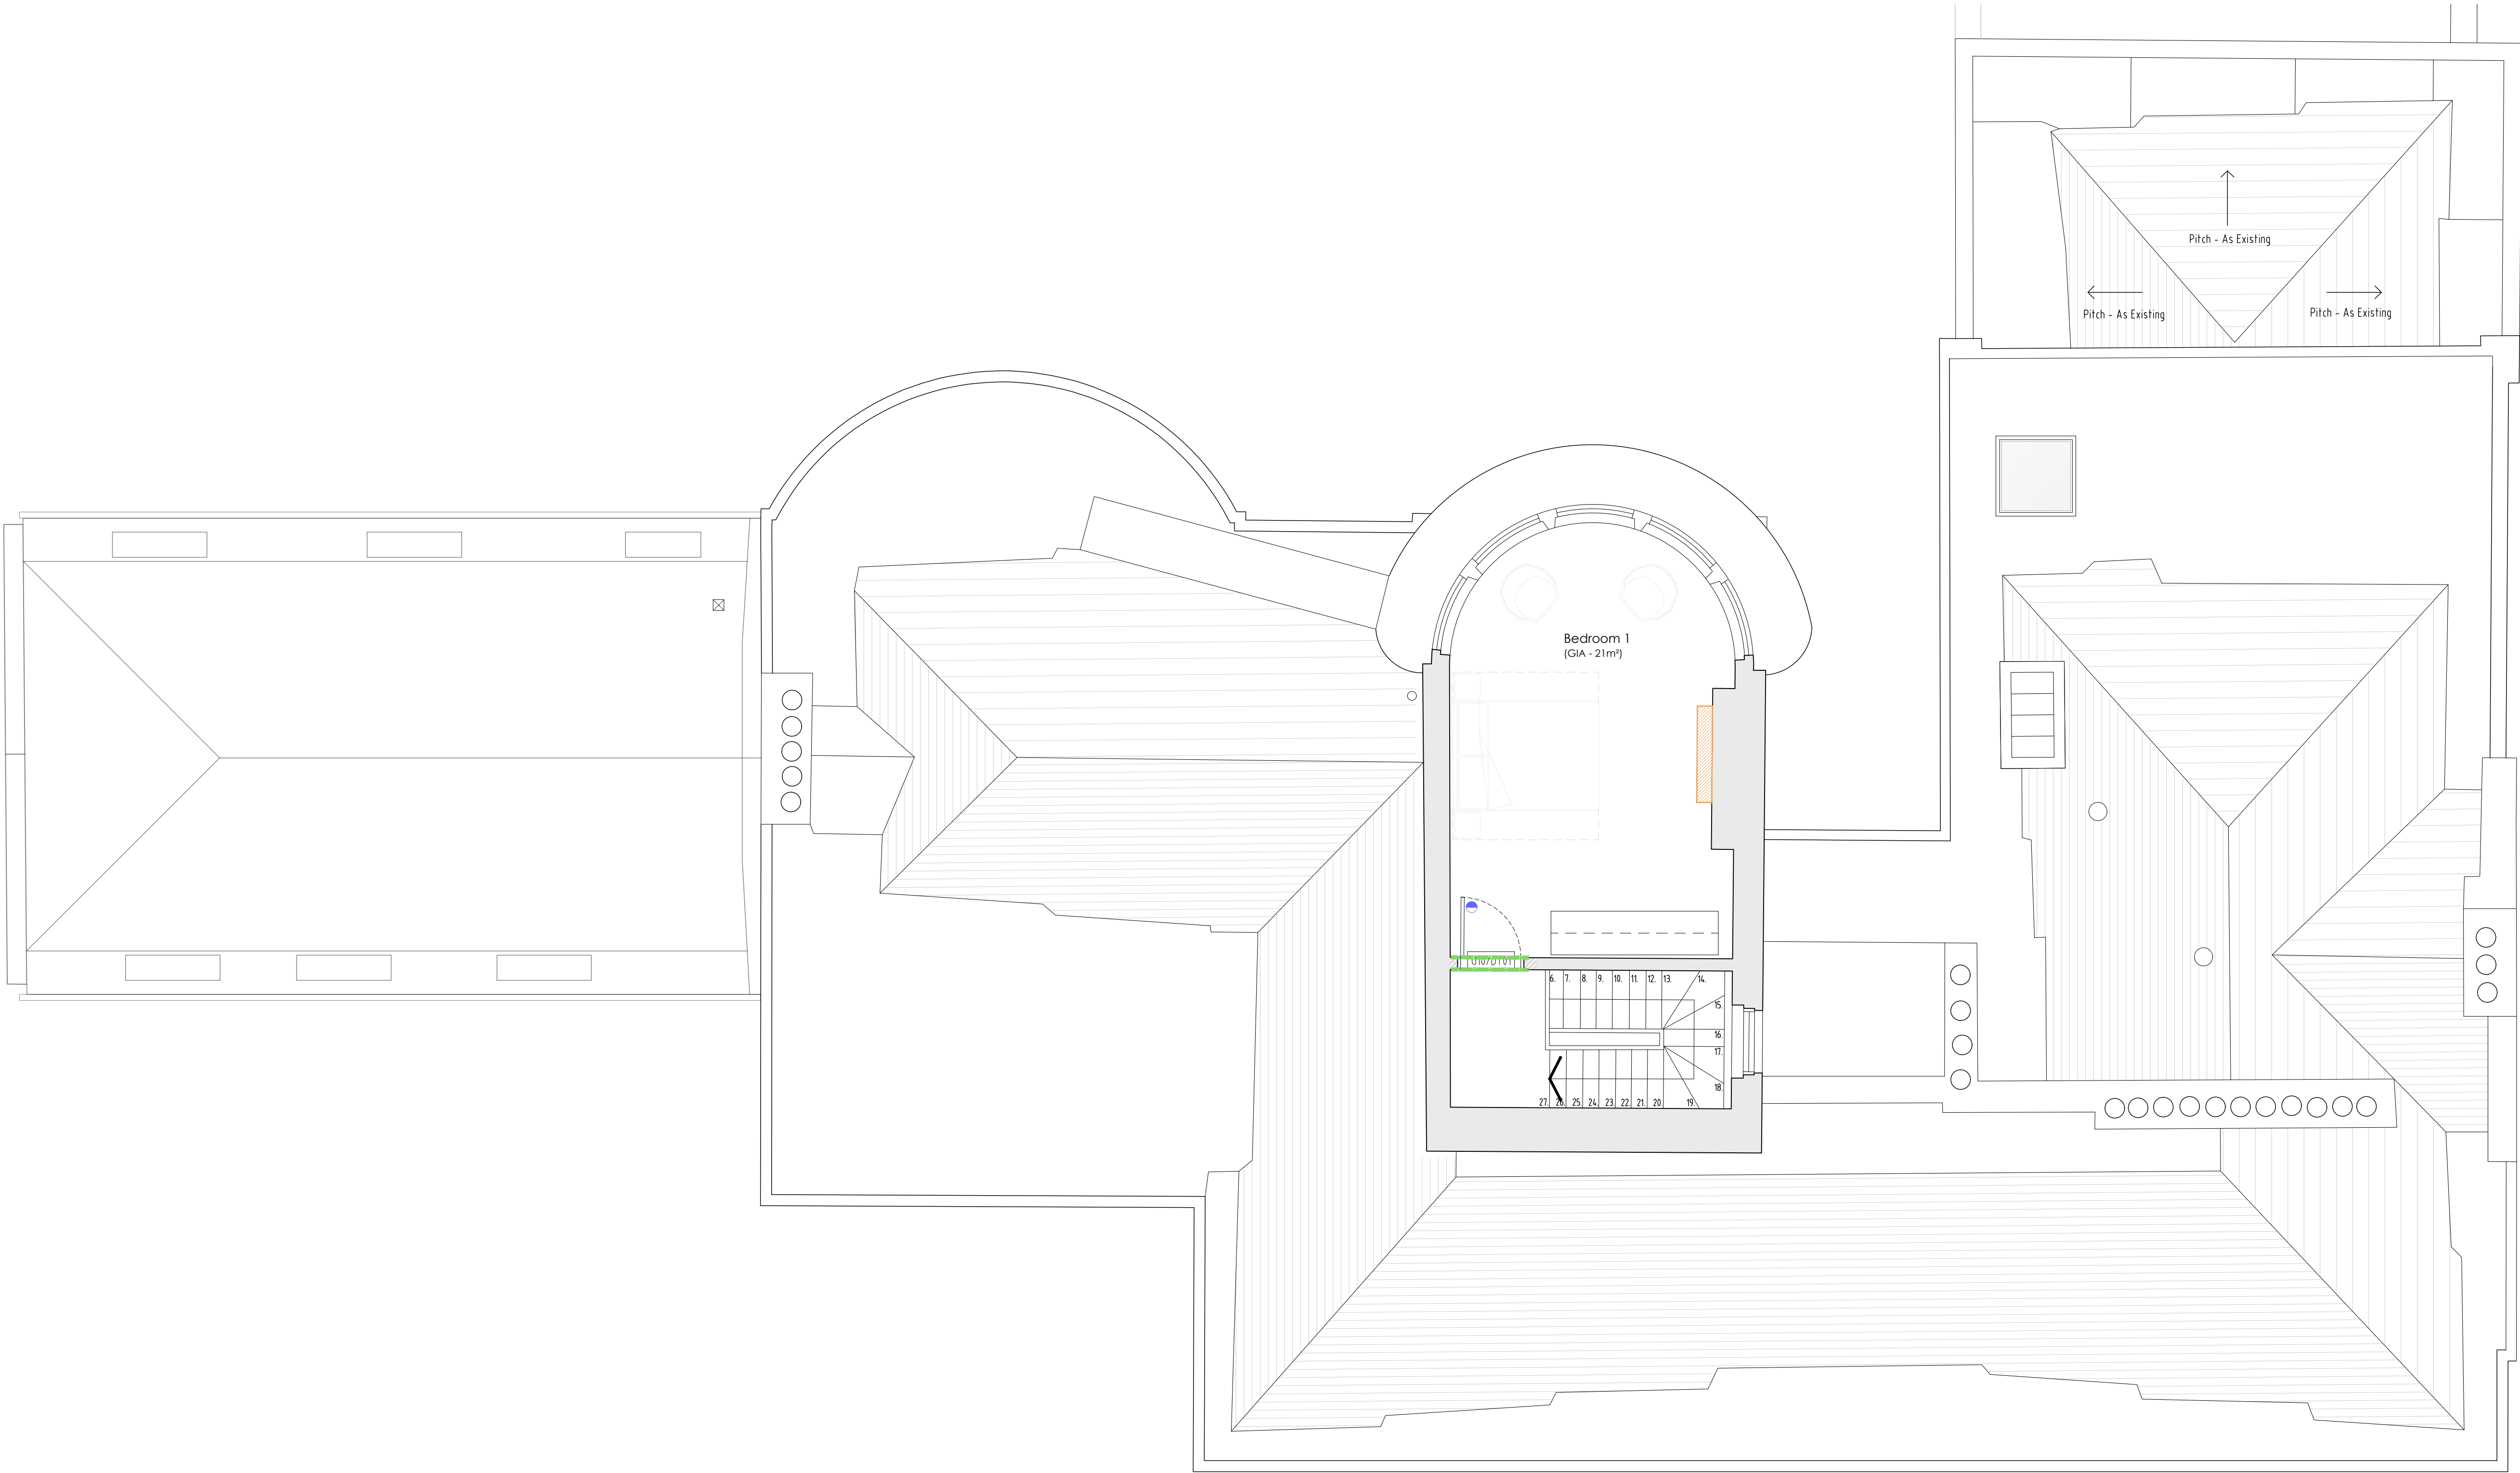


Main House - Third Floor Plan

DO NOT SCALE FROM THIS DRAWING - REPORT ANY DISCREPANCIES TO DESIGNER PRIOR TO COMMENCING WORKS

ALL DIMENSIONS TO BE VERIFIED BY THE CONTRACTOR ON SITE

THIS DRAWING REMAINS THE COPYRIGHT OF
TURNER JACKSON + DAY ASSOCIATES
AND CANNOT BE REPRODUCED WITHOUT WRITTEN CONSENT

 

- KEY
- Existing original fireplace to be retained and repaired as necessary.
 - Existing original door architrave to be retained and repaired as necessary.
 - New architrave, similar profile to match original skirtings & architraves.
 - Indicates location of new 60min fire door. Reference internal door schedule for further details.
 - Indicates location of new 30min fire door. Reference internal door schedule for further details.
 - Indicates historical door to be retained. Where existing door is a fire door already, any further upgrades to fire resistance to be applied as required and as agreed with building control. Reference internal door schedule for further details.

T1	Tender issue	Dec '24	RG
REV	DESCRIPTION	DATE	BY CHD

TURNER
JACKSON+DAY
ASSOCIATES

Radio House
Thanel Way, Whitstable
Kent CT15 3DX

t: 01227 261453
e: enquiries@tjda.co.uk
www.turnerjacksonday.co.uk

client details
Custom House (Gravesend) Limited

project details
Custom House
The Terrace, Gravesend, DA12 2BW
drawing title
Original Features Plan
Main House - Third Floor

date scale drawn by checked by
Dec '24 1:50@A1 NS

project no.	drawing no.	revision
1735	1180	T1

TENDER