



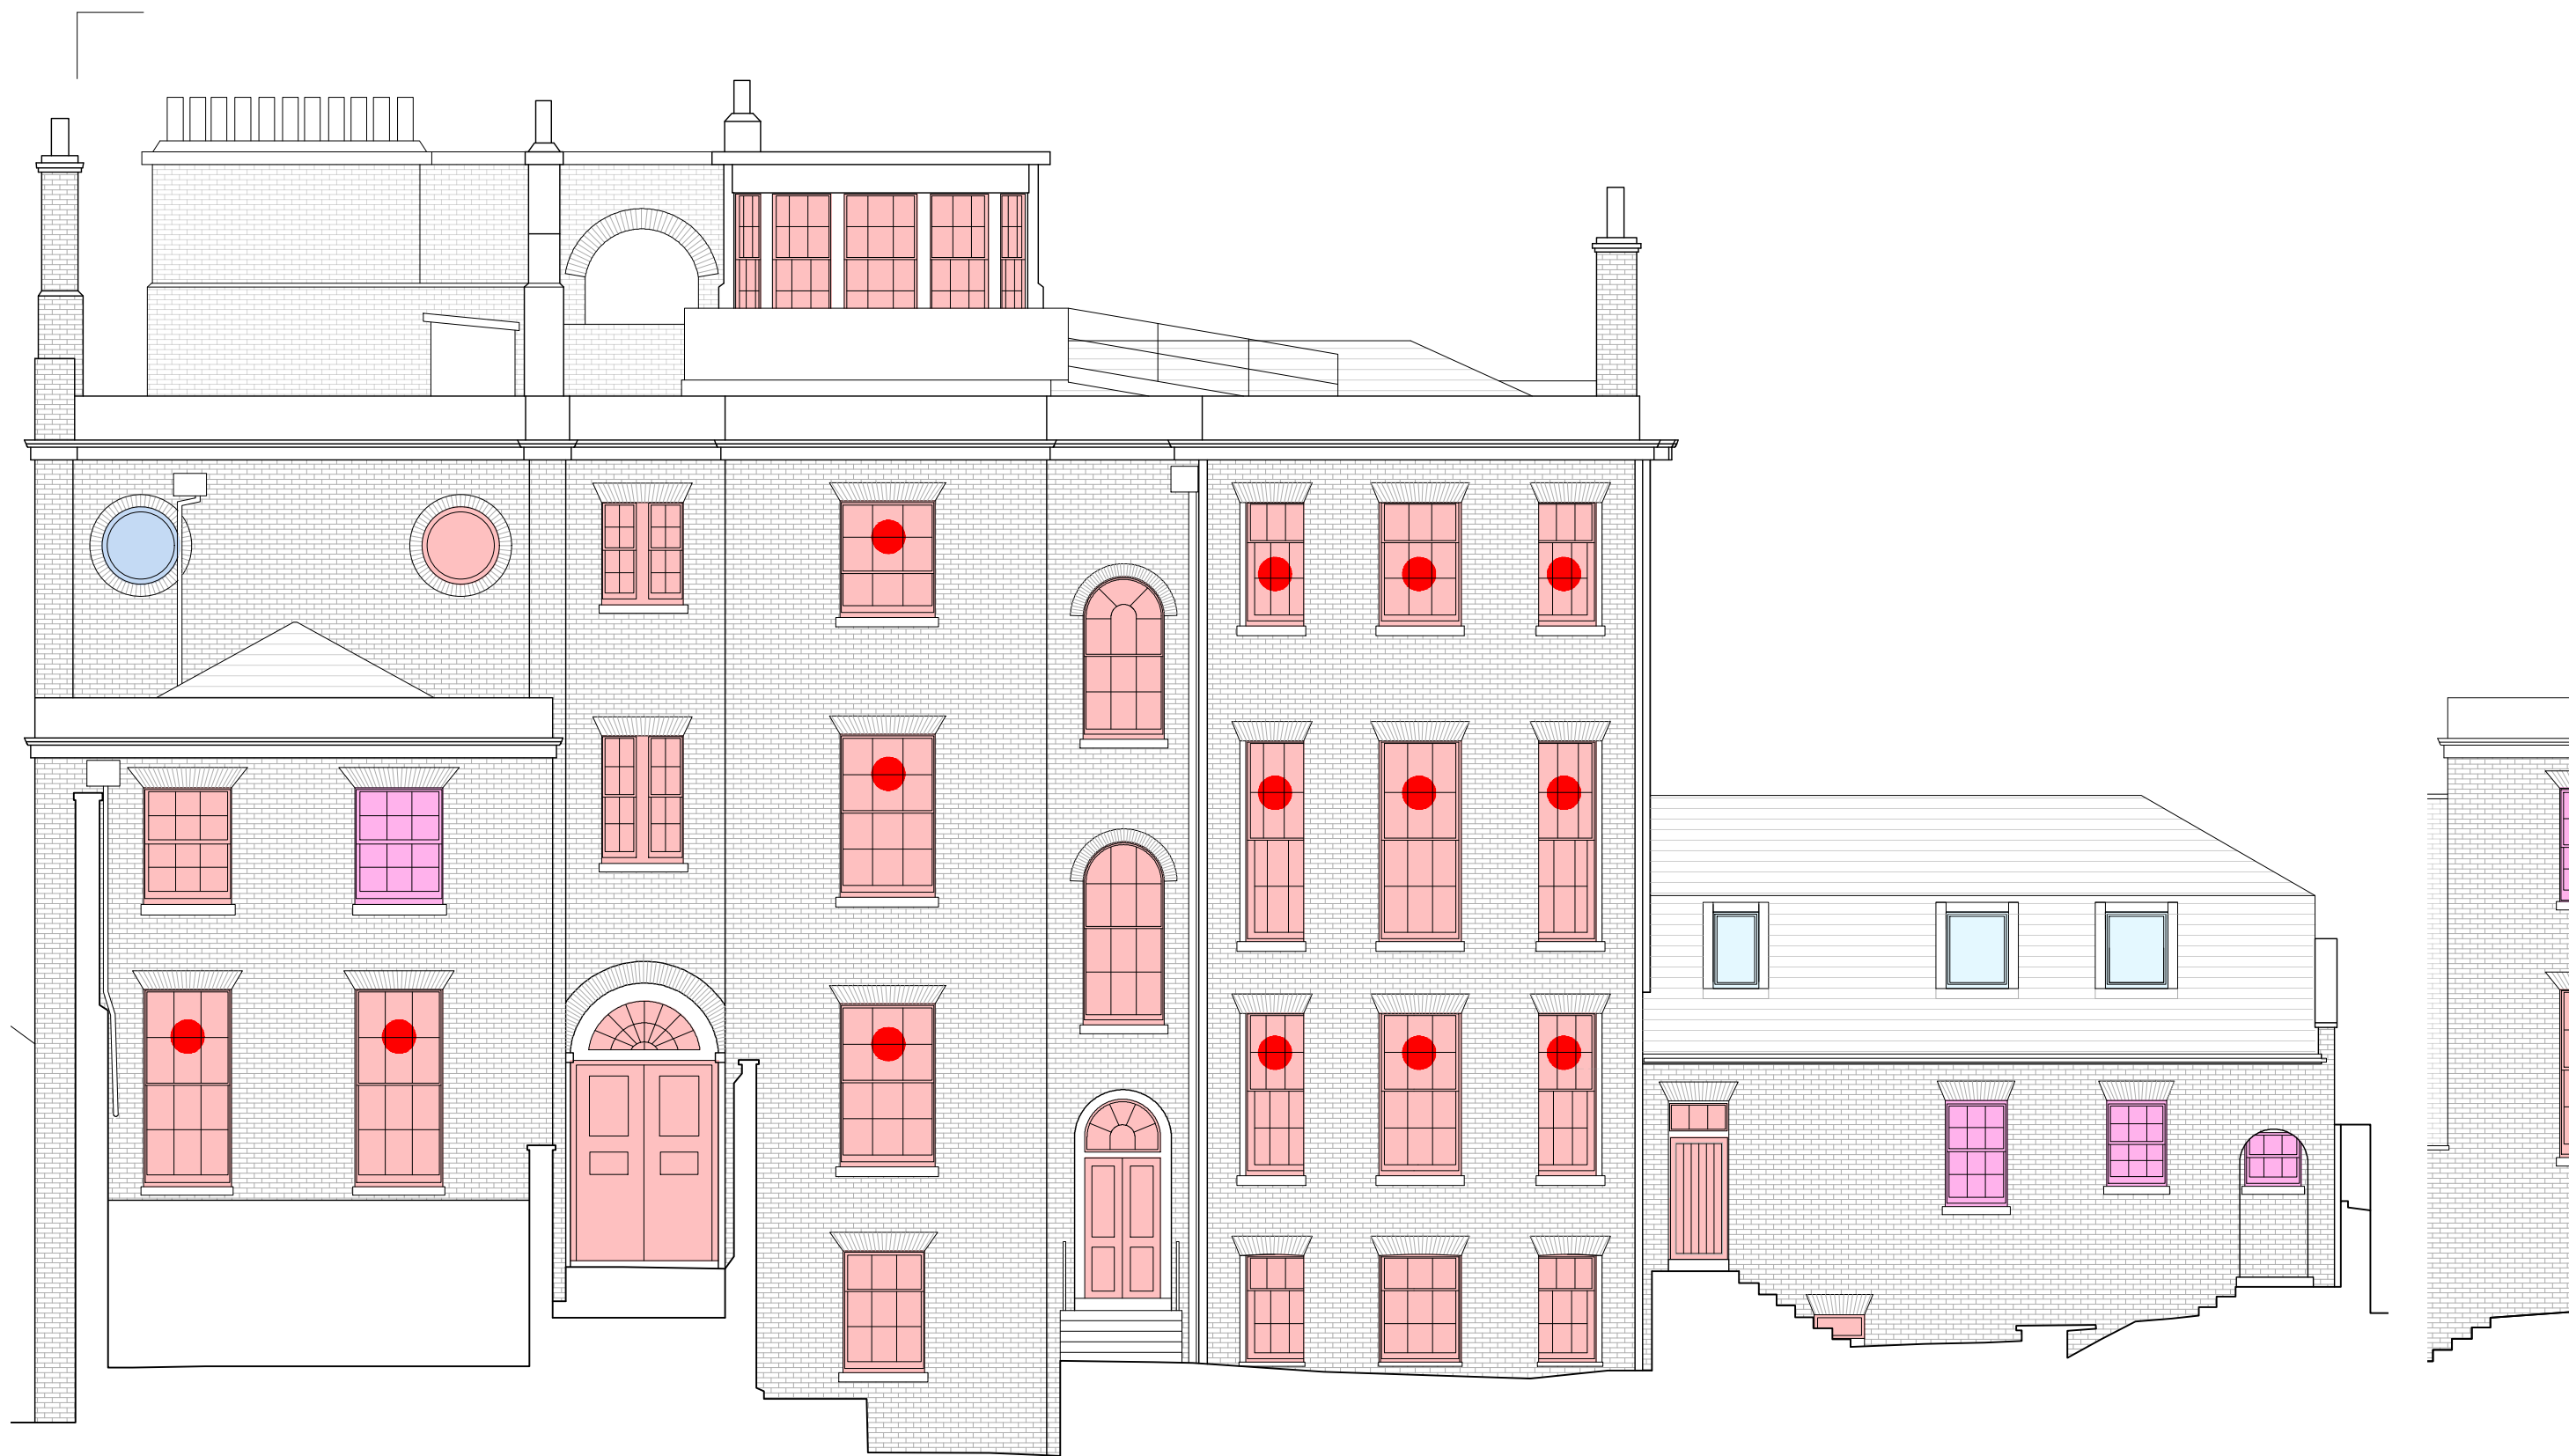

NORTH ELEVATION

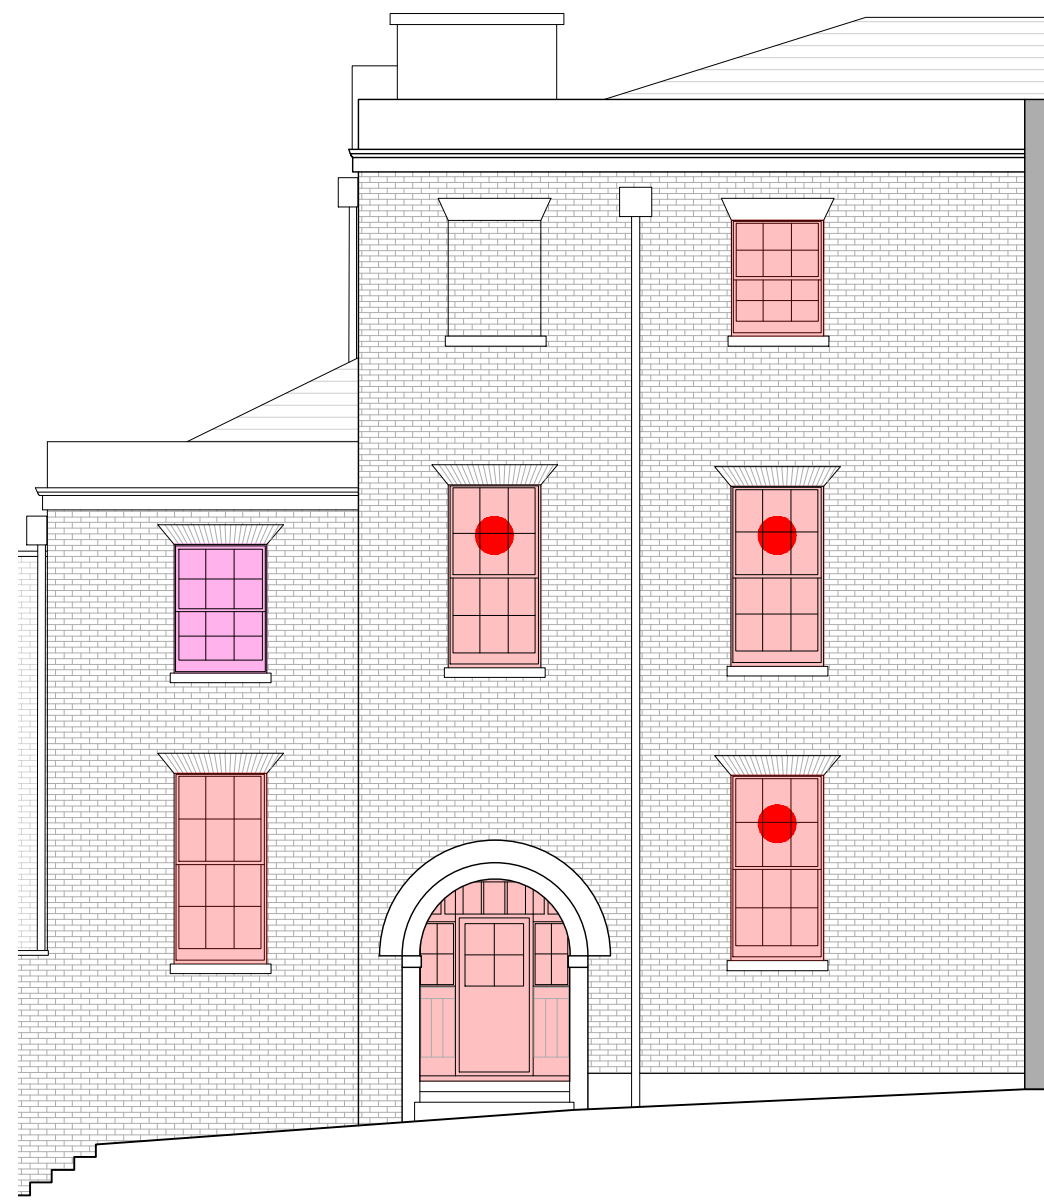

WEST ELEVATION 1



WEST ELEVATION 2




SOUTH ELEVATION



EAST ELEVATION

DO NOT SCALE FROM THIS DRAWING
ALL DIMENSIONS TO BE VERIFIED BY THE CONTRACTOR ON SITE

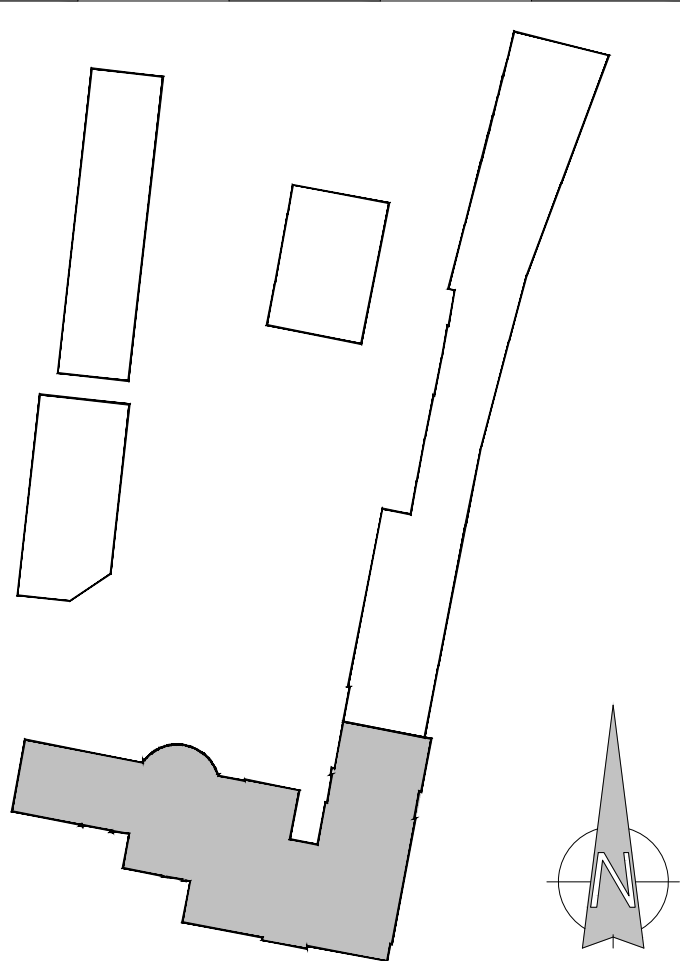

- Key**
- Existing windows and external doors to be retained and repaired as necessary, in accordance with method statement.
 - New single glazed, white painted timber sash window.
 - New single glazed, white painted timber fixed window.
 - New double glazed, aluminium dark grey windows.
 - New double glazed, low profile white painted timber flush casement windows.
 - New double glazed, aluminium dark grey windows, with dark grey powder coated aluminium surrounds.
 - New double glazed, white painted timber sash windows.
 - New double glazed, aluminium dark grey door.
 - New double glazed, white timber painted french doors with side lights.
 - New double glazed aluminium dark grey door, with dark grey powder coated aluminium surrounds.
 - New composite 4 panel front door, painted blue to match main house aesthetic.
 - New double glazed aluminium dark grey sliding door.
 - New double glazed aluminium dark grey front door.
 - New double glazed, heritage style roof lights.
 - New double glazed aluminium roof lights.
 - New double glazed, fixed aluminium black window.
 - New double glazed, crittall style, black powder coated aluminium arch windows.
 - Shutters built into existing windows.

REV	DESCRIPTION	DATE	BY	CHKD
-----	-------------	------	----	------

**TURNER
JACKSON+DAY**
ASSOCIATES

Radio House
Thanet Way, Whitstable
Kent CT15 3QX
t: 01227 261453
e: enquiries@tjda.co.uk
www.turnerjacksonday.co.uk

client details
CUSTOM HOUSE (Gravesend) LIMITED

project details
Custom House
The Terrace, Gravesend, DA12 2DE

drawing title
Main House Elevations
Door and Window Types

date scale drawn by checked by
Aug.'24 1:100 JH

project no:	drawing no:	revision
1735	C14.1	

Note
For all window and door type elevations and details refer to drawings information listed below:
- 1735-C14.6 - C14.13 Door and Window Type Elevations
- 1735-C14.14 - C14.28 Door and Window Details
- Existing window method statement.