


CENTRAL AVENUE

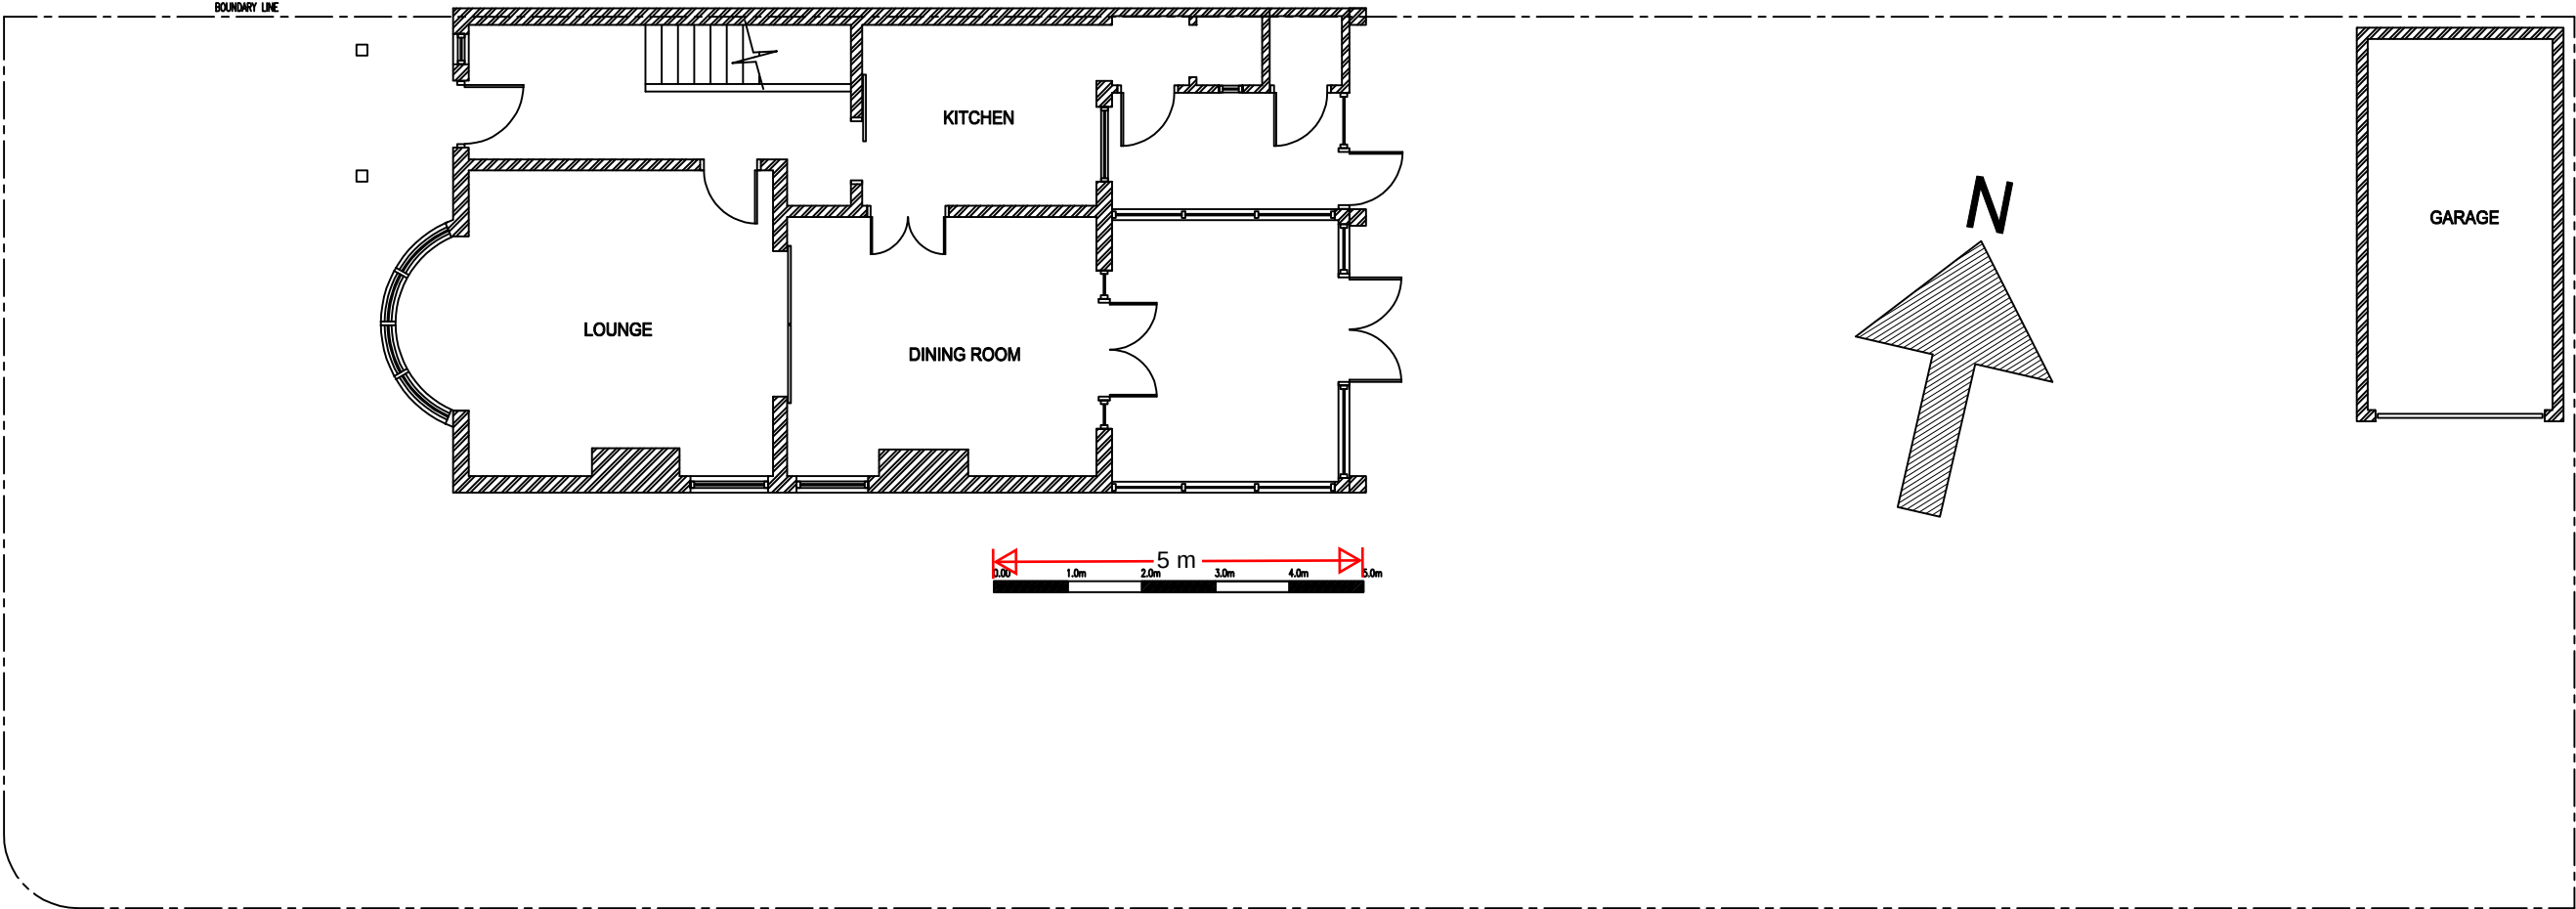

SMARTS ROAD

EXISTING SITE PLAN

Client Mr Jag Thind 59 CENTRAL AVENUE GRAVESEND KENT DA12 5AN	Drawing Title EXISTING SITE PLAN			Drawing No. 2498-005		Revision 00
				Scale 1:100@A3		Date Nov 24
				Computer File No.		Project No.
		Description		Initial	Rev	Date
				Drawn By Raj Bhatti		Checked By
				Coordinated By		Approved By