


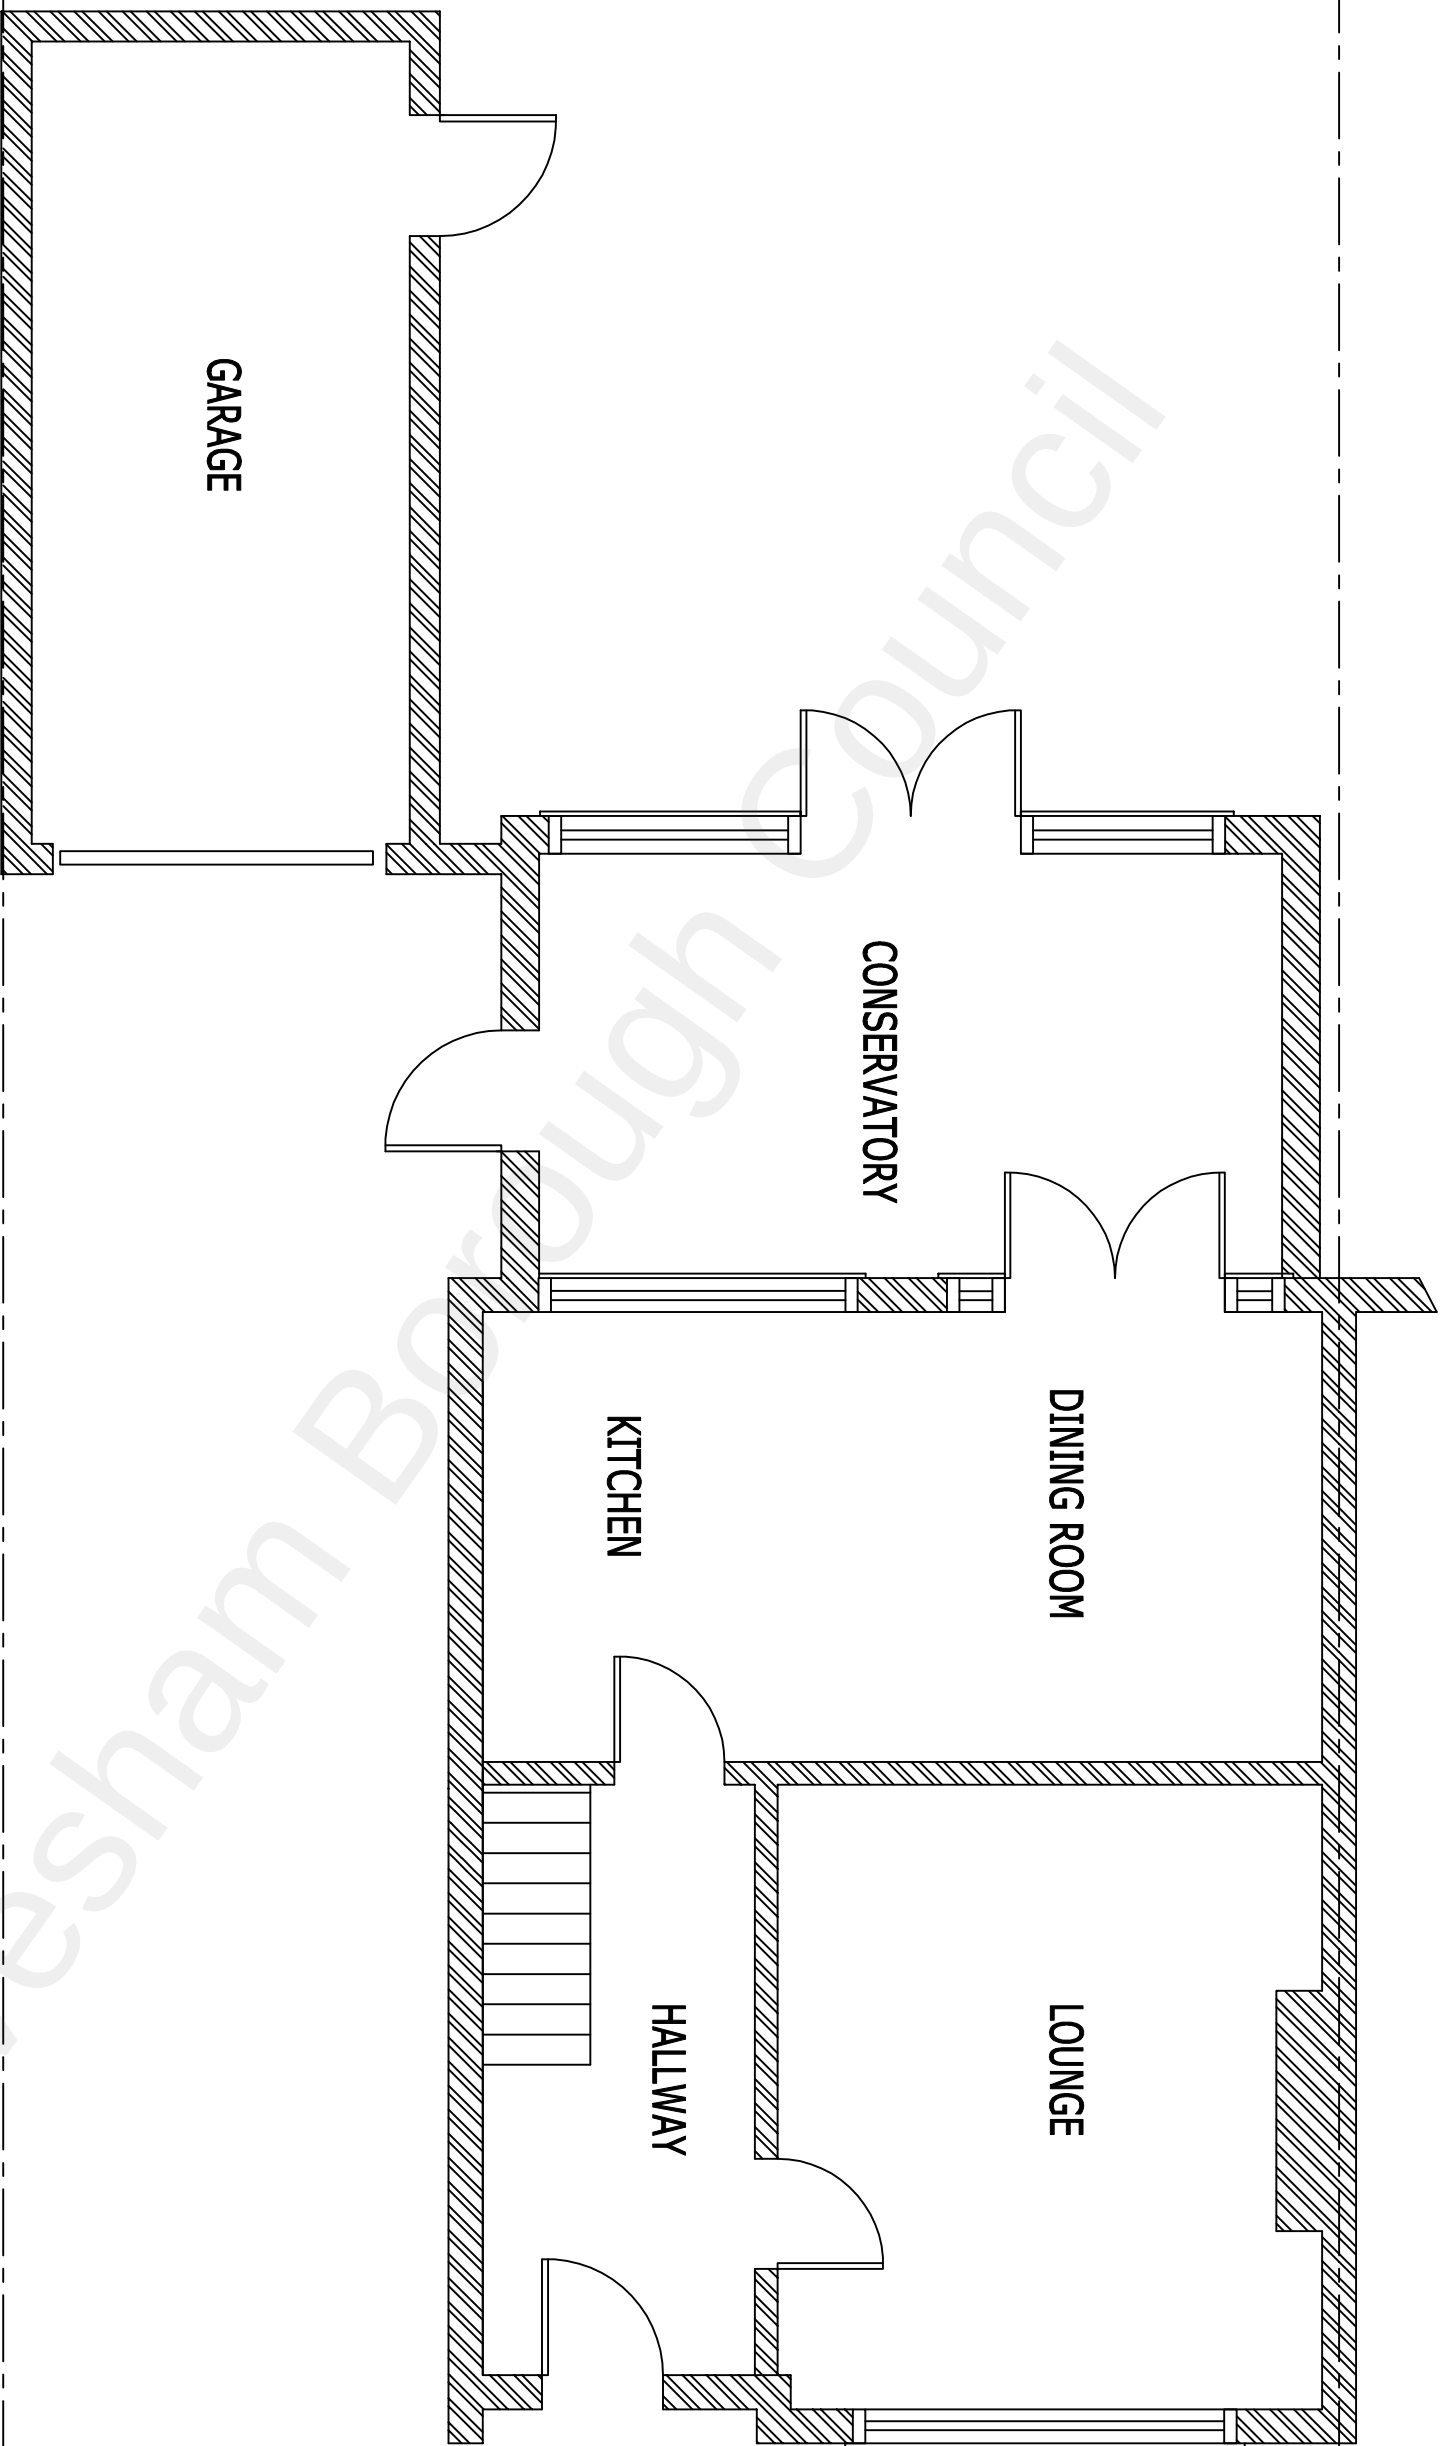

Existing Ground Floor Plan

Client			Drawing Title			Drawing No.		Revision	
Mr Sarbjit Singh Bains 66 Tradescant Drive Meopham Kent DA13 0EF			Existing Ground Floor Plan			2183-001		00	
This drawing is copyright and may not be reproduced or made use of unless expressly agreed by the Design Team All dimensions must be checked on site.							Scale 1:50@A3		Date Jan 22
							Computer File No.		Project No.
							Drawn By RB		Checked By
							Coordinated By		Approved By