


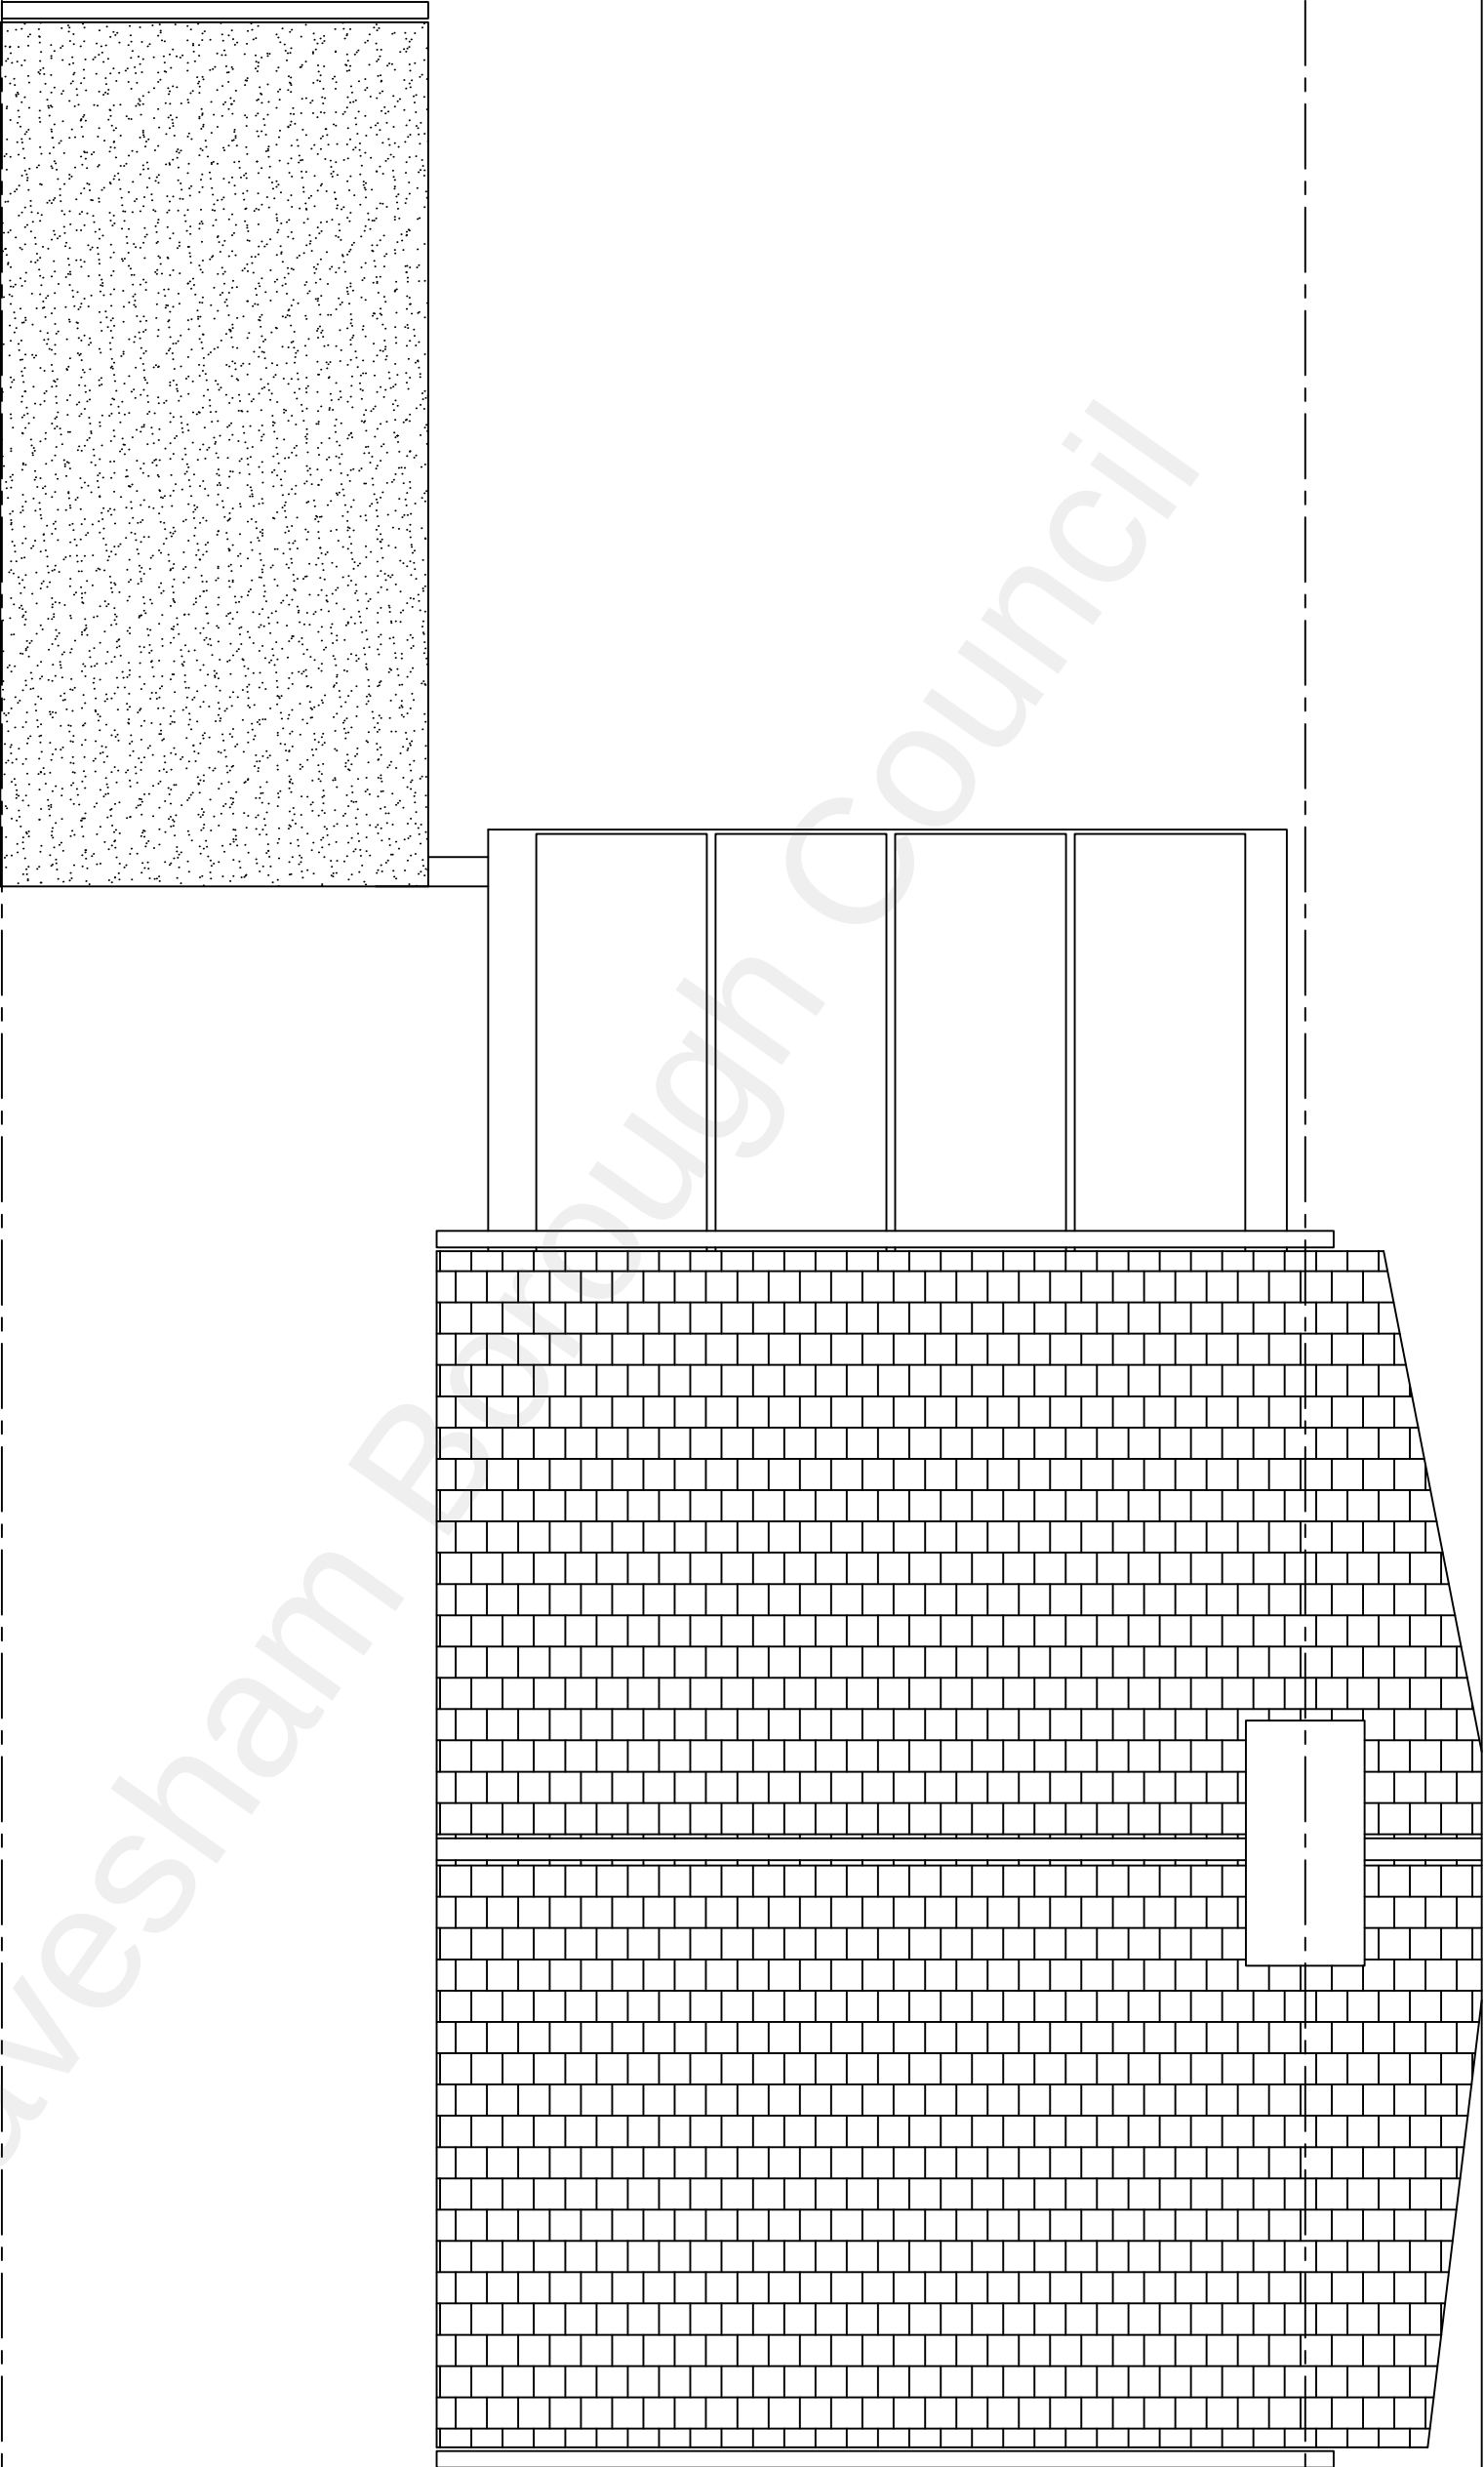

Existing Roof Plan

Client Mr Sarbjit Singh Bains 66 Tradescant Drive Meopham Kent DA13 0EF		Drawing Title Existing Roof Plan		Description This drawing is copyright and may not be reproduced or made use of unless expressly agreed by the Design Team All dimensions must be checked on site.			Drawing No. 2183-003 Revision 00	
				Initial Rev Date		Scale 1:50@A3 Computer File No. Drawn By RB Coordinated By Date Jan 22 Project No. Checked By Approved By		