




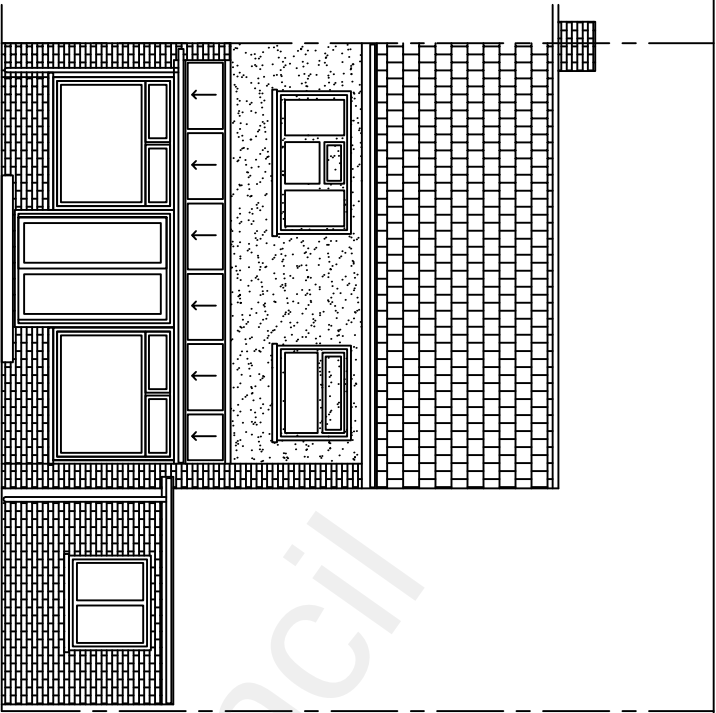


Existing Rear Elevation

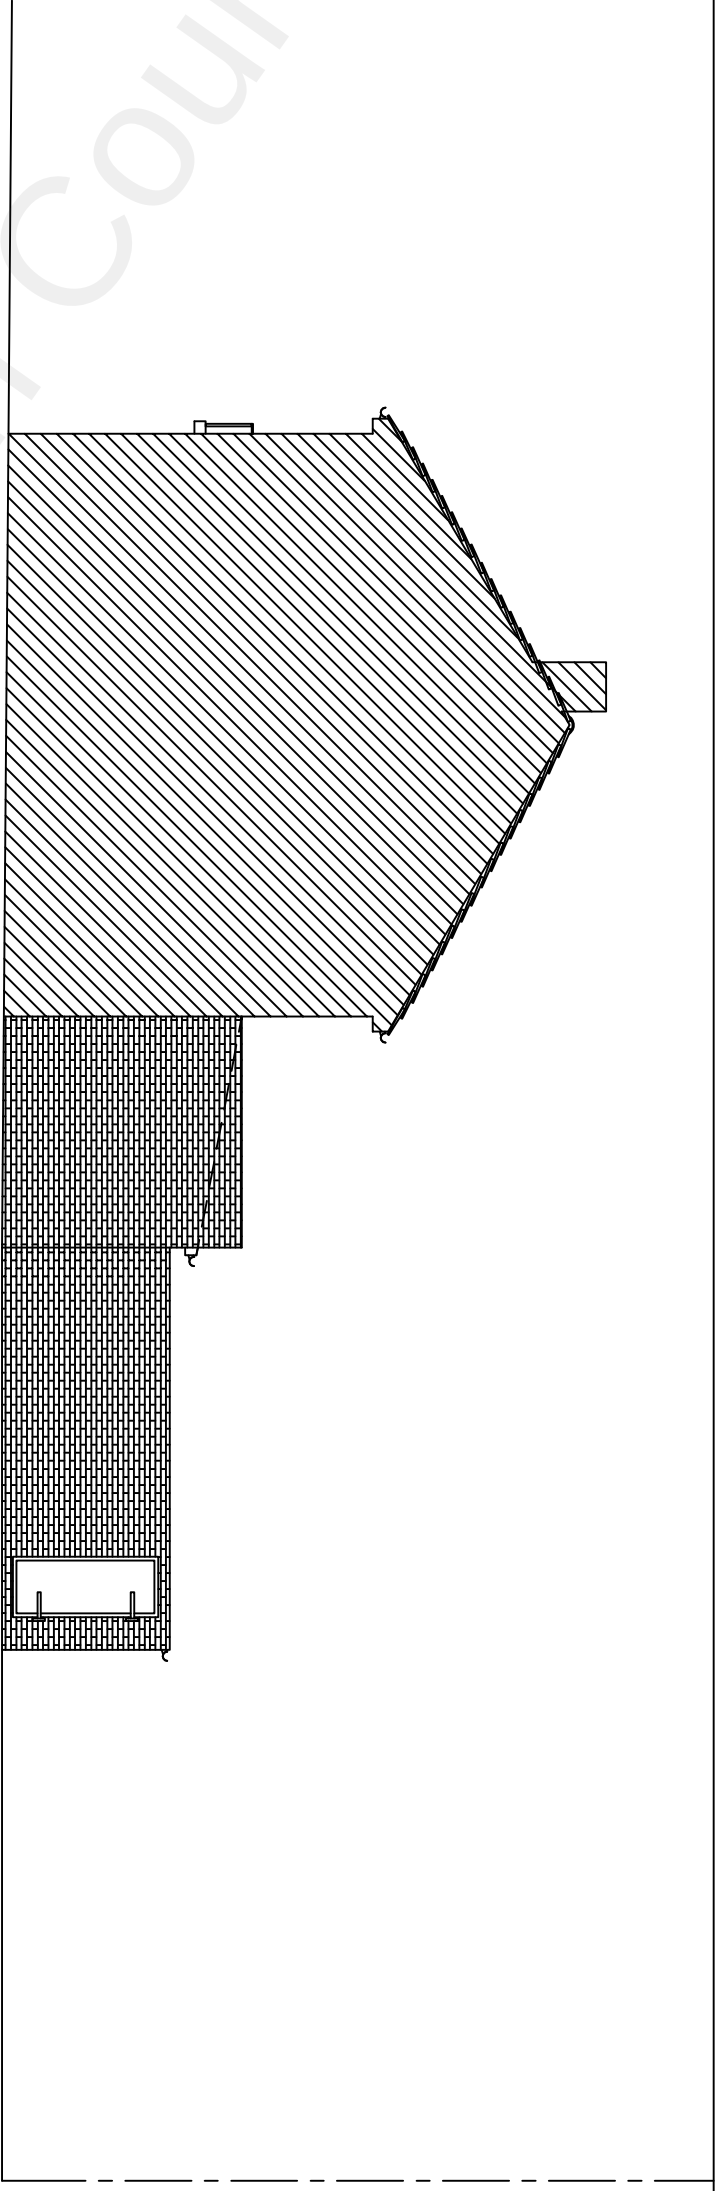

Existing Side Elevation

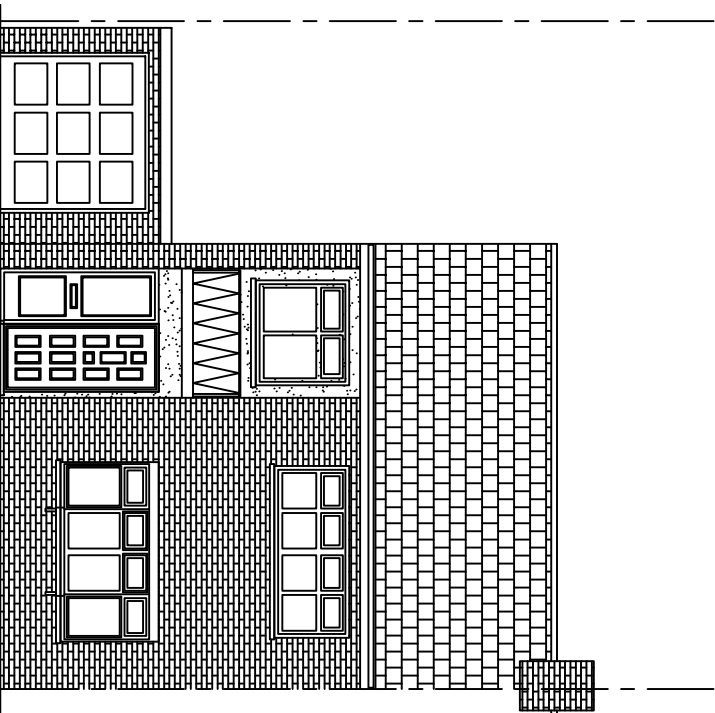

Existing Front Elevation

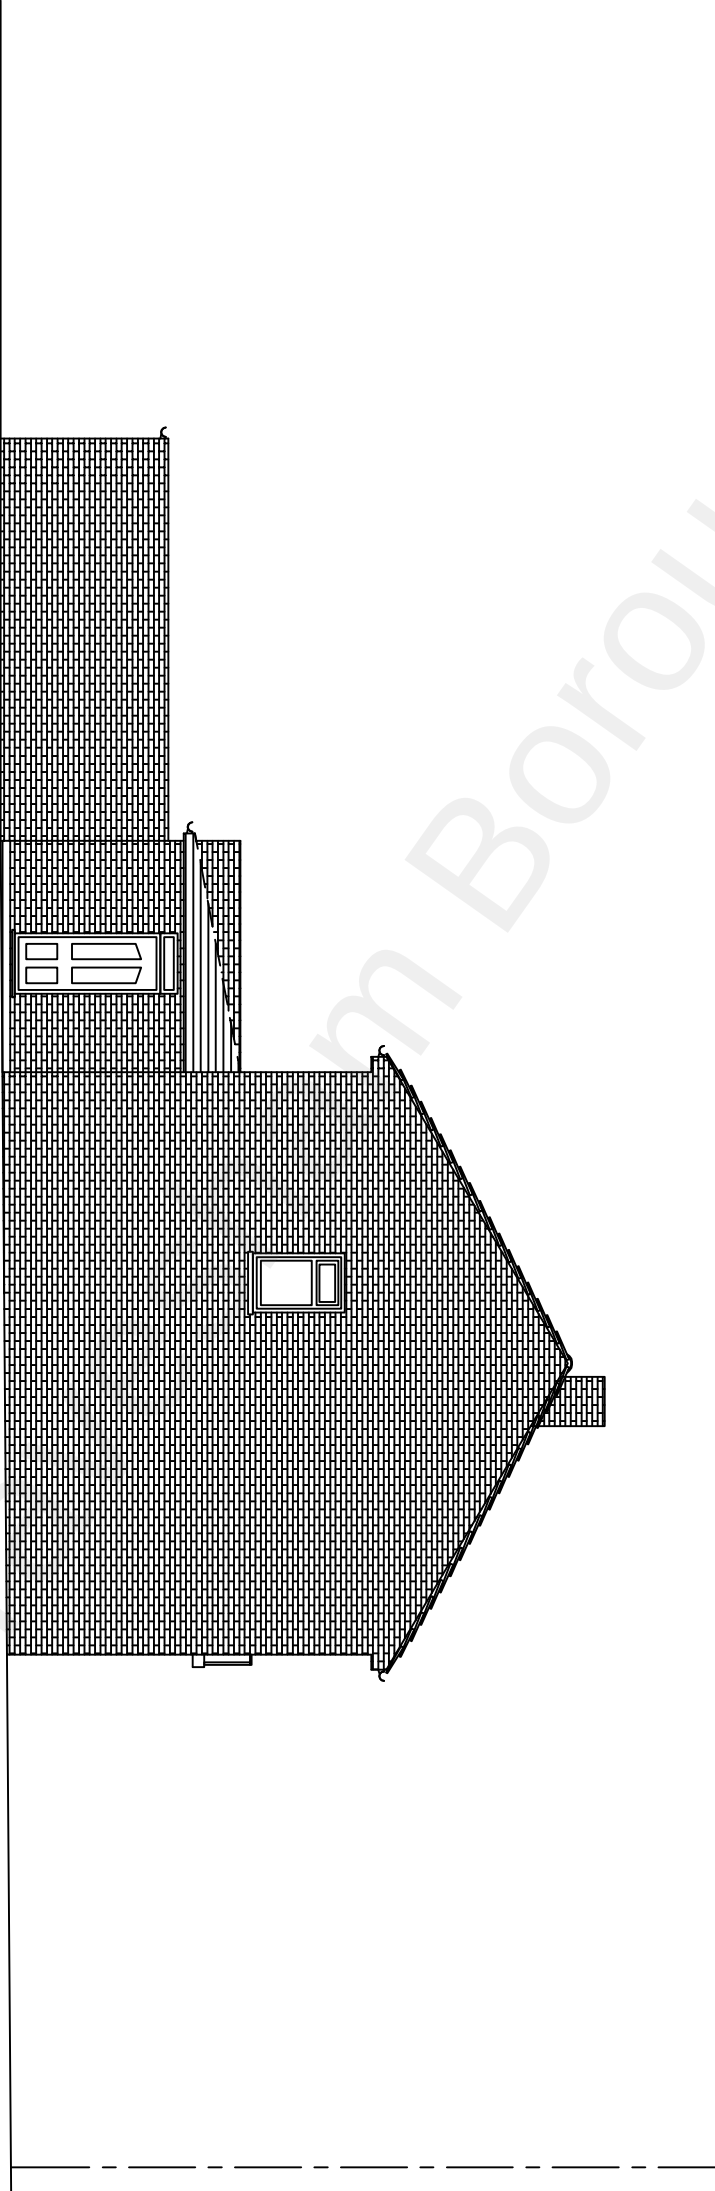

Existing Side Elevation



|                         |  |   |  |                                      |  |  |  |
|-------------------------|--|---|--|--------------------------------------|--|--|--|
|                         |  | Client<br>Mr Sarbjit Singh Bains<br>66 Tradescant Drive<br>Meopham Kent<br>DA13 0EF   |  | Drawing Title<br>Existing Elevations |  |  |  |
|                         |  | <div>Description</div> <div>This drawing is copyright and may not be reproduced or made use of unless expressly agreed by the Design Team<br/>All dimensions must be checked on site.</div> |  |                                      |  |  |  |
|                         |  |   |  |                                      |  |  |  |
|                         |  |   |  |                                      |  |  |  |
|                         |  |   |  |                                      |  |  |  |
|                         |  |   |  |                                      |  |  |  |
| Drawing No.<br>2183-004 |  |   |  | Revision<br>00                       |  |  |  |
| Scale 1:100@A3          |  |   |  | Date Jan 22                          |  |  |  |
| Computer File No.       |  |   |  | Project No.                          |  |  |  |
| Drawn By RB             |  |   |  | Checked By                           |  |  |  |
| Coordinated By          |  |   |  | Approved By                          |  |  |  |