


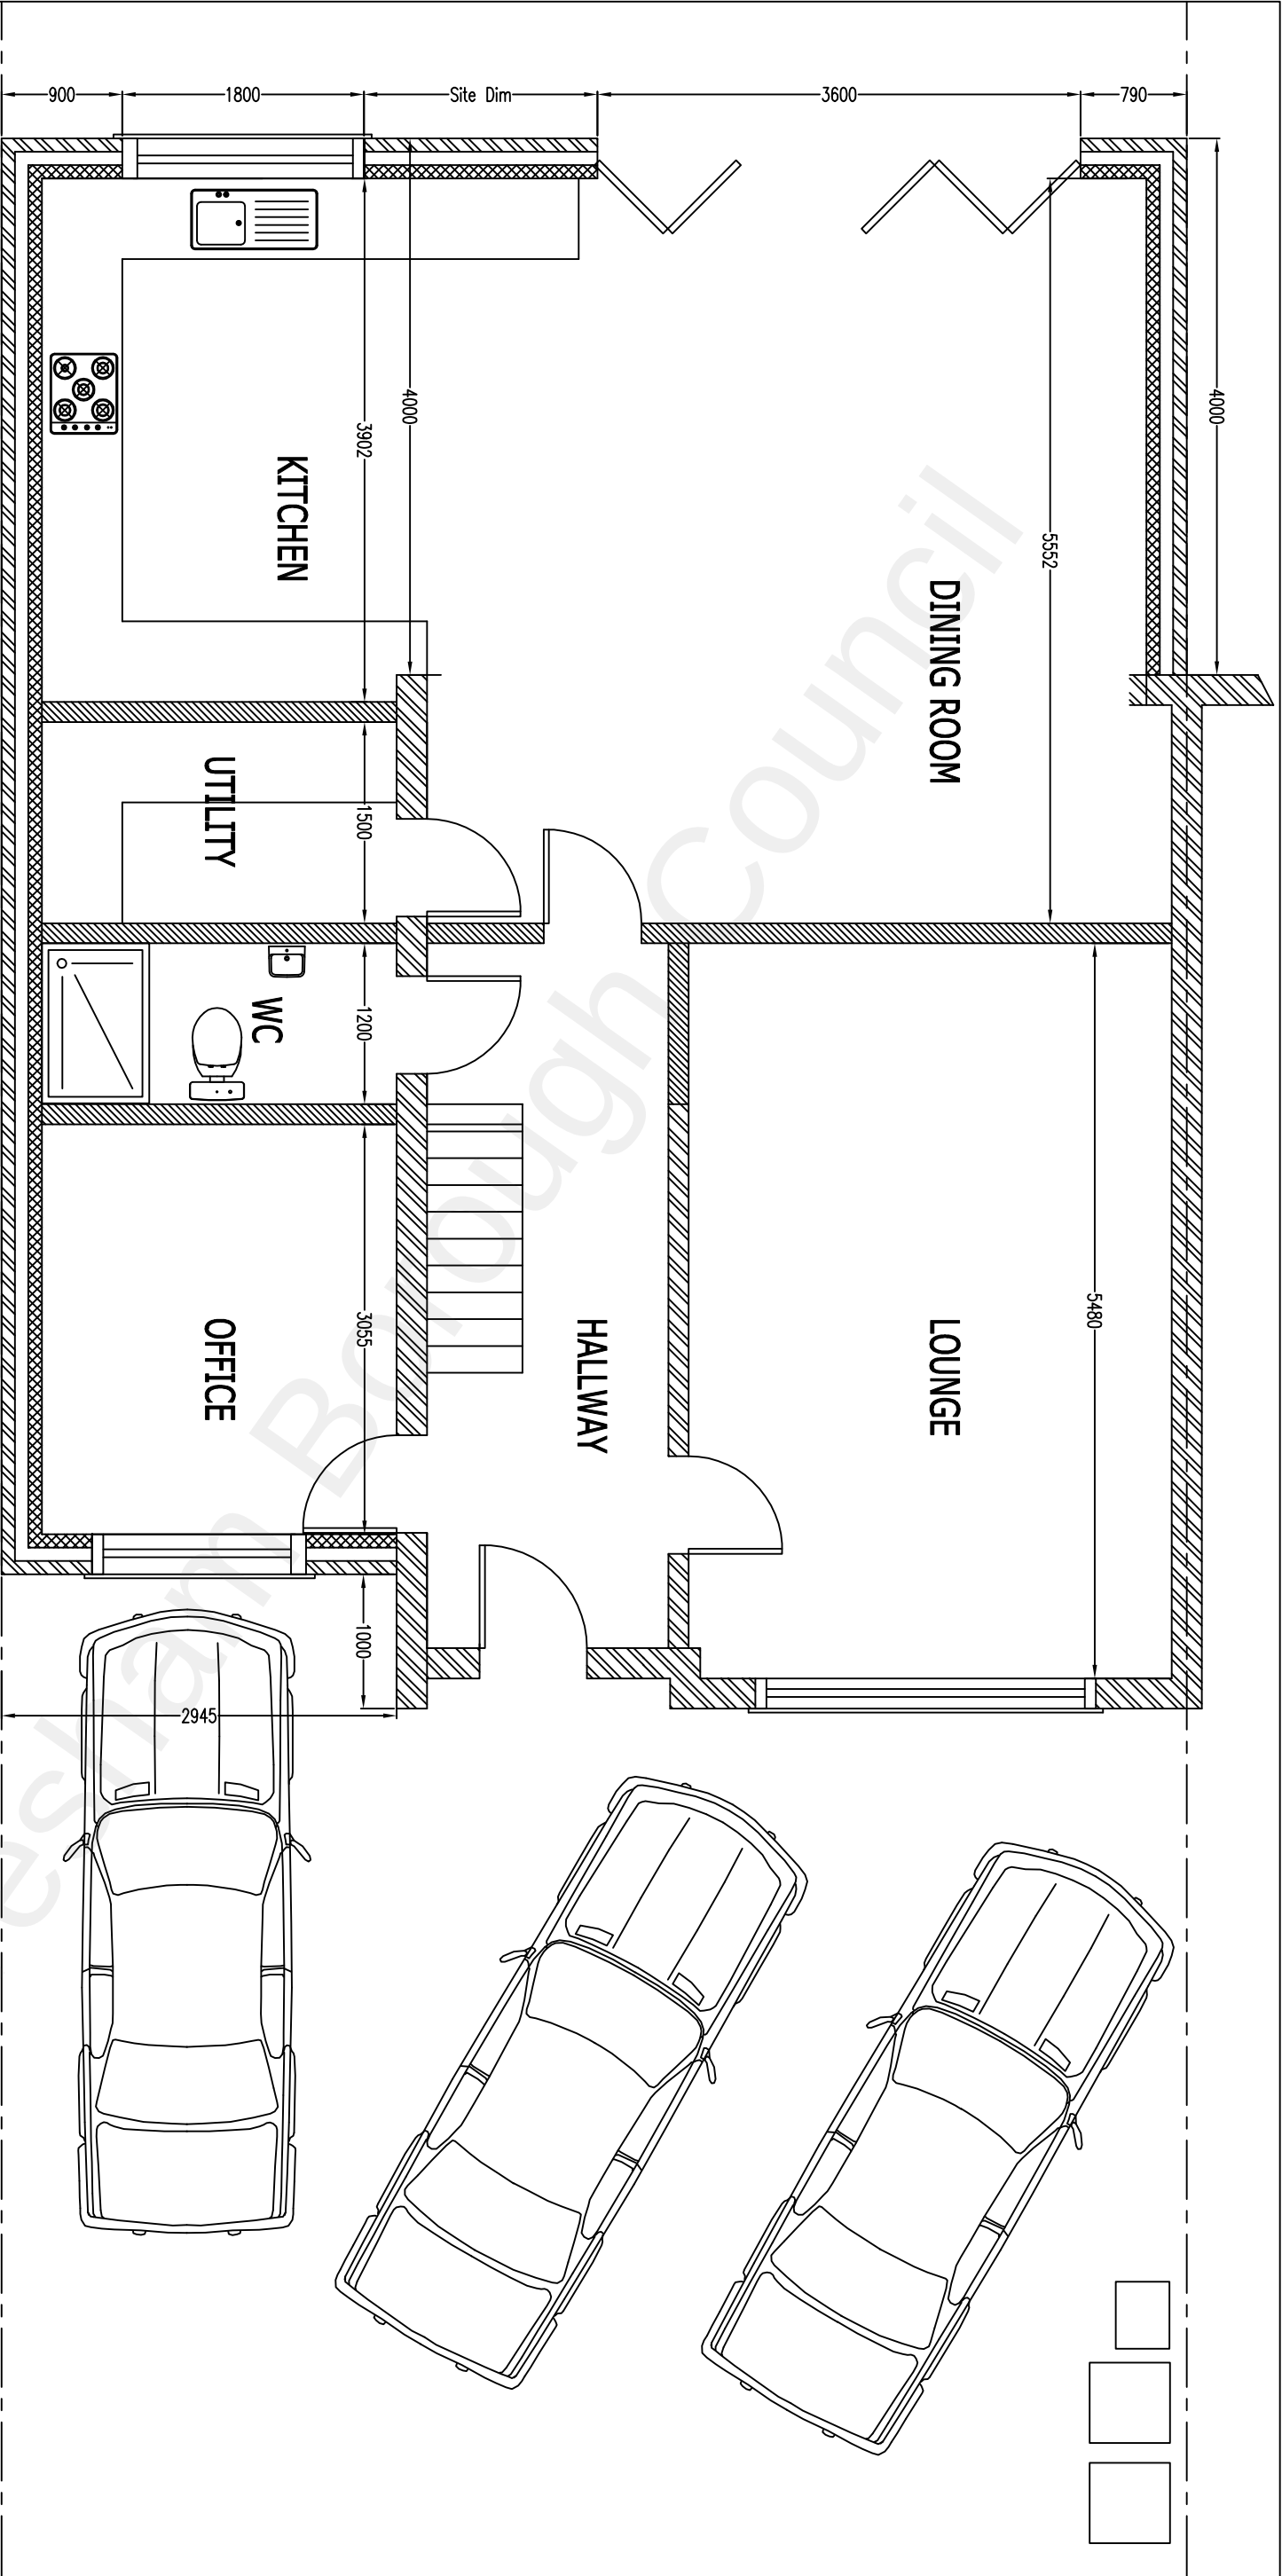

Proposed Ground Floor Plan

Client Mr Sarbjit Singh Bains 66 Tradescant Drive Meopham Kent DA13 0EF	Drawing Title Proposed Ground Floor Plan			Drawing No. 2183-005			Revision 01			
	Plans upgrded to comments received.			RB	01	Sept 22	Scale 1:50@A3		Date Jan 22	
							Computer File No.		Project No.	
							Drawn By RB		Checked By	
							Coordinated By		Approved By	
This drawing is copyright and may not be reproduced or made use of unless expressly agreed by the Design Team All dimensions must be checked on site.			Initial		Rev		Date			