


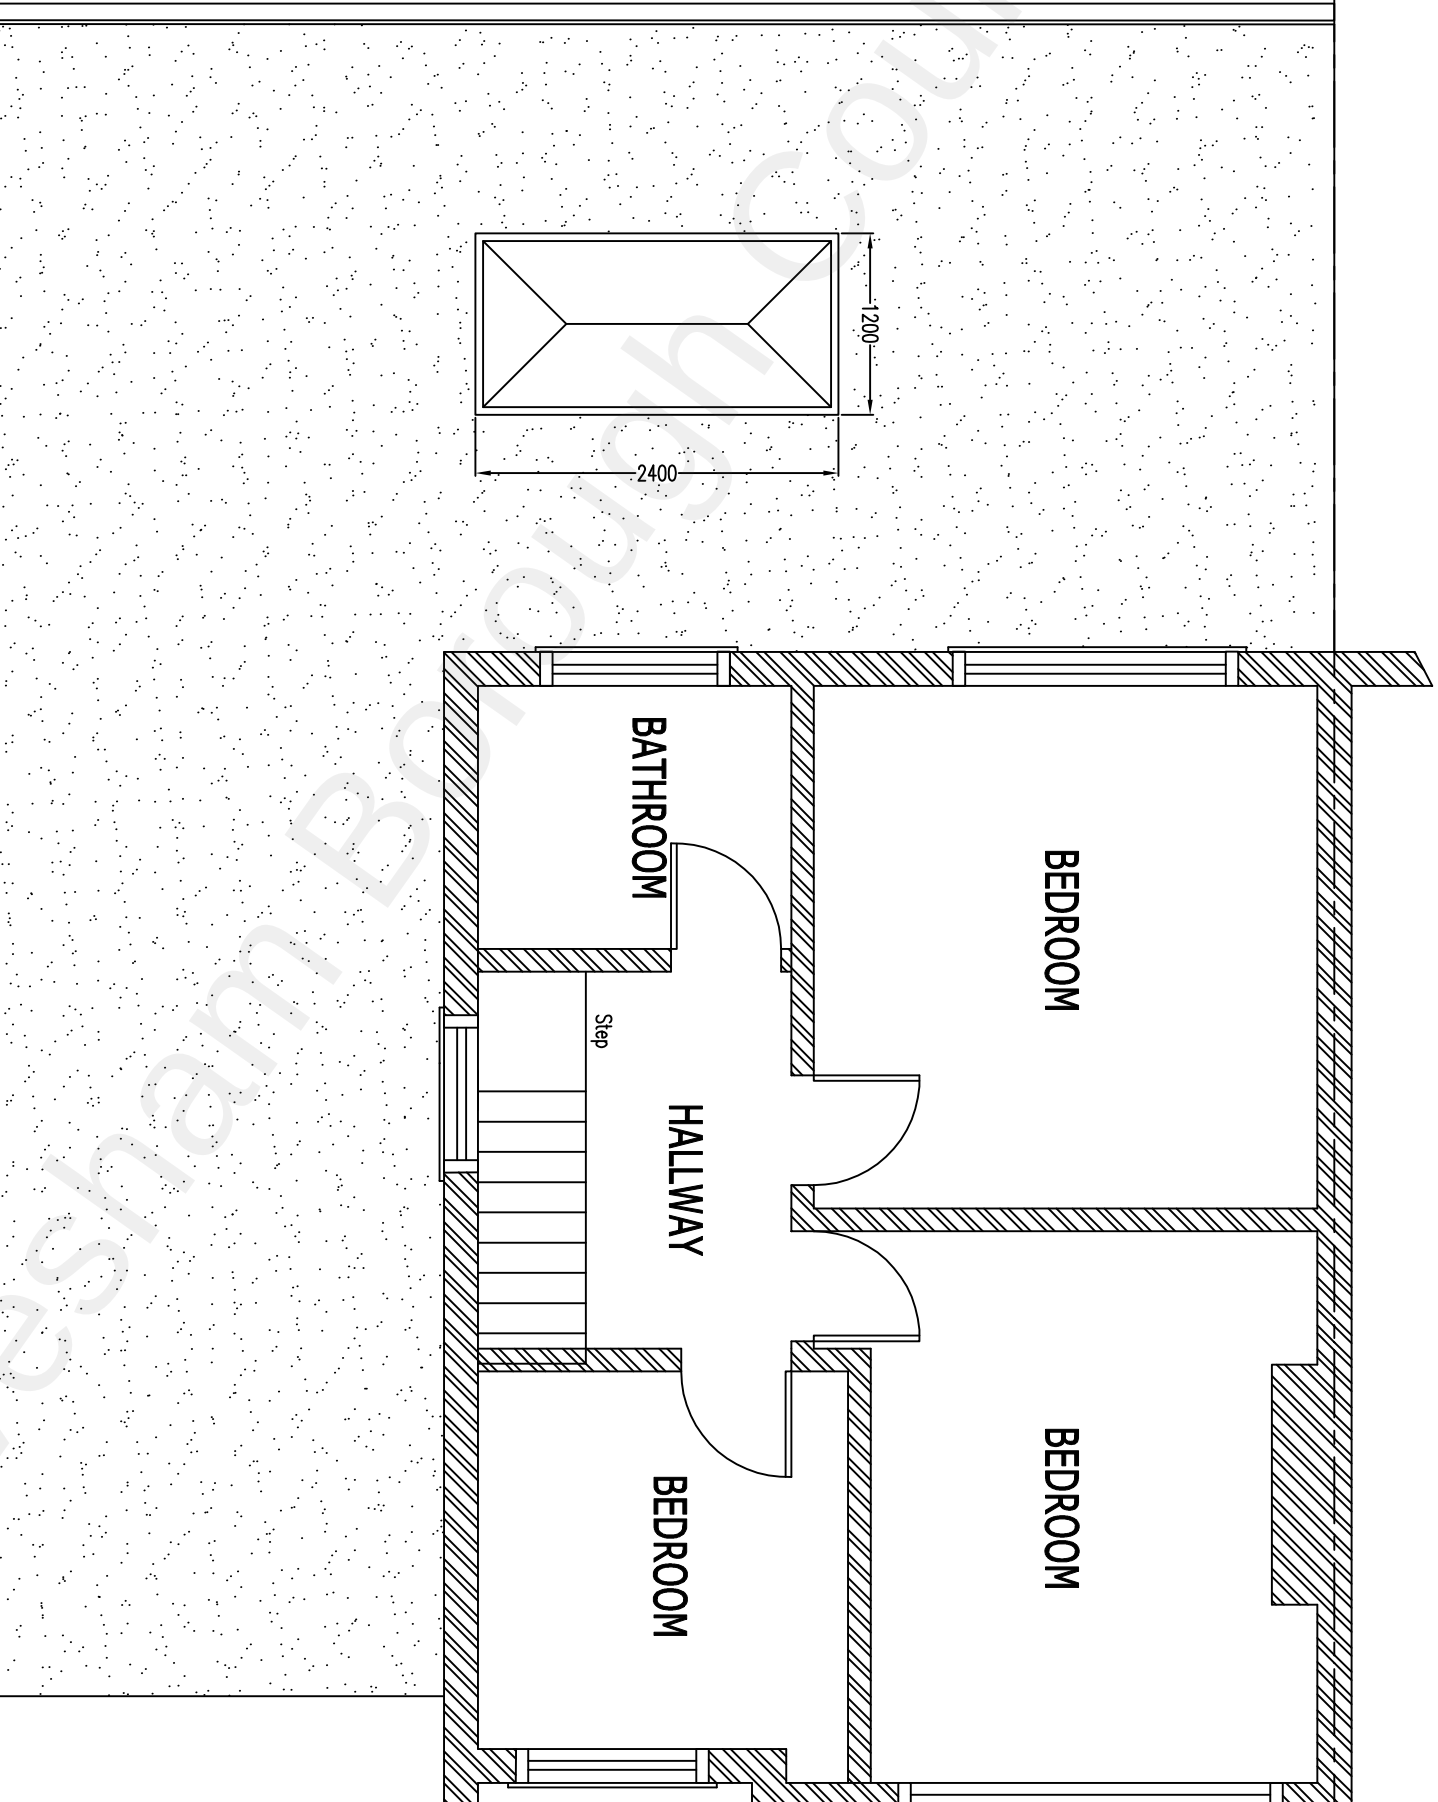

Proposed First Floor Plan

			Client Mr Sarbjit Singh Bains 66 Tradescant Drive Meopham Kent DA13 0EF			Drawing Title Proposed First Floor Plan								
Description Plans upgraded to comments received.			Initial		Rev		Date		Drawing No. 2183-006			Revision 01		
			RB		01		Sept 22		Scale 1:50@A3			Date Jan 22		
									Computer File No.			Project No.		
			Drawn By RB						Checked By					
			Coordinated By						Approved By					