


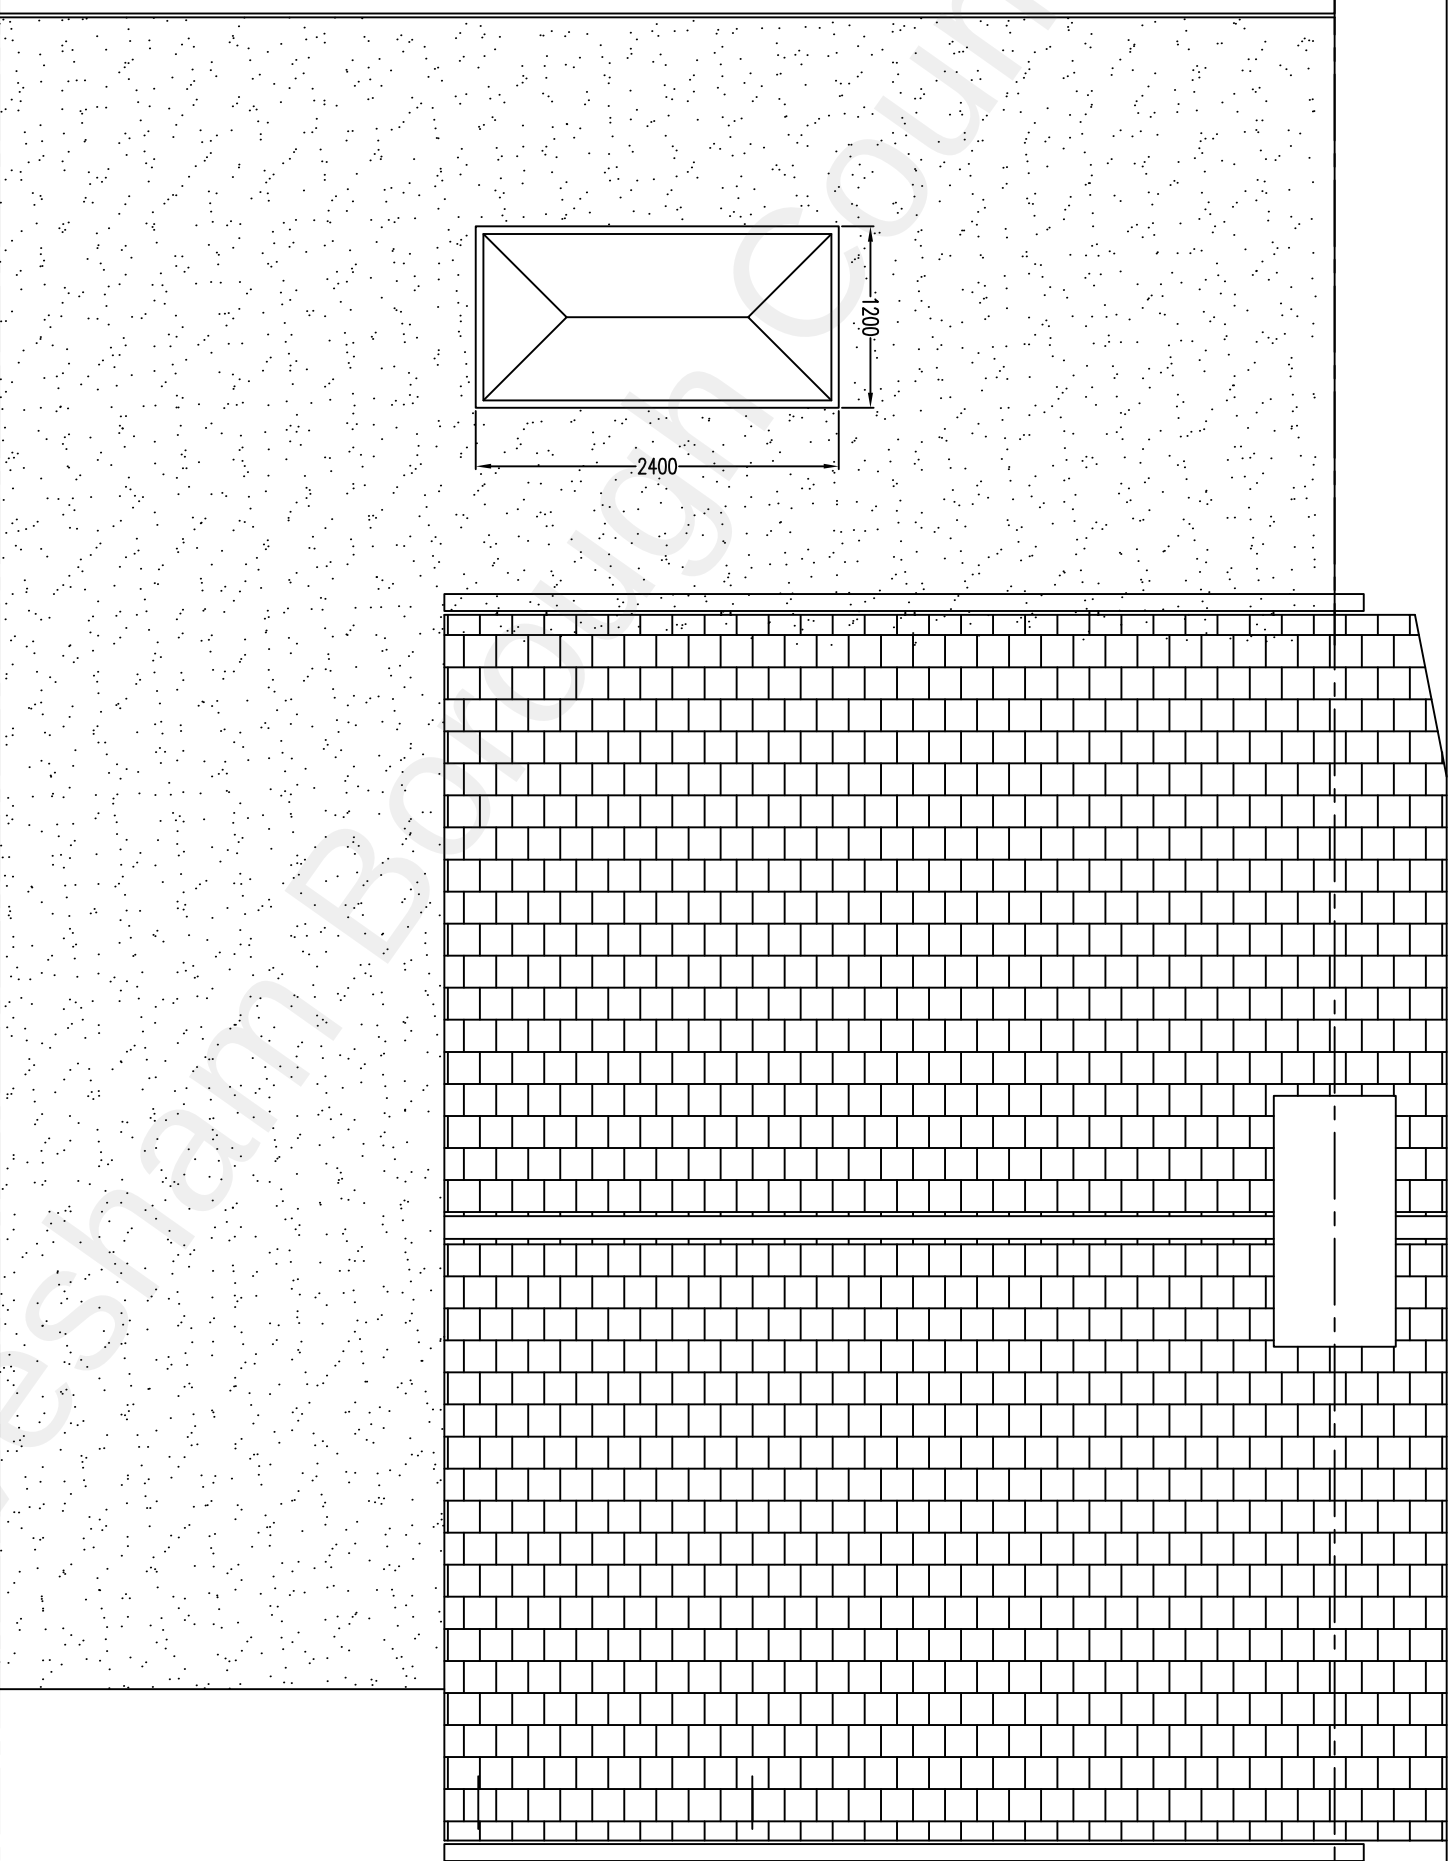

Proposed Roof Plan



Client Mr Sarbjit Singh Bains 66 Tradescant Drive Meopham Kent DA13 0EF	Drawing Title Proposed Roof Plan			This drawing is copyright and may not be reproduced or made use of unless expressly agreed by the Design Team All dimensions must be checked on site.			Drawing No.	Revision
							2183-007	01
							Scale 1:50@A3	Date Jan 22
							Computer File No.	Project No.
							Drawn By RB	Checked By
						Coordinated By	Approved By	