




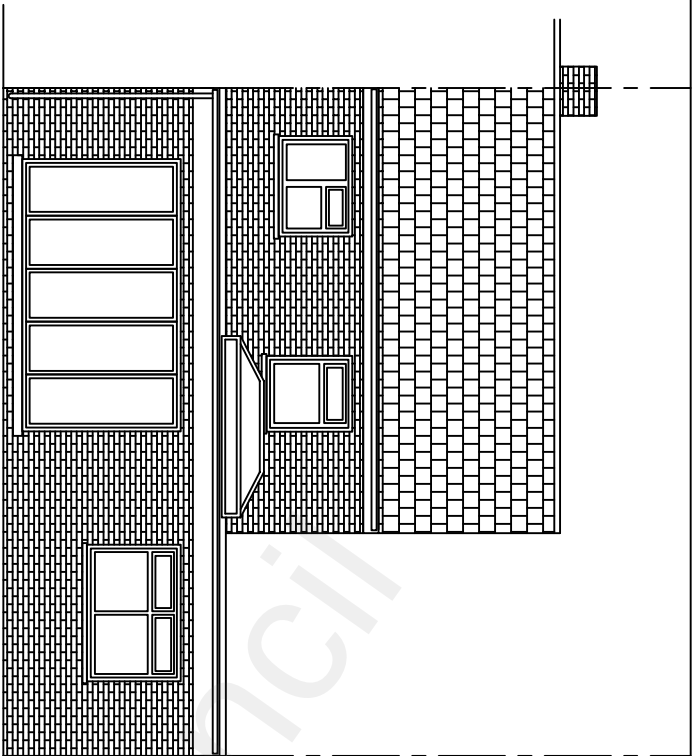


Proposed Rear Elevation

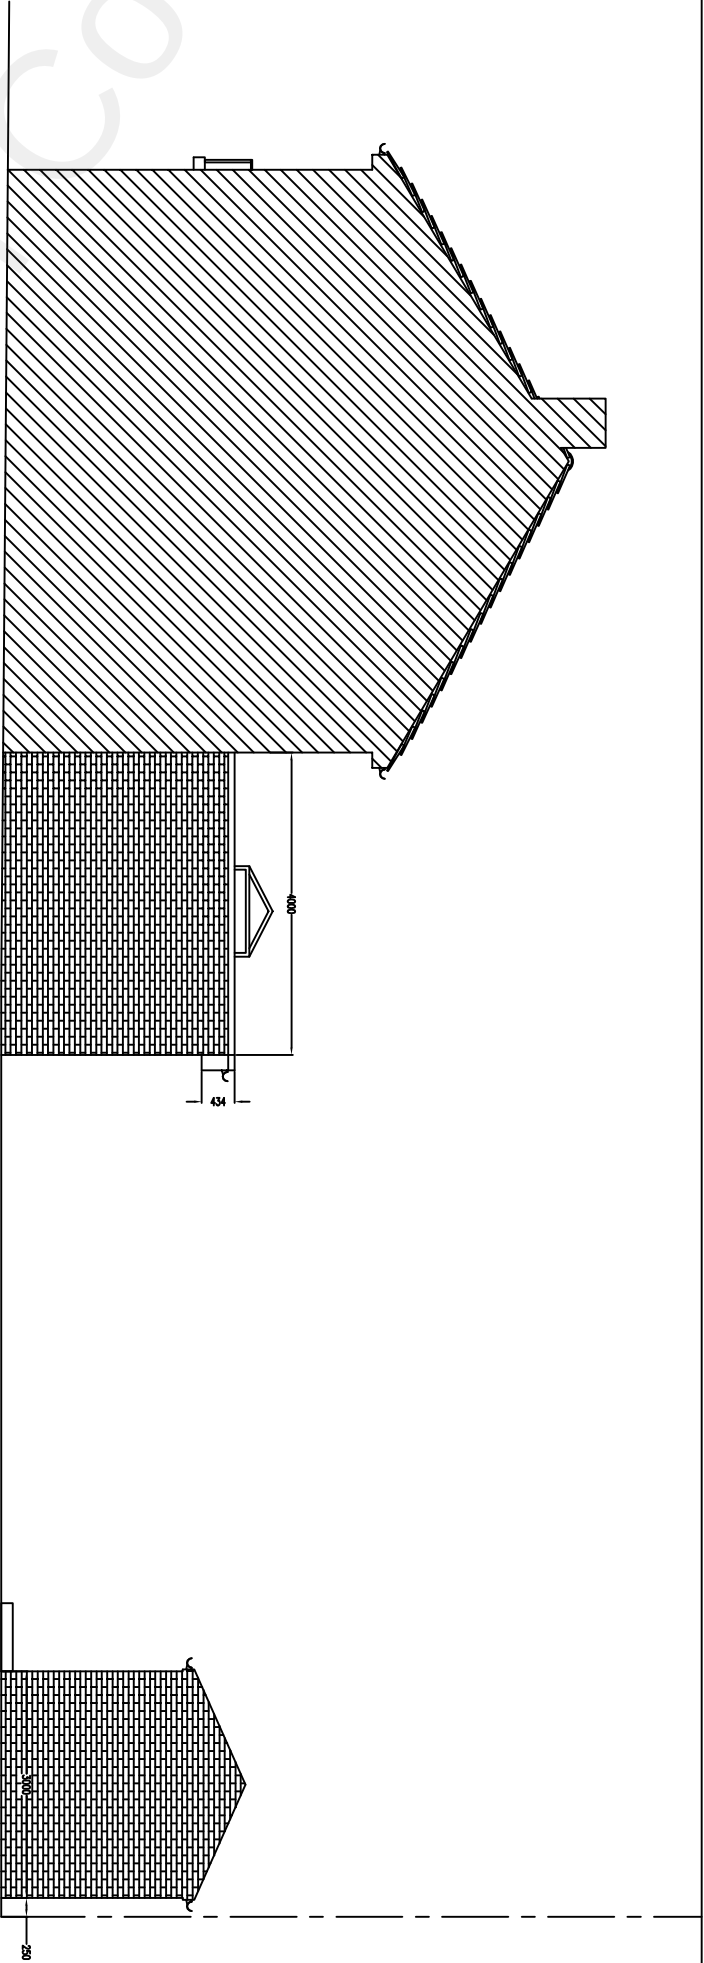

Proposed Side Elevation

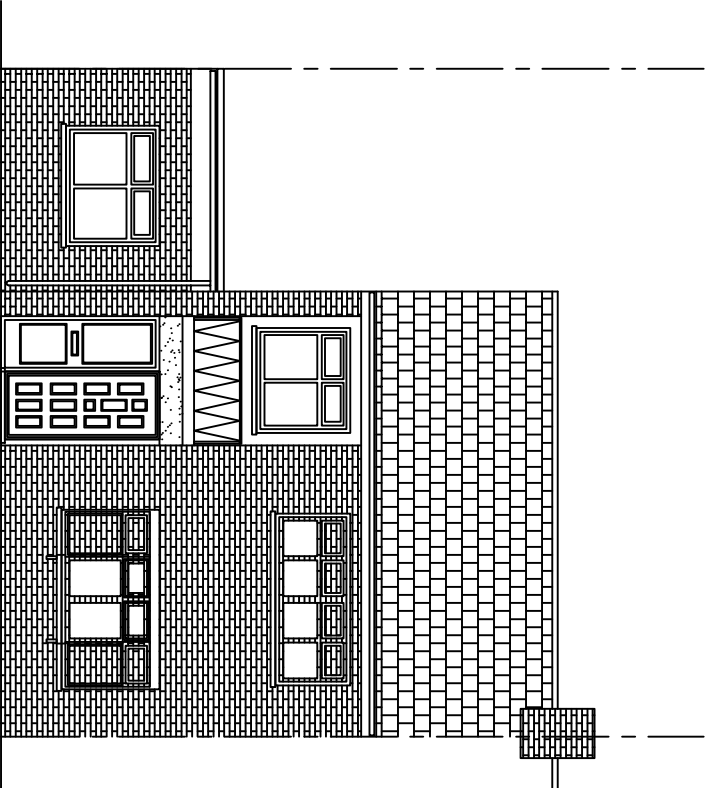

Proposed Front Elevation

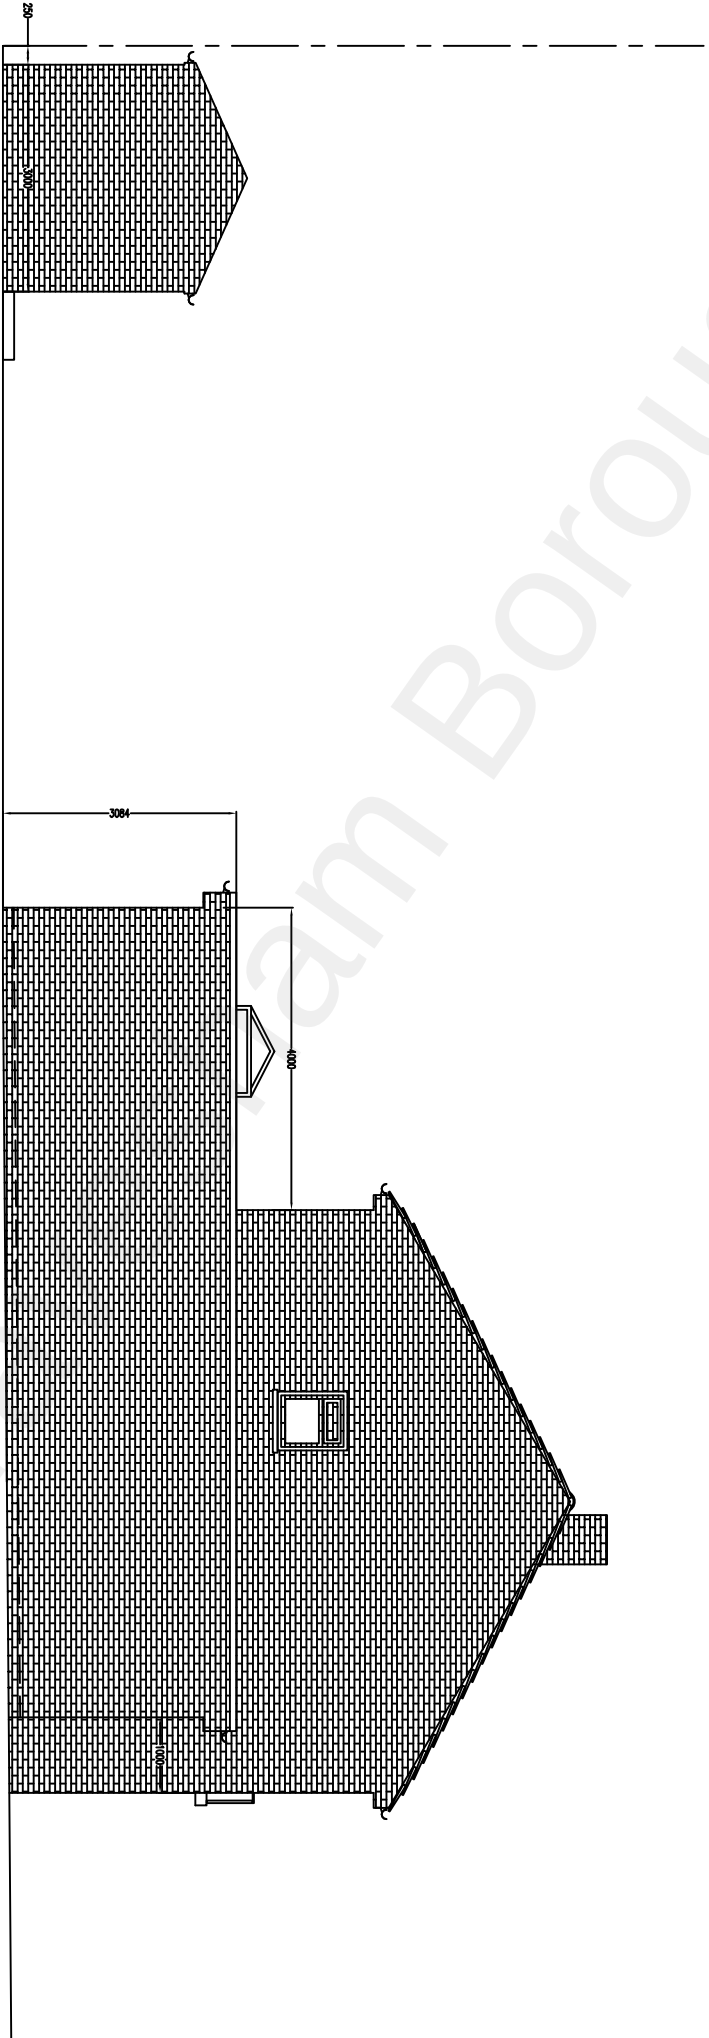

Proposed Side Elevation

Client Mr Sarbjit Singh Bains 66 Tradescant Drive Meopham Kent DA13 0EF		Drawing Title Proposed Elevations		Revision 01	
Plans updated to comments received.		RB	01	Sept 22	Scale 1:100@A3
Description		Initial	Rev	Date	Computer File No.
This drawing is copyright and may not be reproduced or made use of unless expressly agreed by the Design Team. All dimensions must be checked on site.					Project No.
		Drawn By RB		Checked By	
		Coordinated By		Approved By	