





3 Existing Block Plan, Scale 1:200 at A1



4 Proposed Block Plan, Scale 1:200 at A1

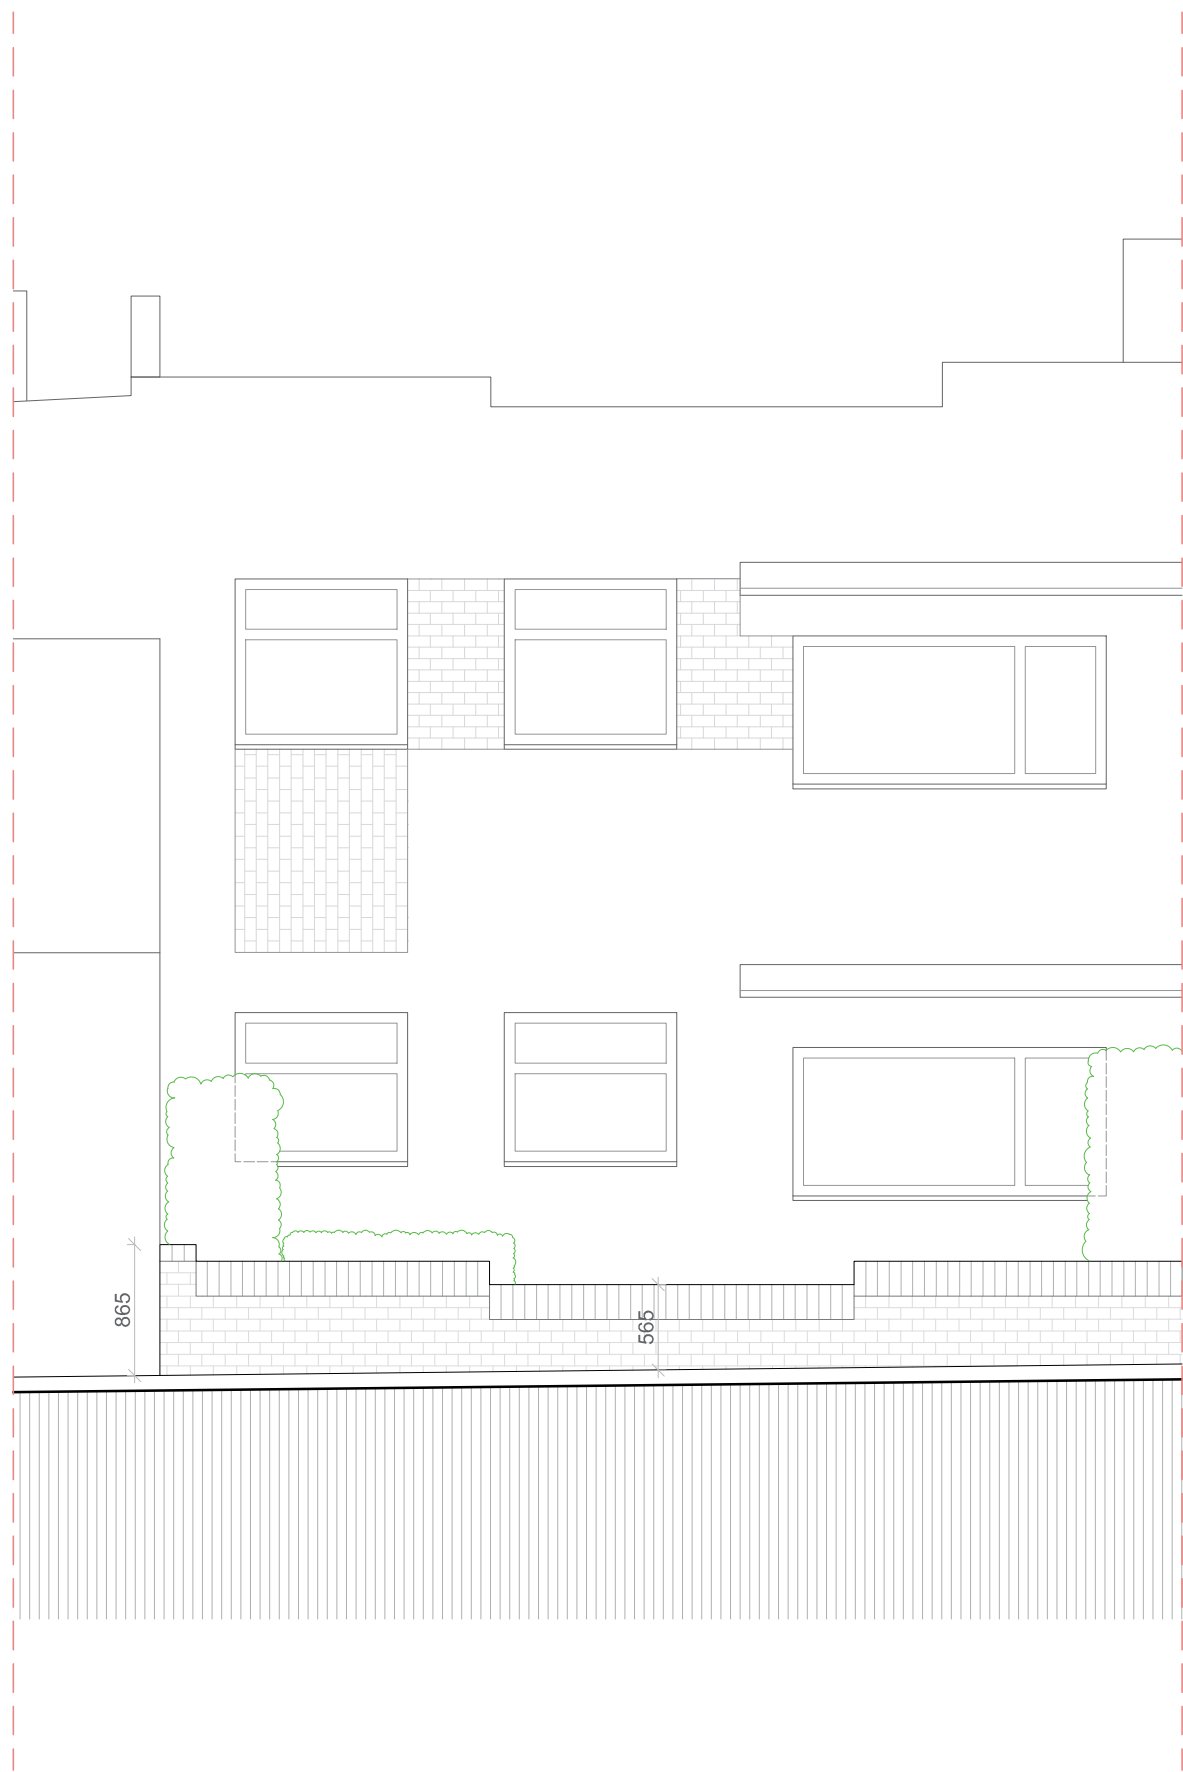

5 Existing Front Elevation, Scale 1:50 at A1

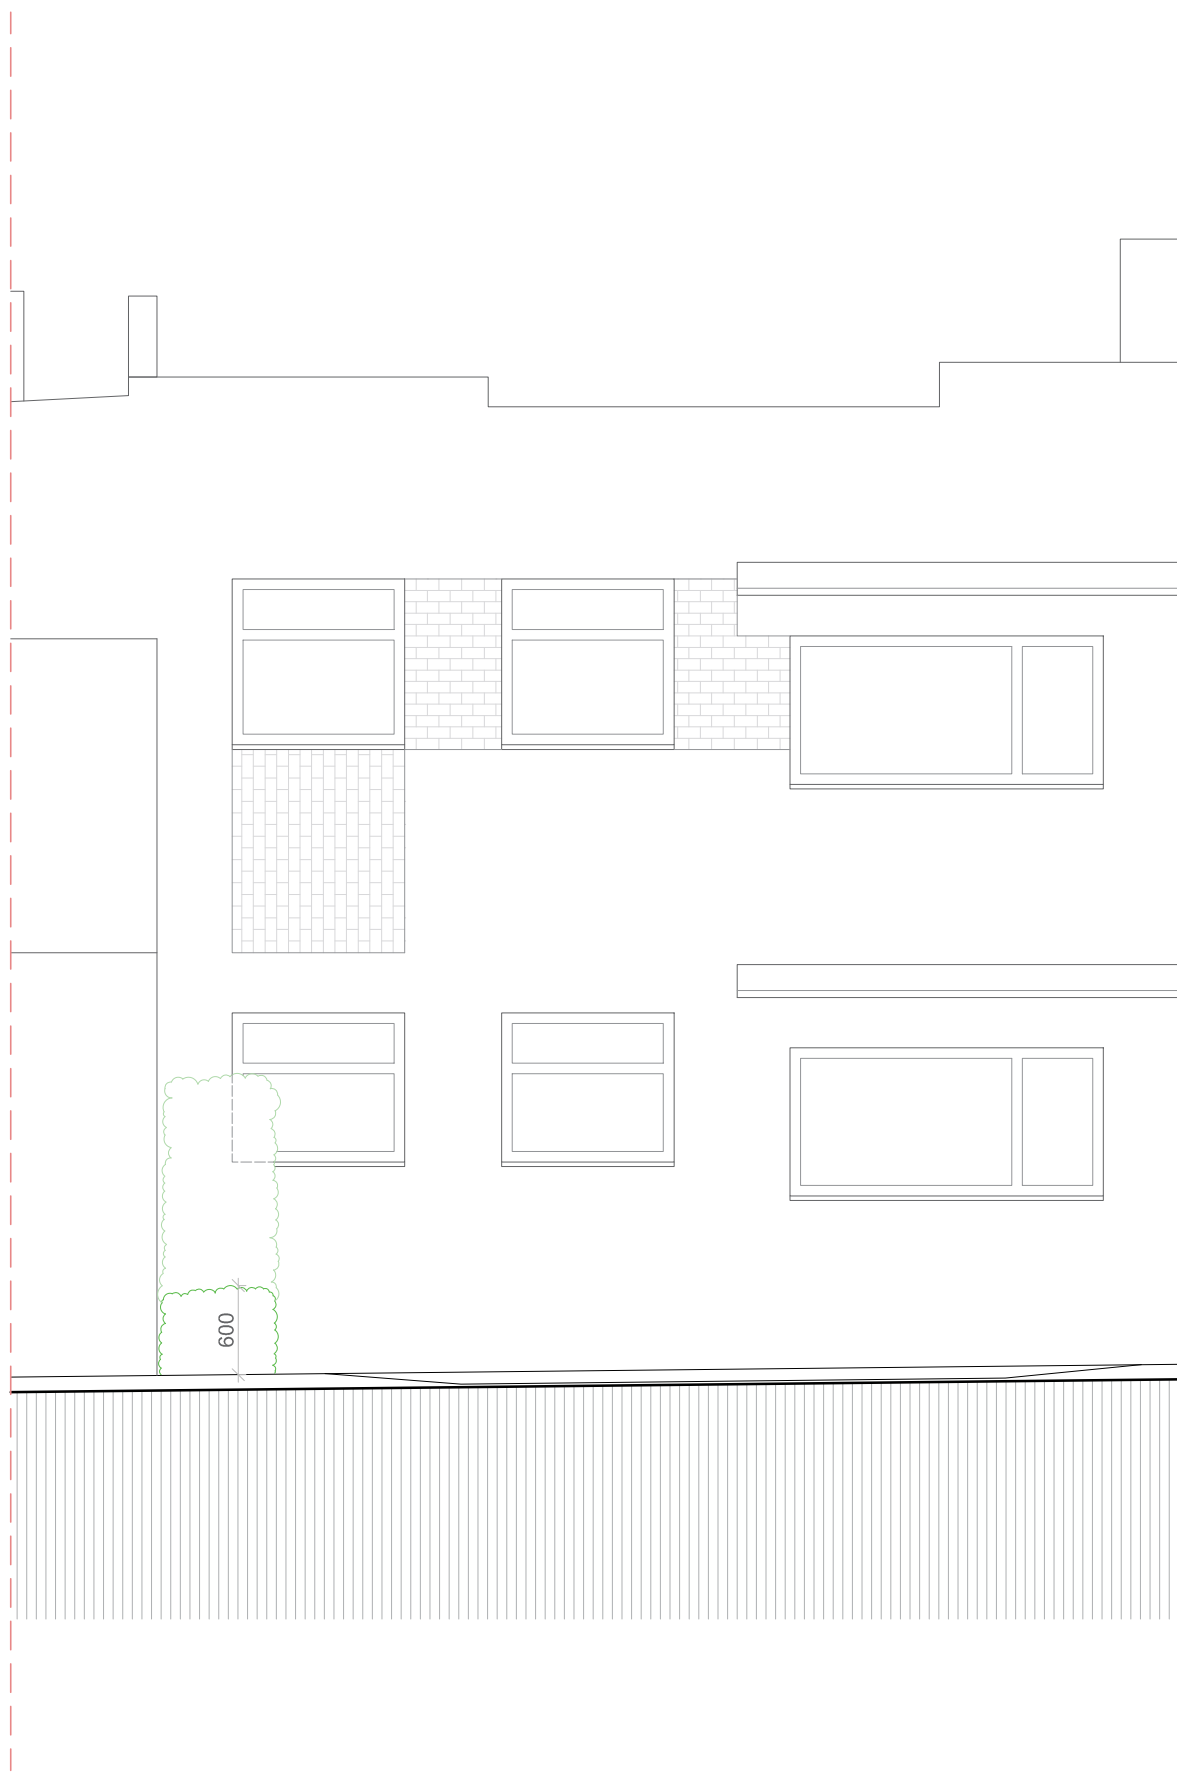

6 Proposed Front Elevation, Scale 1:50 at A1

Disclaimer:

Drawing must not be reissued, loaned or copied without the written consent of BeforeBricks. All errors, omissions, discrepancies should be reported to BeforeBricks immediately. All dimensions to be checked before site fabrication by the contractor, his sub-contractor or supplier. Any deviation from the drawing to be reported to BeforeBricks immediately. This drawing is not intended for purposes of construction.

Notes:

- 3 Existing Block Plan
- 4 Proposed Block Plan
- 5 Existing Front Elevation
- 6 Proposed Front Elevation



BeforeBricks

020 4586 8996

hello@beforebricks.com

<https://www.beforebricks.com/>

3rd Floor, 86-90 Paul St.
London EC2A 4NE

Client: Elena Boca

Site: 133 St Marks Avenue,
Northfleet, Kent, DA11 9LL

Project description:
The creation of a vehicle
crossover and a driveway.

Title: Existing and Proposed
Block Plans and Elevations

Drawing Status: **PLANNING**

Date: 17/12/2024 Drawn by: TR
Scale: various Checked by:

Northpoint for drawings No/s 3,4:



Drawing No/s: 3-6