



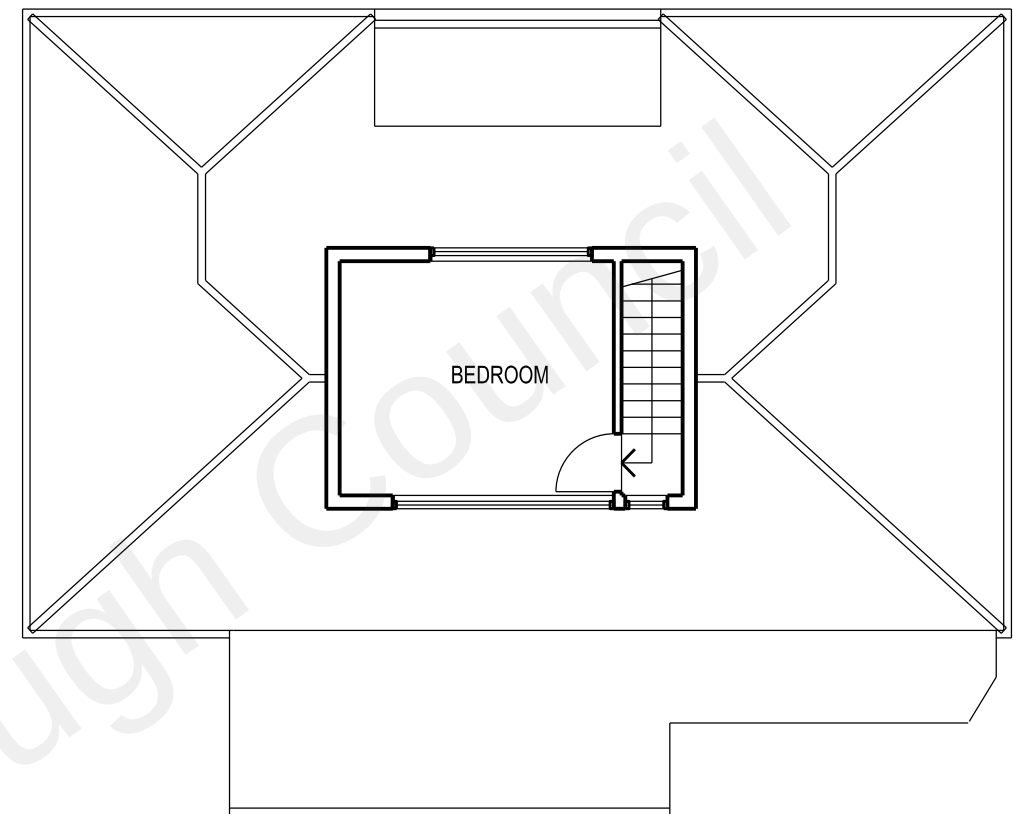

FIRST FLOOR PLAN

GROUND FLOOR PLAN

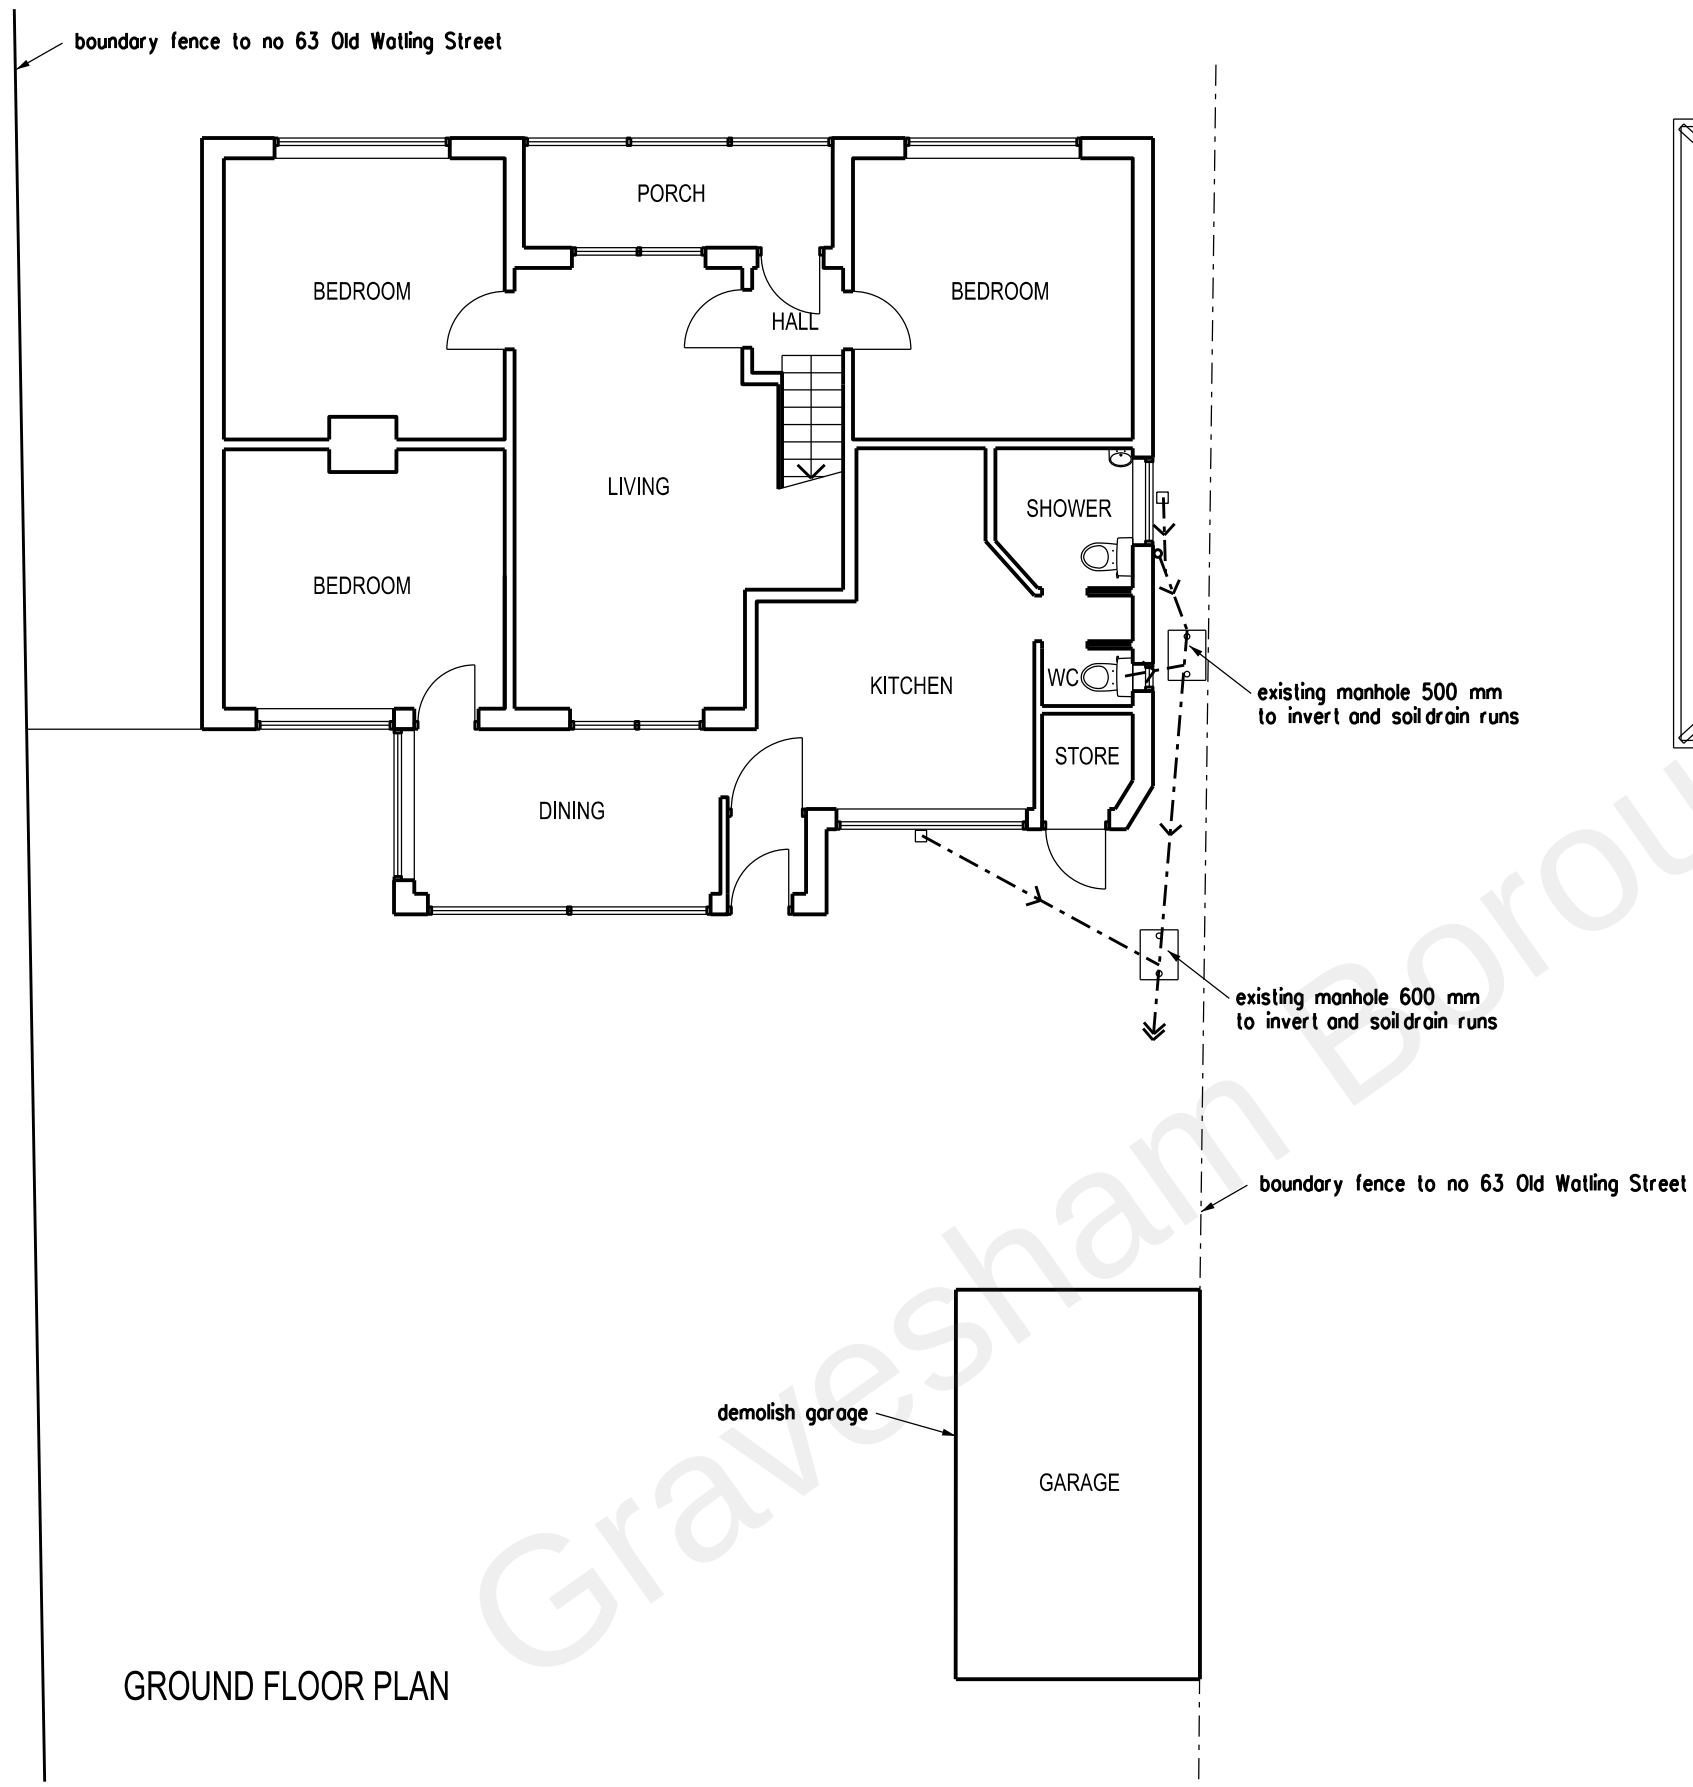

REVISION	DATE
ARCHITECT	
TA ARCHITECTS 11 JOYDENS WOOD ROAD BEXLEY KENT DA5 2HS Tel 07905 130591 ta140256@gmail.com	
JOB	
PROPOSED DOUBLE STOREY EXTENSION AT TOURMALANE 63 OLD WATLING STREET GRAVESEND KENT DA11 7NT	
DRAWING	
EXISTING GROUND FLOOR AND FIRST FLOOR PLANS	
SCALE	DATE
1:100 AT A3	NOV 2021
DRAWING NO.	
HS/02	