



boundary fence to no 63 Old Watling Street

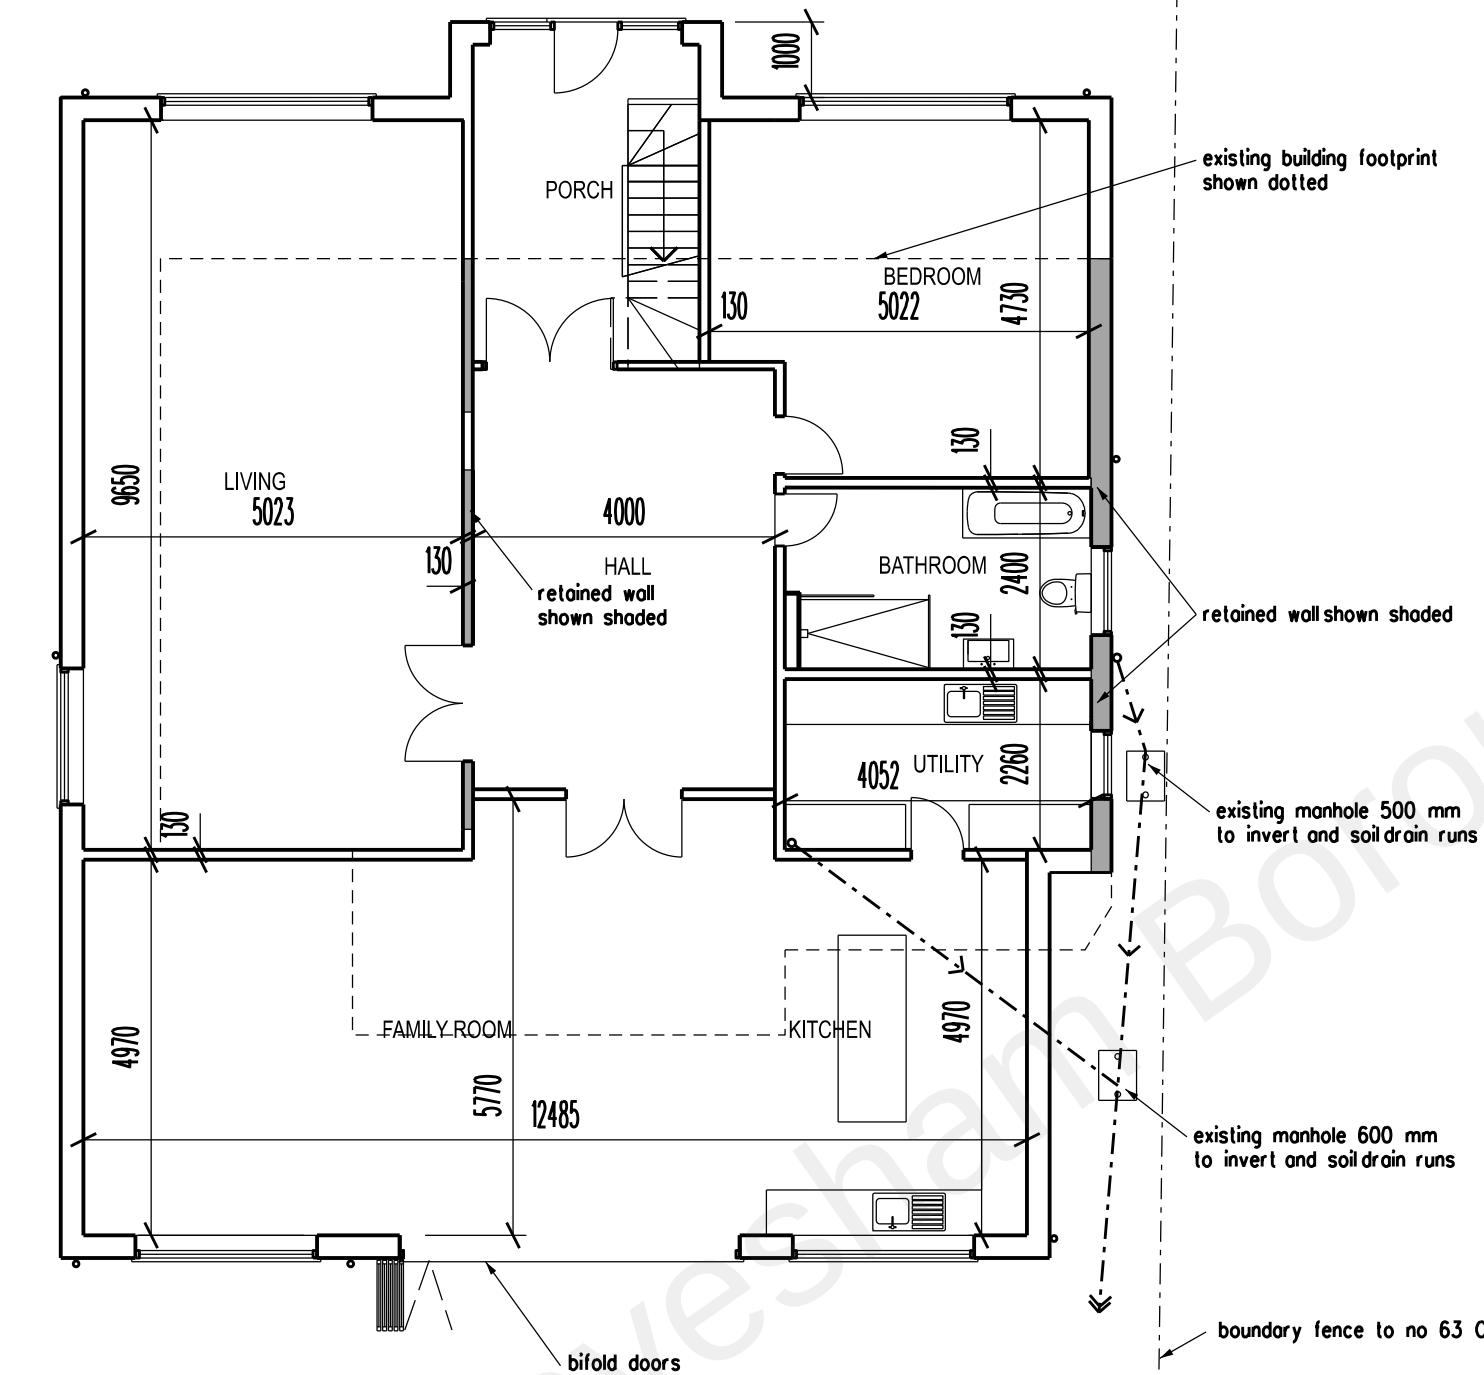

GROUND FLOOR PLAN

FIRST FLOOR PLAN

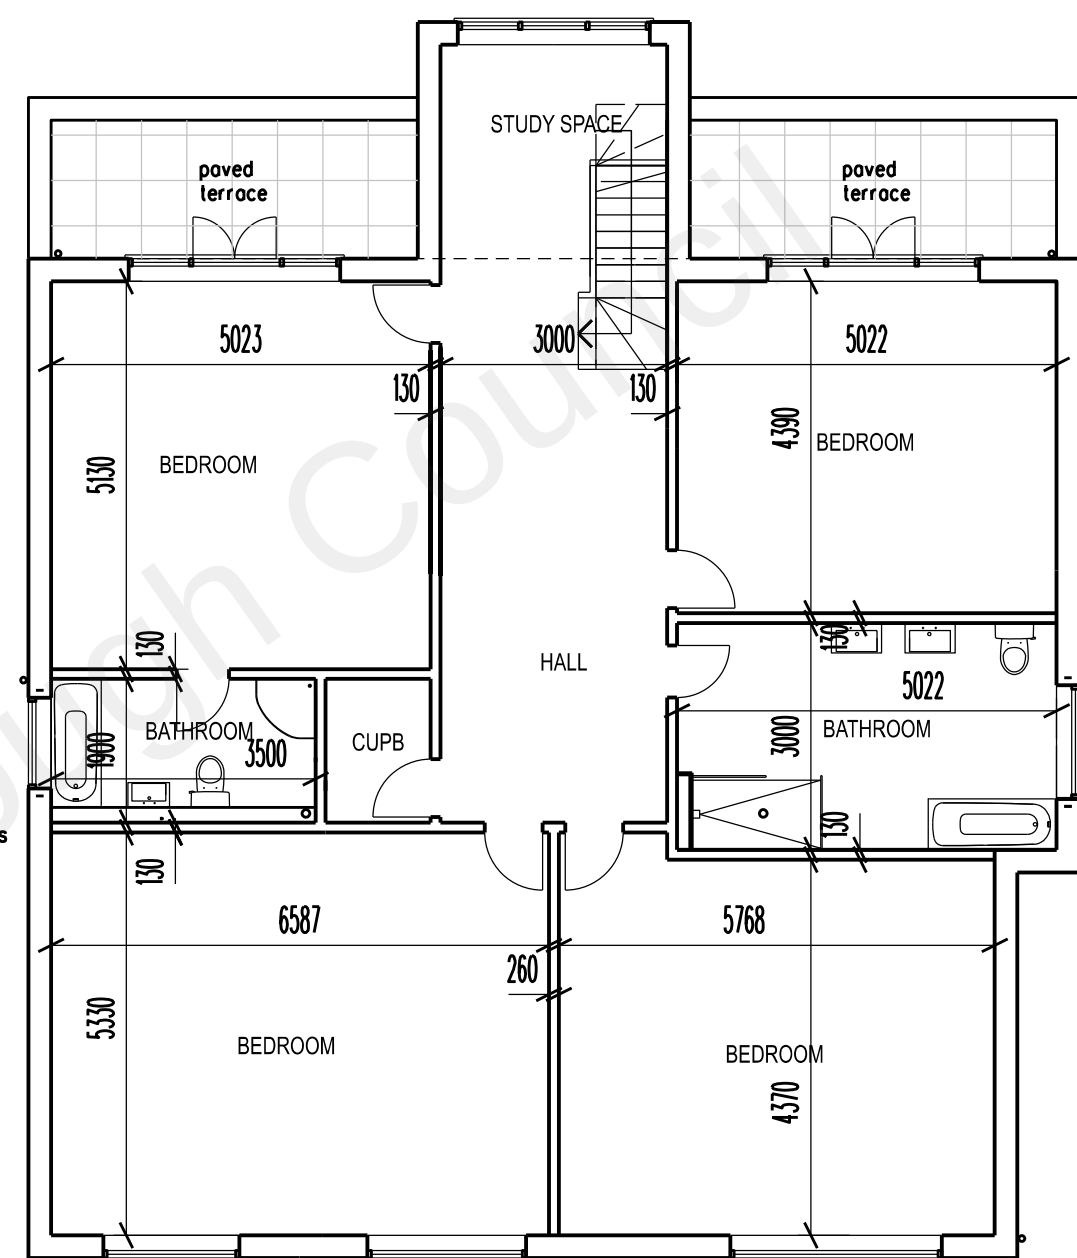

REVISION
ARCHITECT
TA ARCHITECTS
11 JOYDENS WOOD ROAD BEXLEY
KENT DA5 2HS Tel 07905 130591
ta140256@googlemail.com

JOB
PROPOSED DOUBLE STOREY
EXTENSION AT TOURMALANE
63 OLD WATLING STREET
GRAVESEND KENT DA11 7NT

DRAWING
PROPOSED GROUND FLOOR
AND FIRST FLOOR PLANS

SCALE
1:100 AT A3
DATE
NOV 2021

DRAWING NO.
HS/04

