


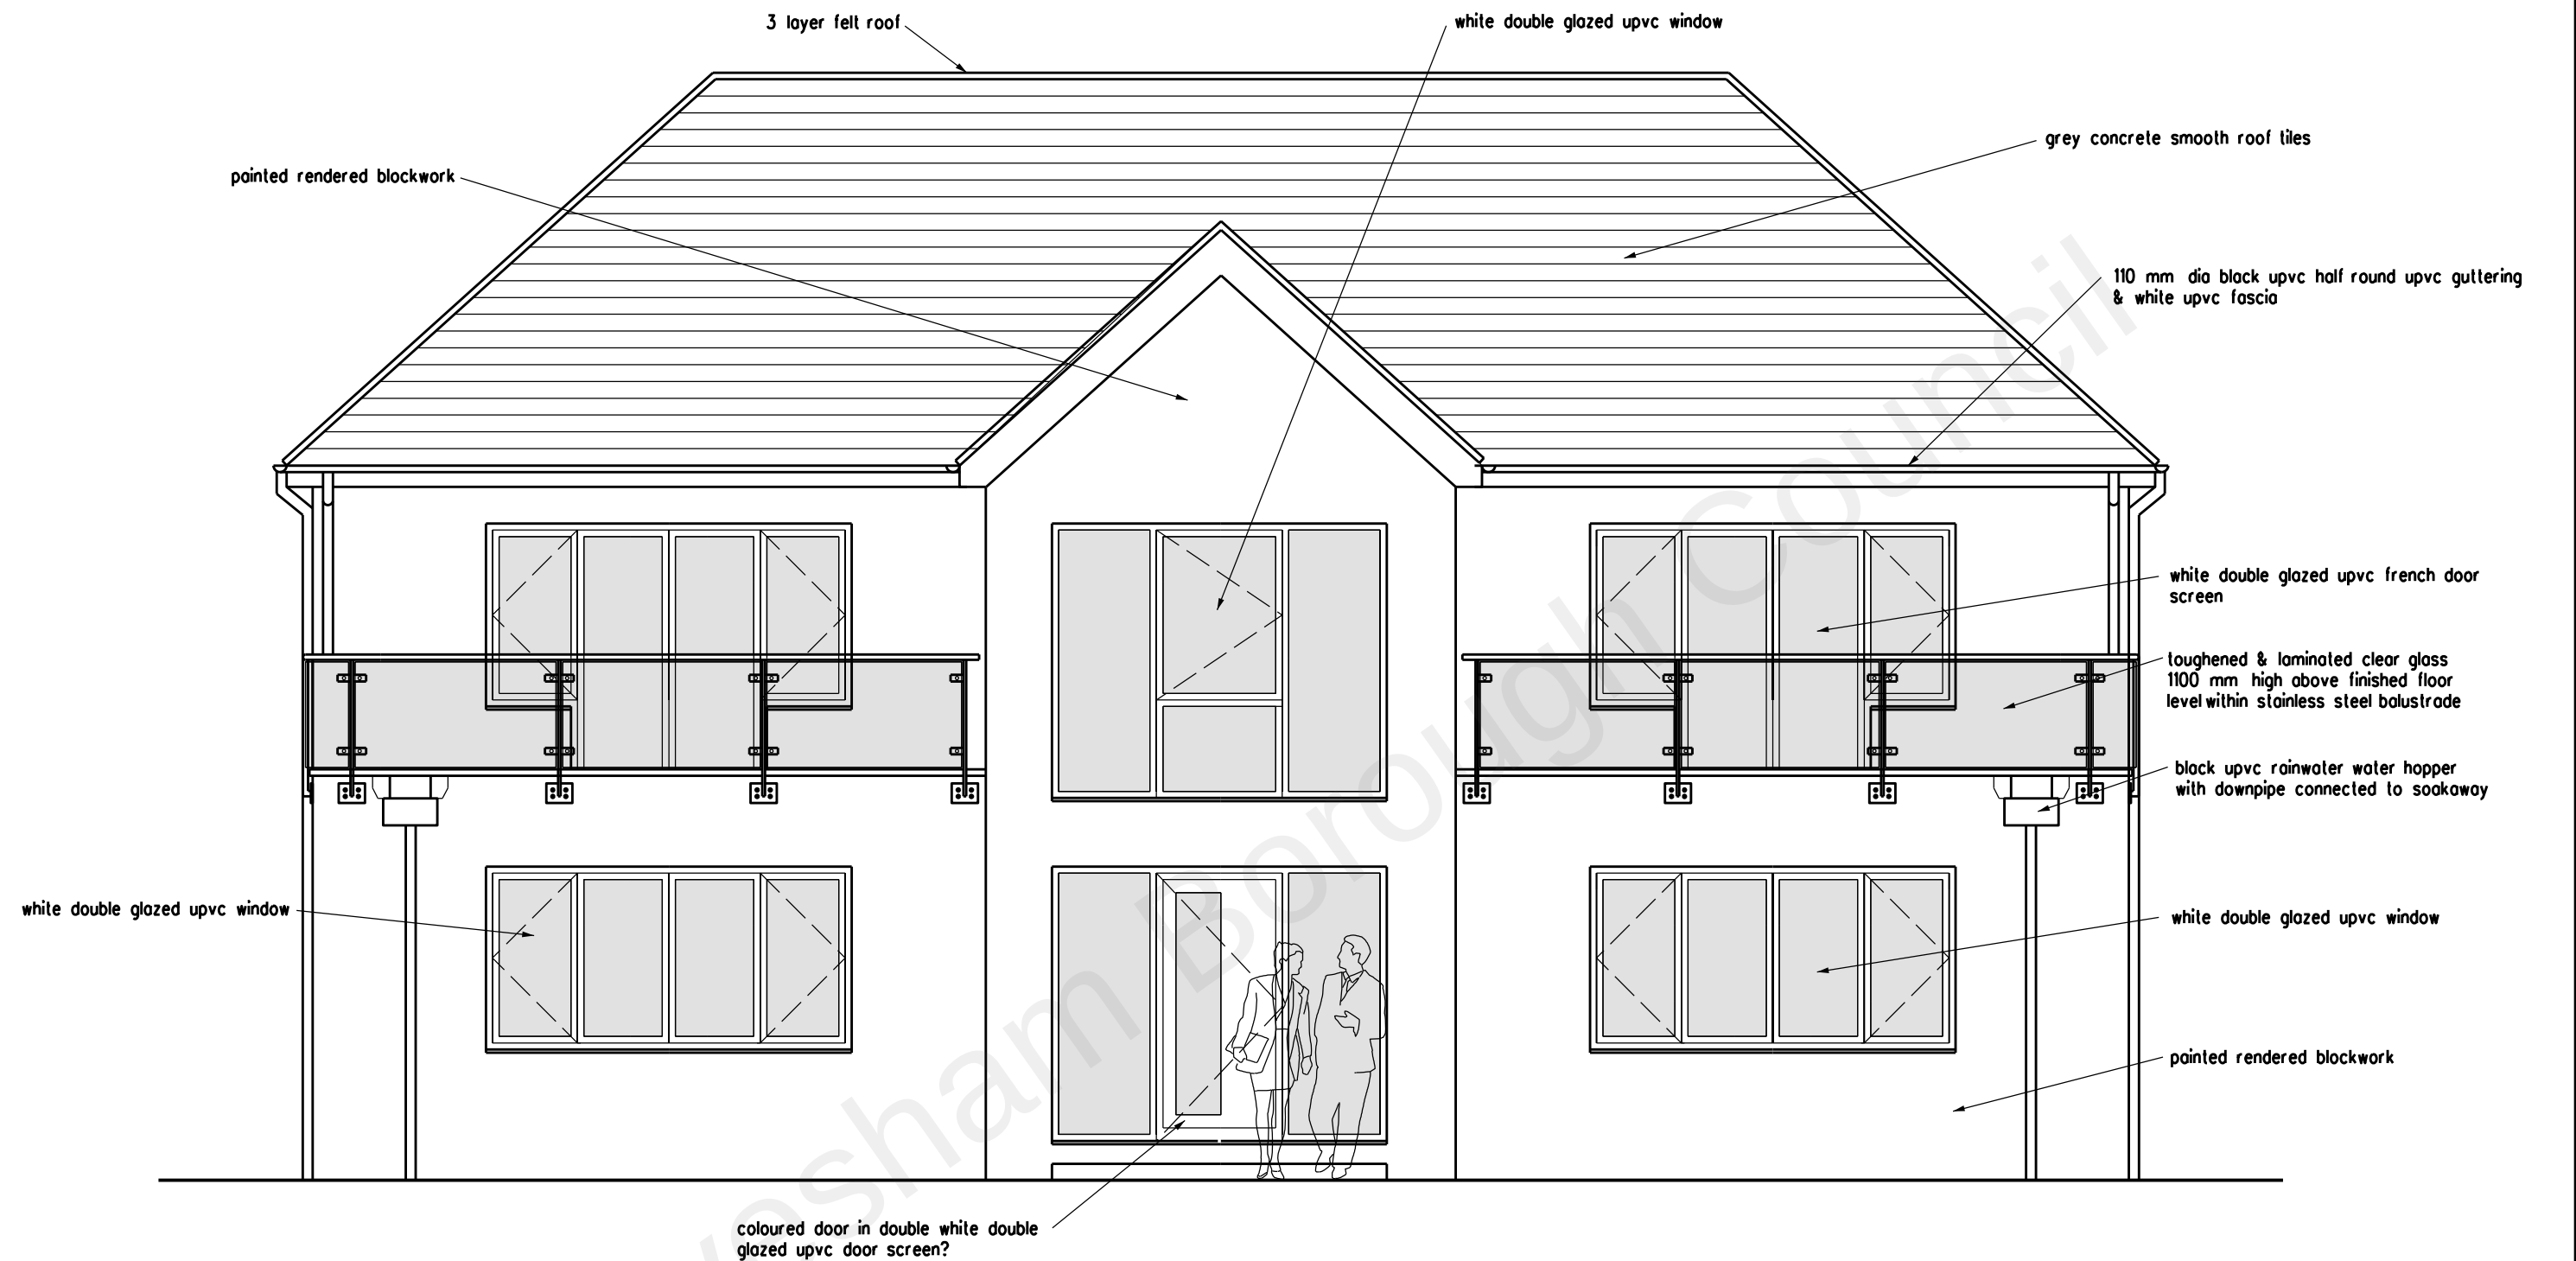

REVISION
ARCHITECT
TA ARCHITECTS
11 JOYDENS WOOD ROAD BEXLEY
KENT DA5 2HS Tel 07905 130591
ta140256@googlemail.com

JOB
PROPOSED DOUBLE STOREY
EXTENSION AT TOURMALANE
63 OLD WATLING STREET
GRAVESEND KENT DA11 7NT

DRAWING
PROPOSED FRONT ELEVATION
SOUTH

SCALE
1:50 AT A3
DATE
MAR 2022

DRAWING NO.
HS/05

0 1 2 3 4 5 metres