




Existing Front Elevation-1:50 EAST



Existing Side Elevation-1:50 NORTH

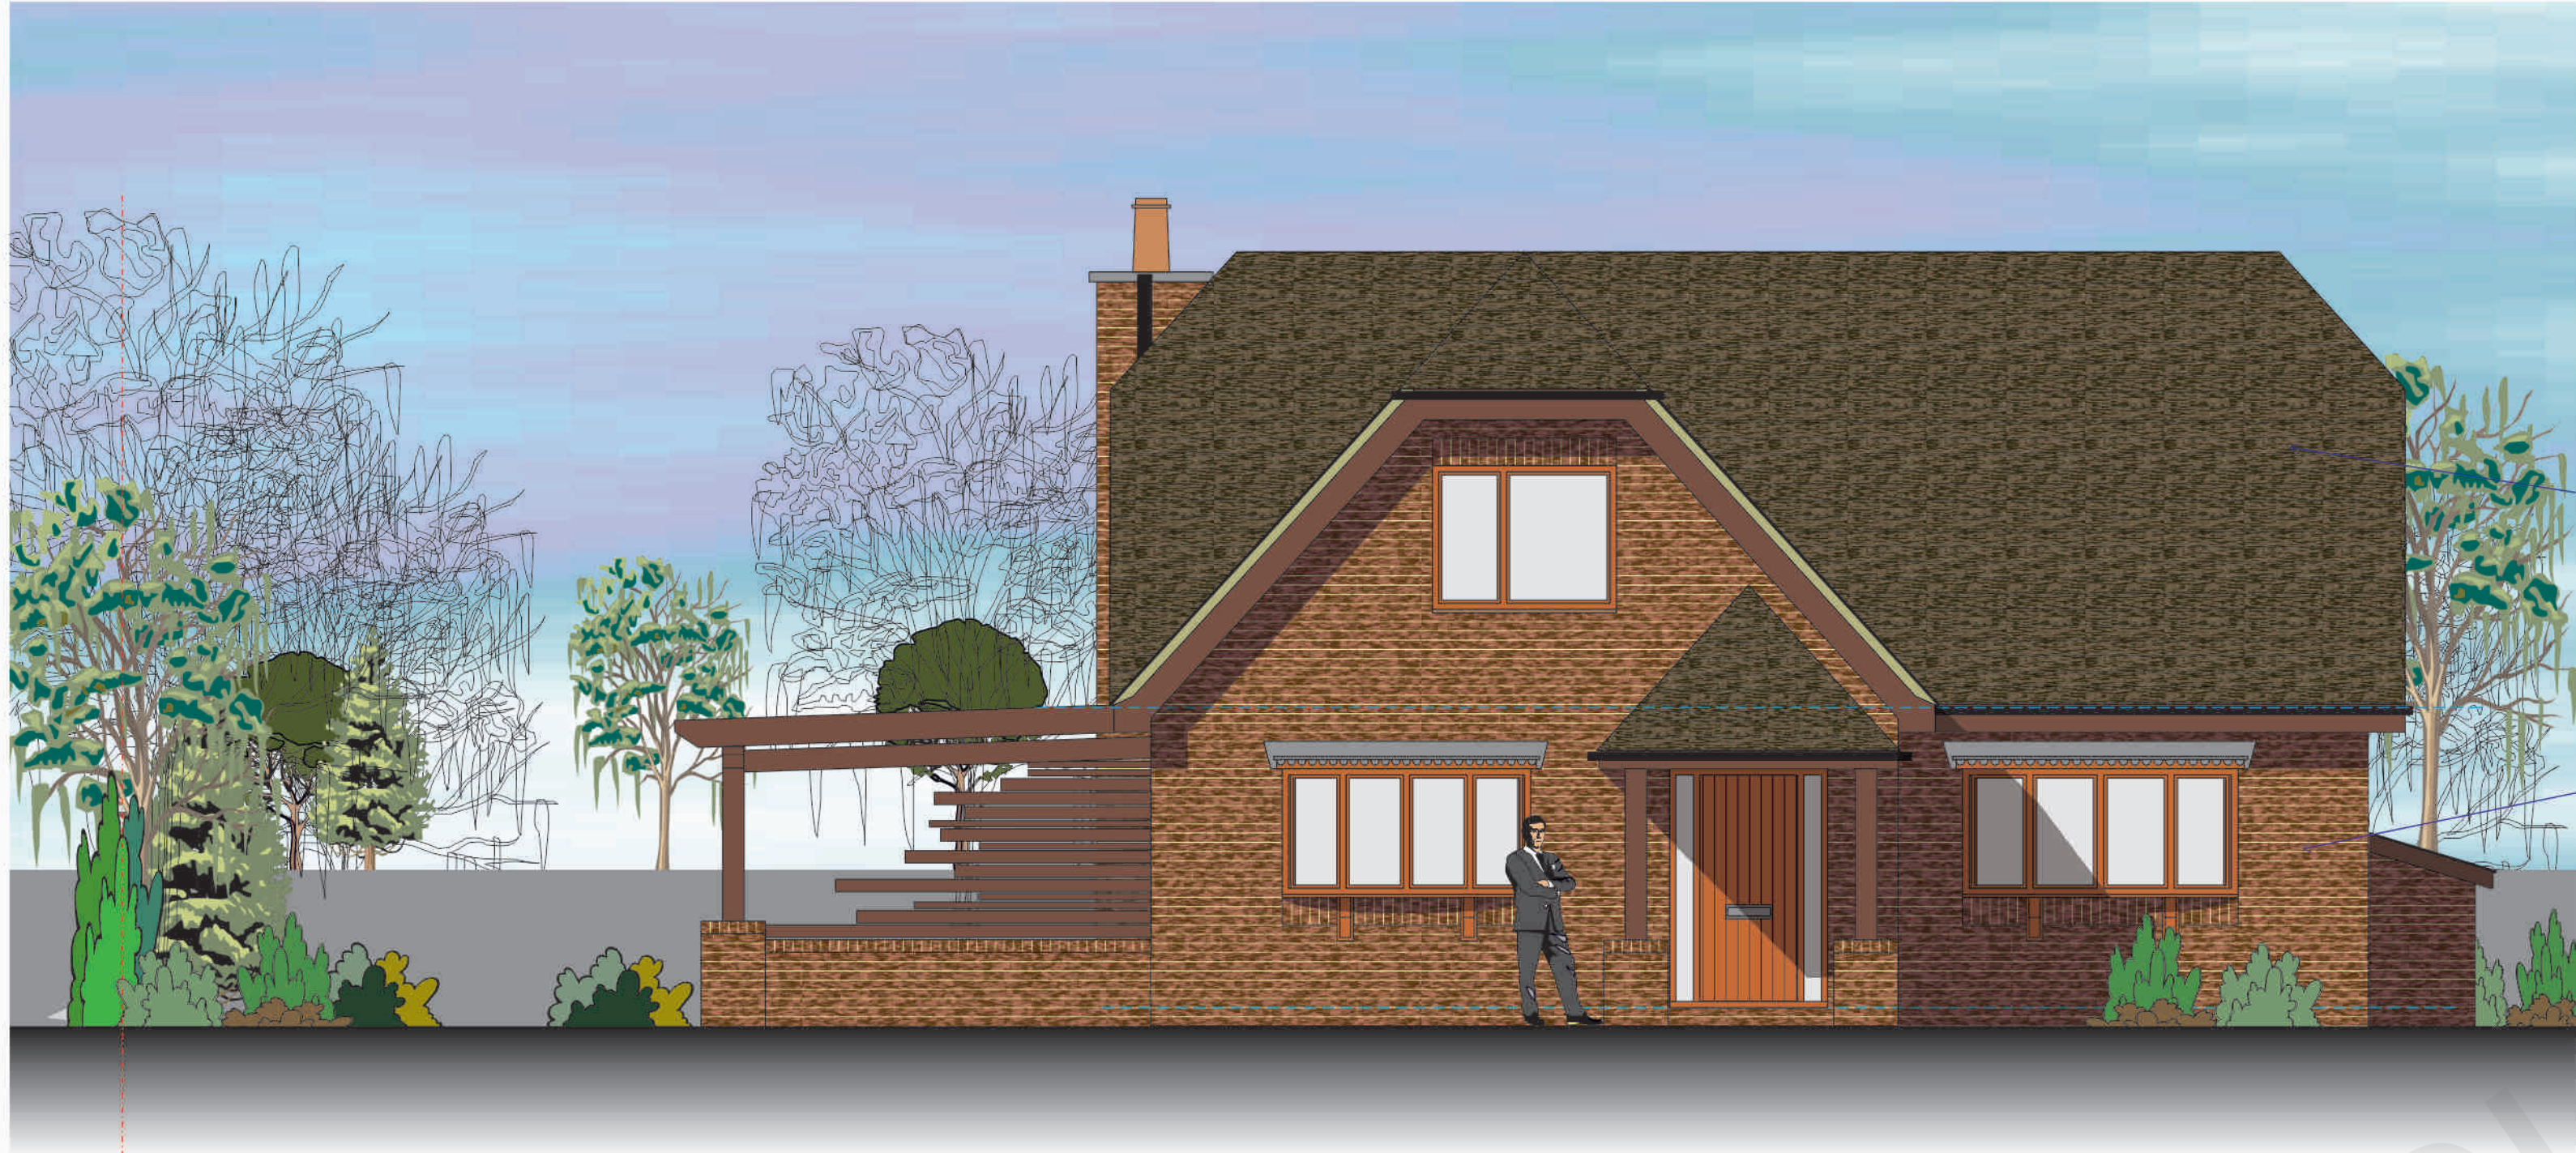

REVISIONS	DATE	DESCRIPTION
SCALE: 1:50	DATE: December 2021	DRAWN: RFW

PROJECT: Proposed Alterations and Side Extension
Valley Side 53 Rhododendron Avenue
Meopham Kent DA13 0JU
for: Mr and Mrs Webster

WARD + ASSOCIATES
THE HOO WROTHAM ROAD
MEOPHAM GRAVESEND KENT DA13 0HP
T: 01474 814196 M: 07771 843940
E: admin@wardassociates.co.uk W: www.wardassociates.co.uk
Skype User Name: rogerwardassociates

3621.WD.03