




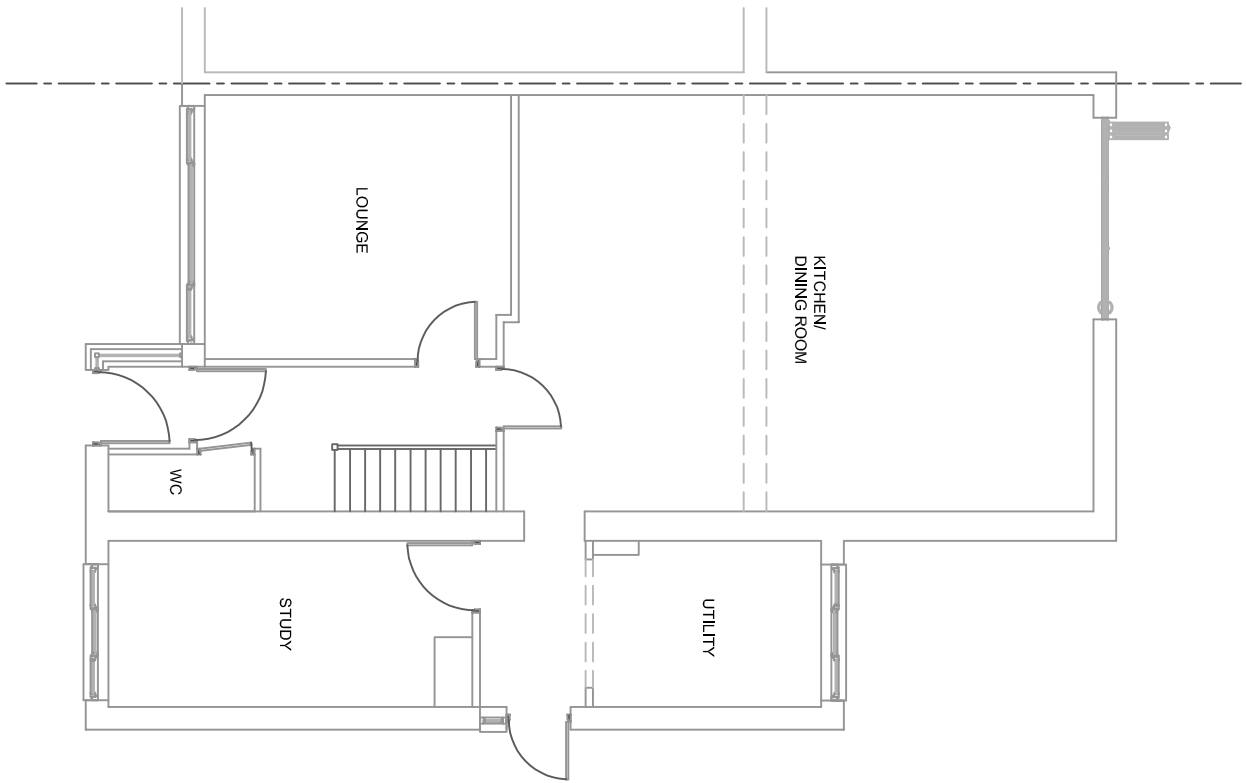


EXISTING GROUND FLOOR PLAN

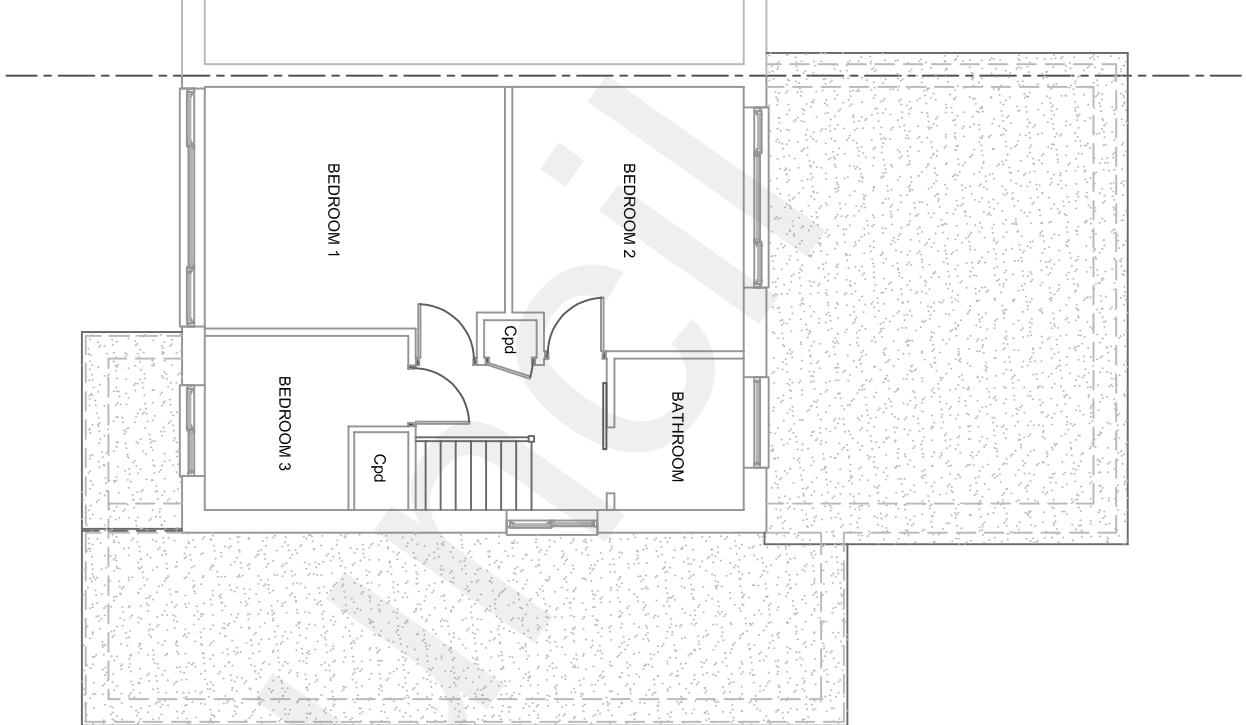


EXISTING FIRST FLOOR PLAN

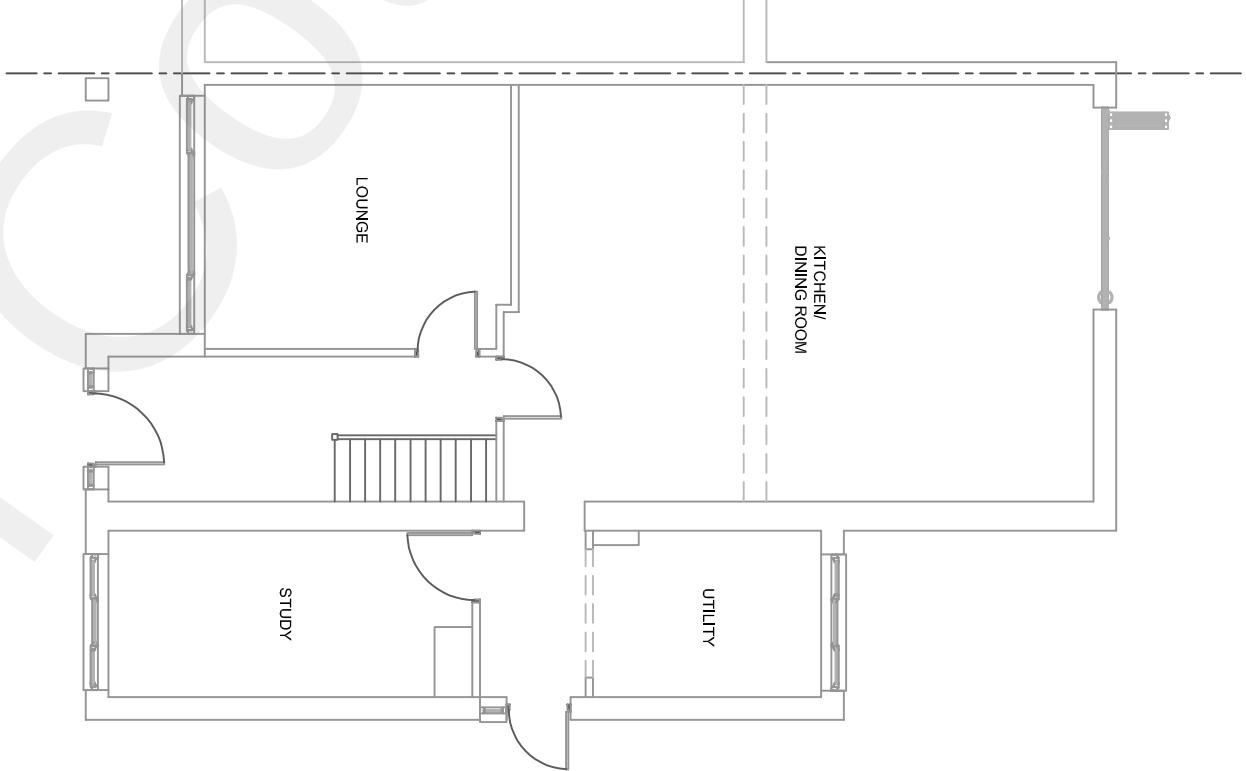


PROPOSED GROUND FLOOR PLAN

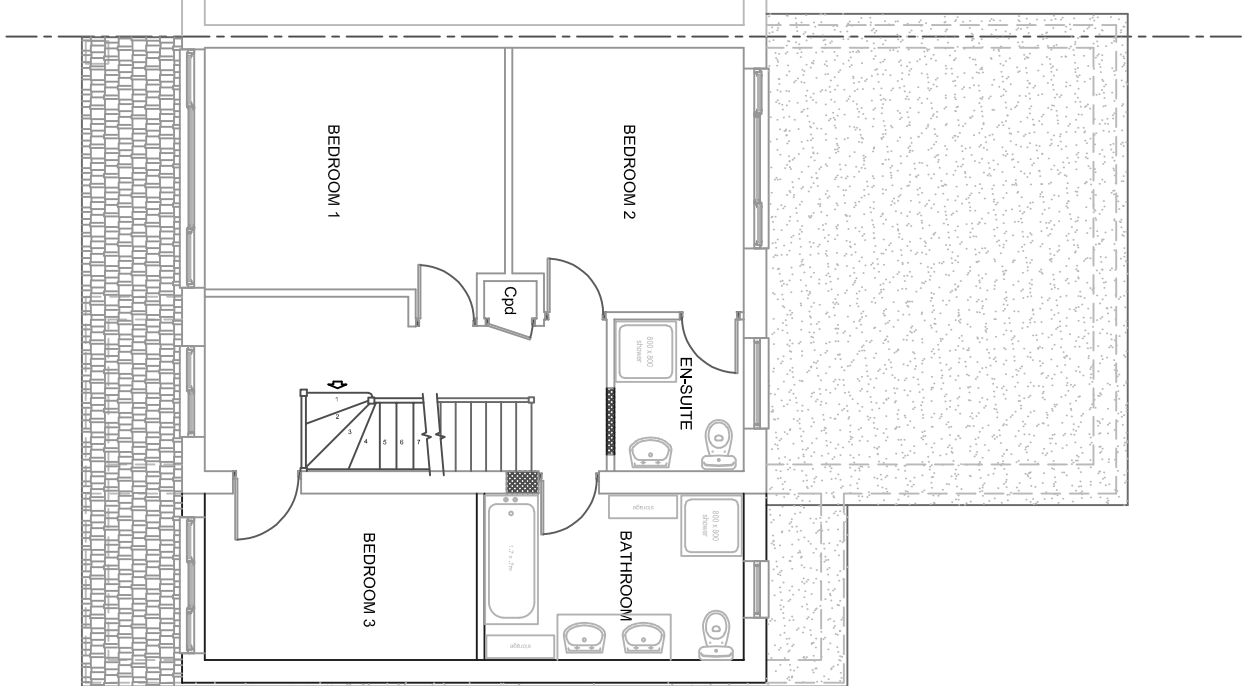

PROPOSED FIRST FLOOR PLAN

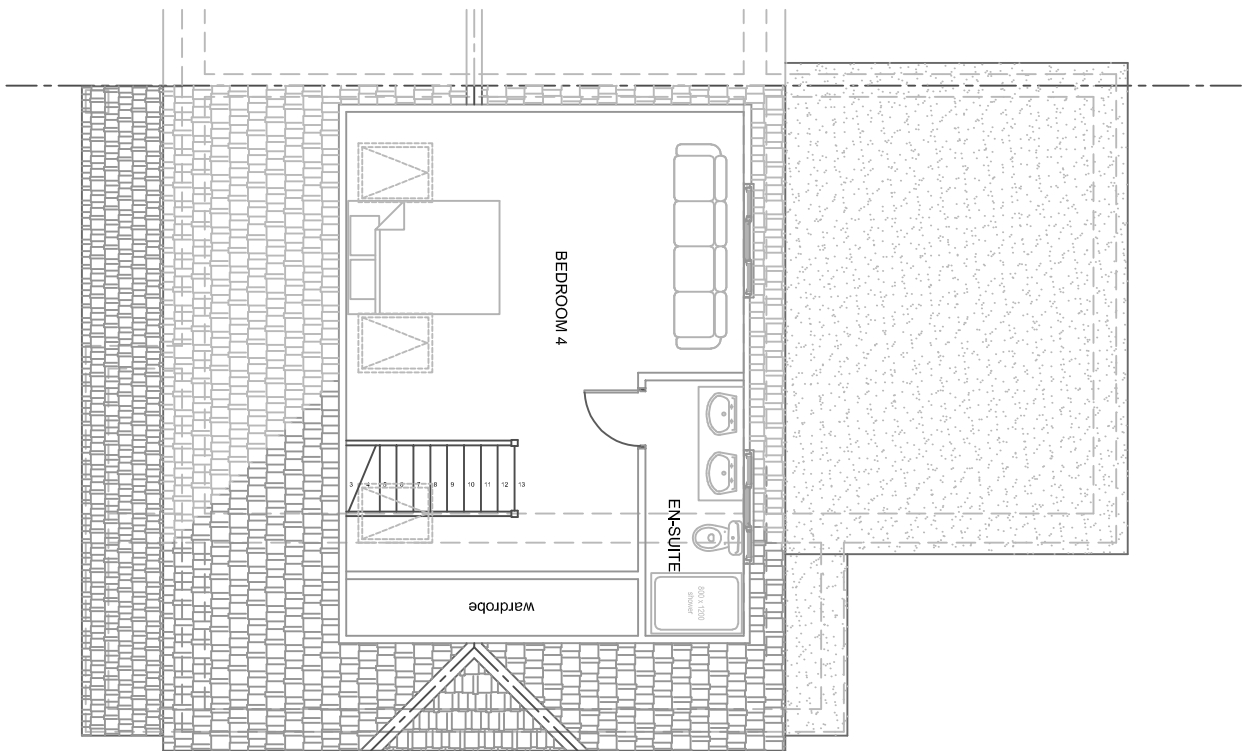


PROPOSED SECOND FLOOR PLAN

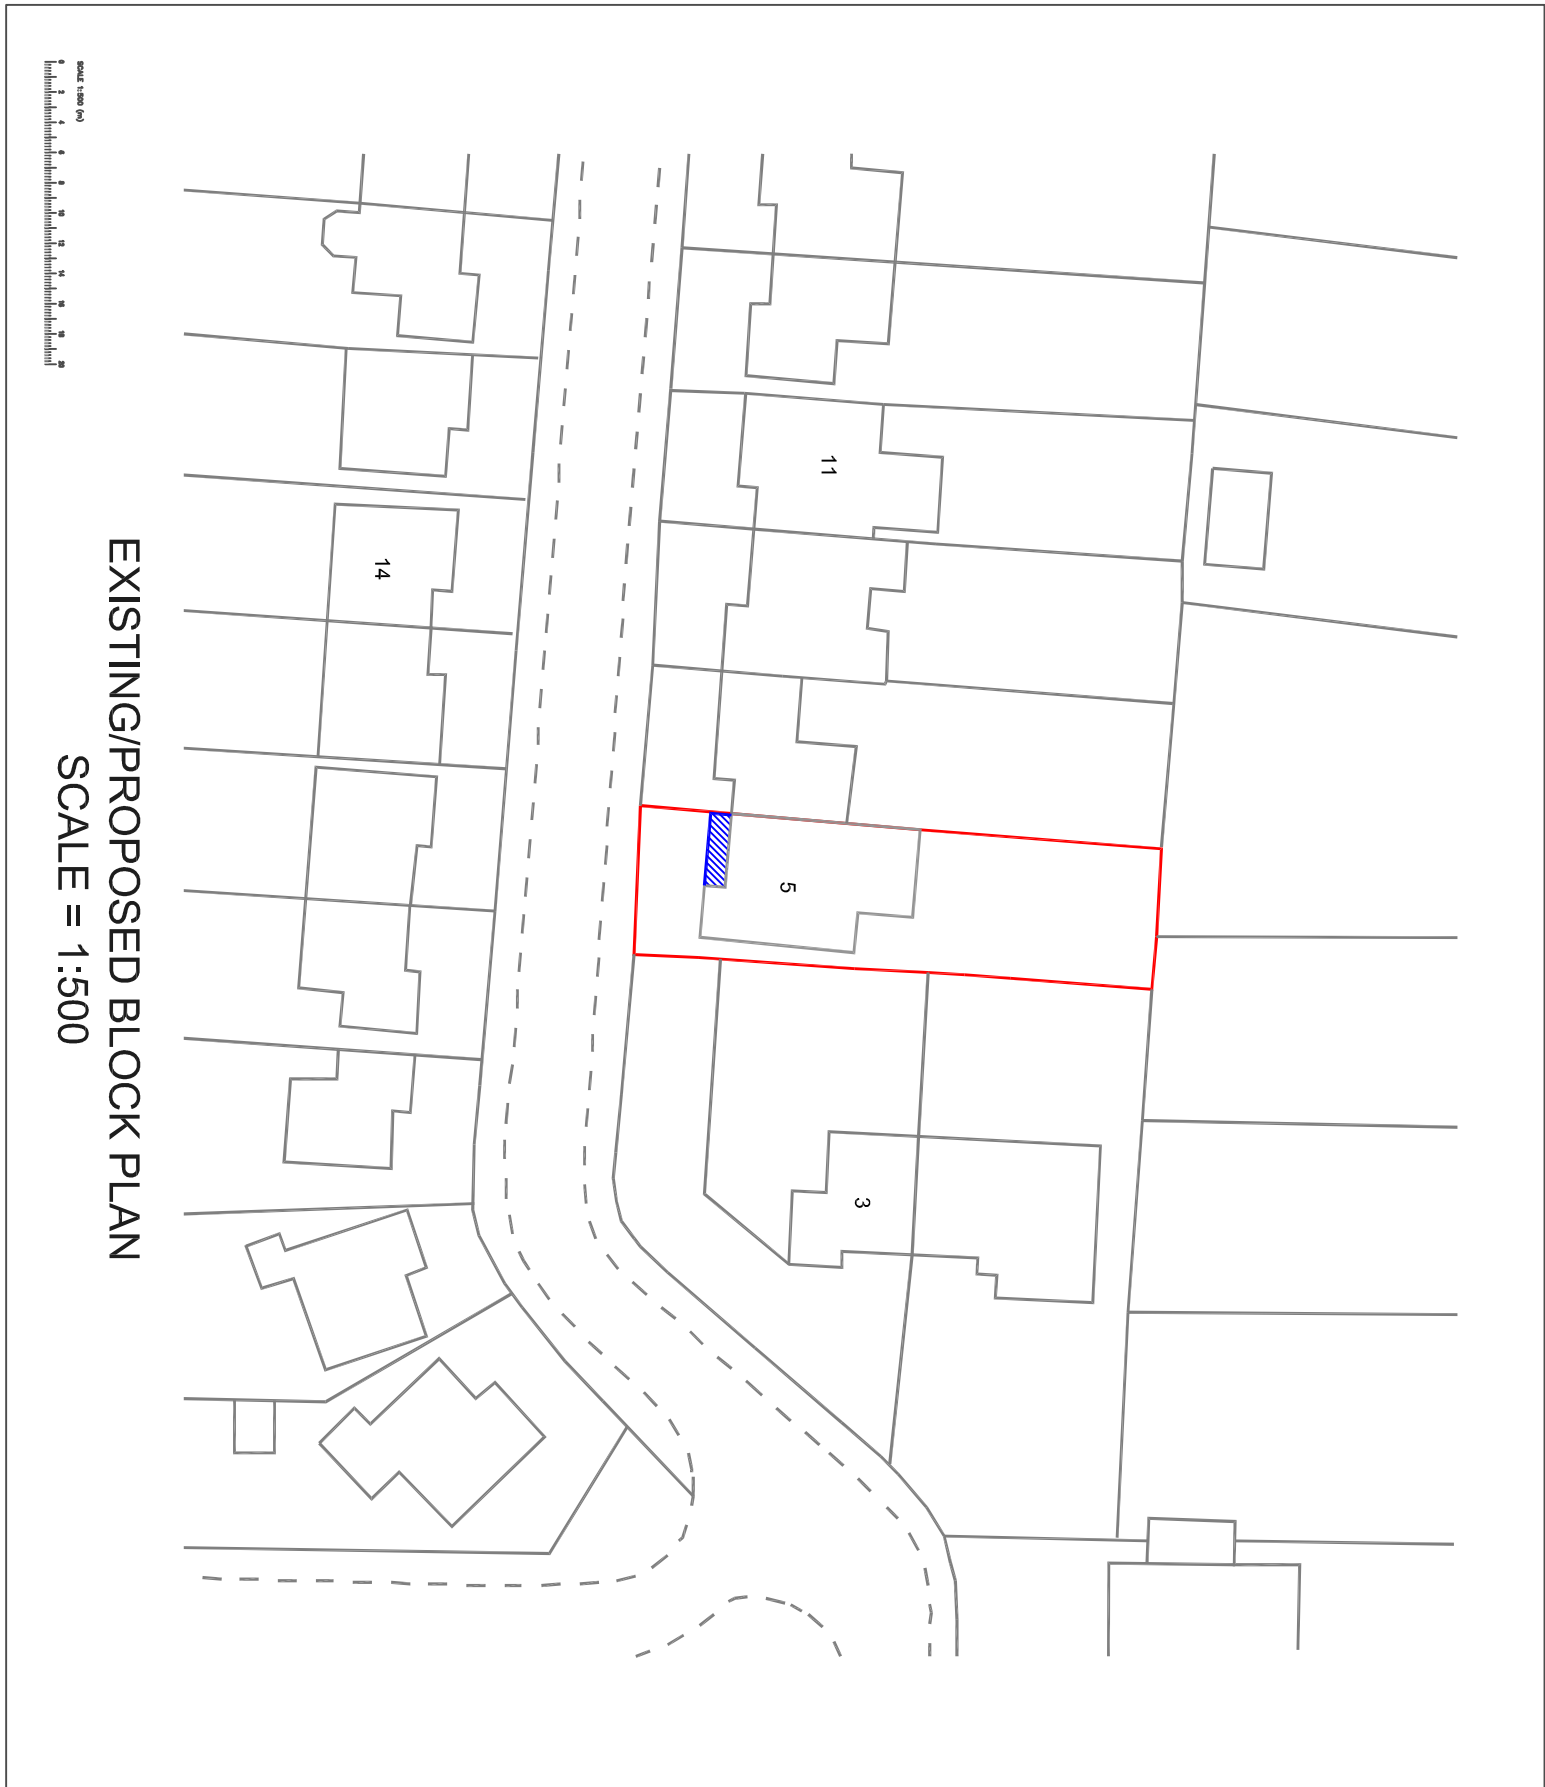


EXISTING/PROPOSED BLOCK PLAN

SCALE = 1:500

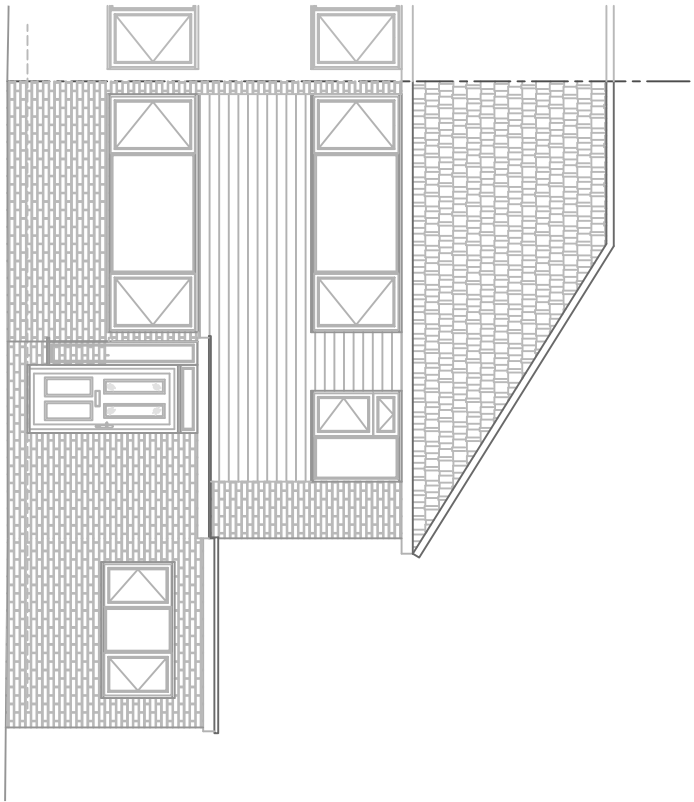


EXISTING FRONT ELEVATION

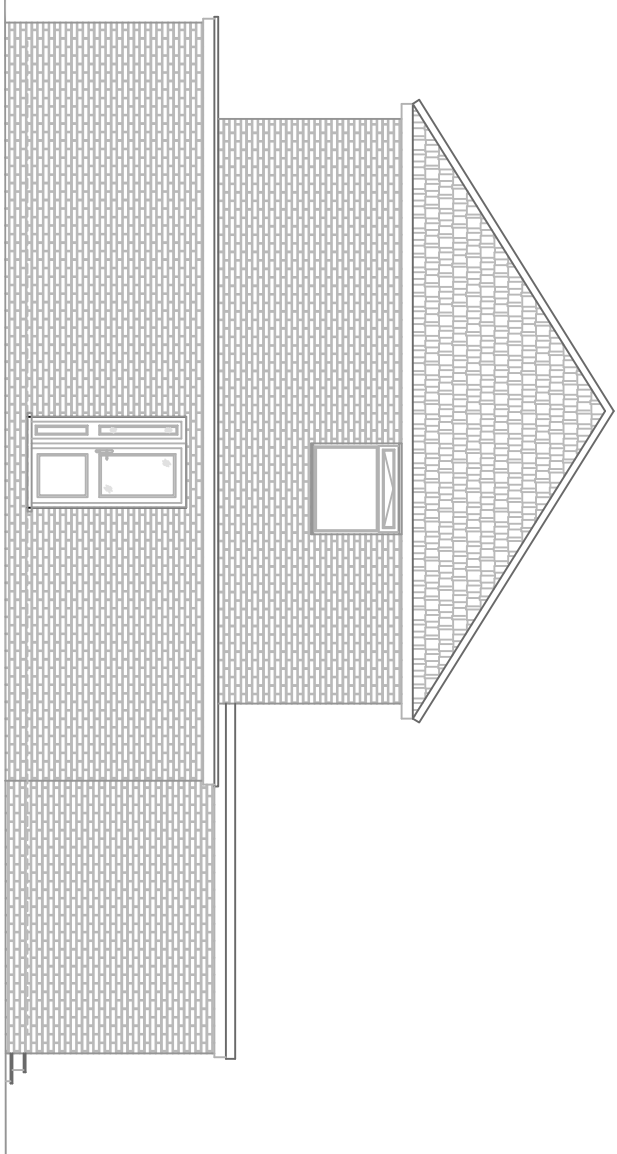


EXISTING SOUTH FACING
SIDE ELEVATION




EXISTING REAR ELEVATION

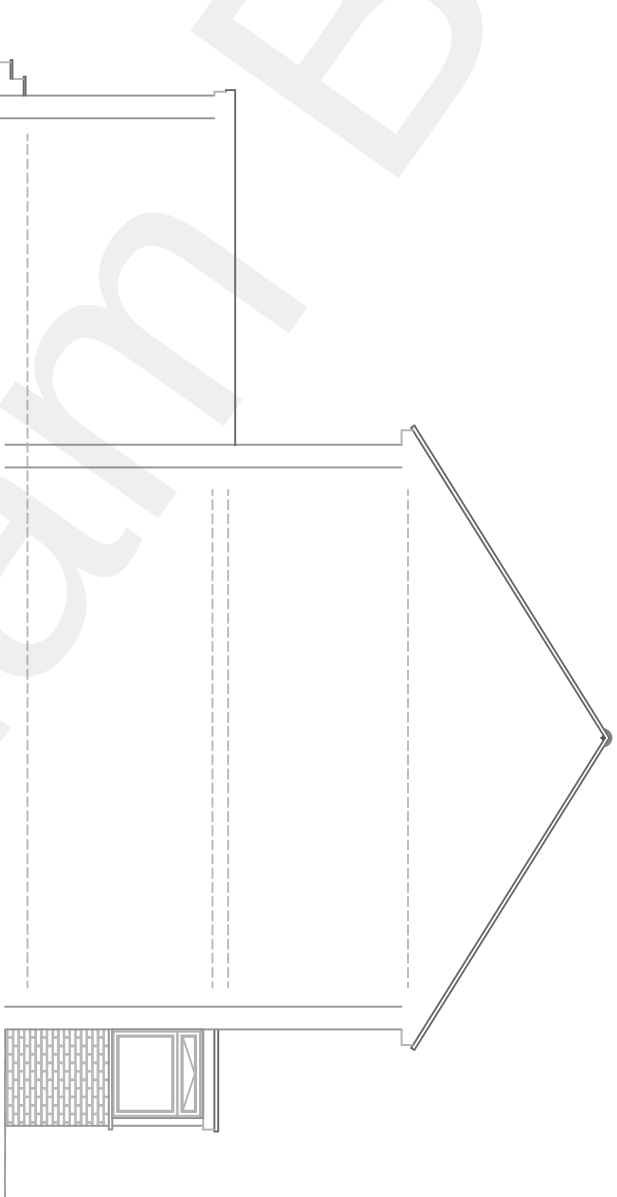


EXISTING NORTH FACING
SIDE ELEVATION

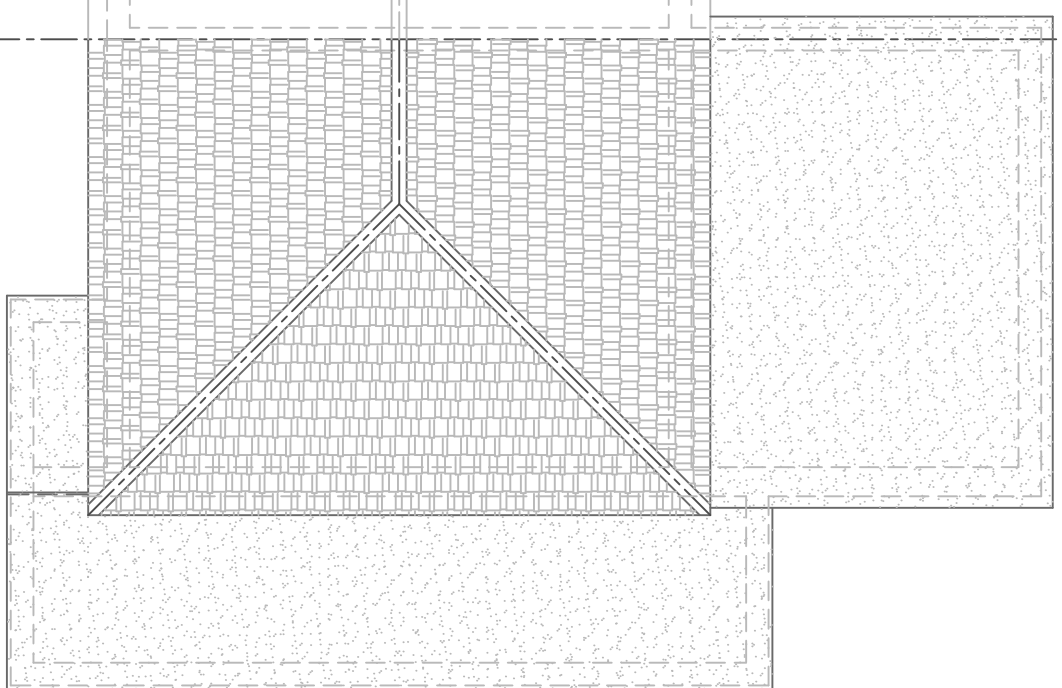


EXISTING ROOF PLAN

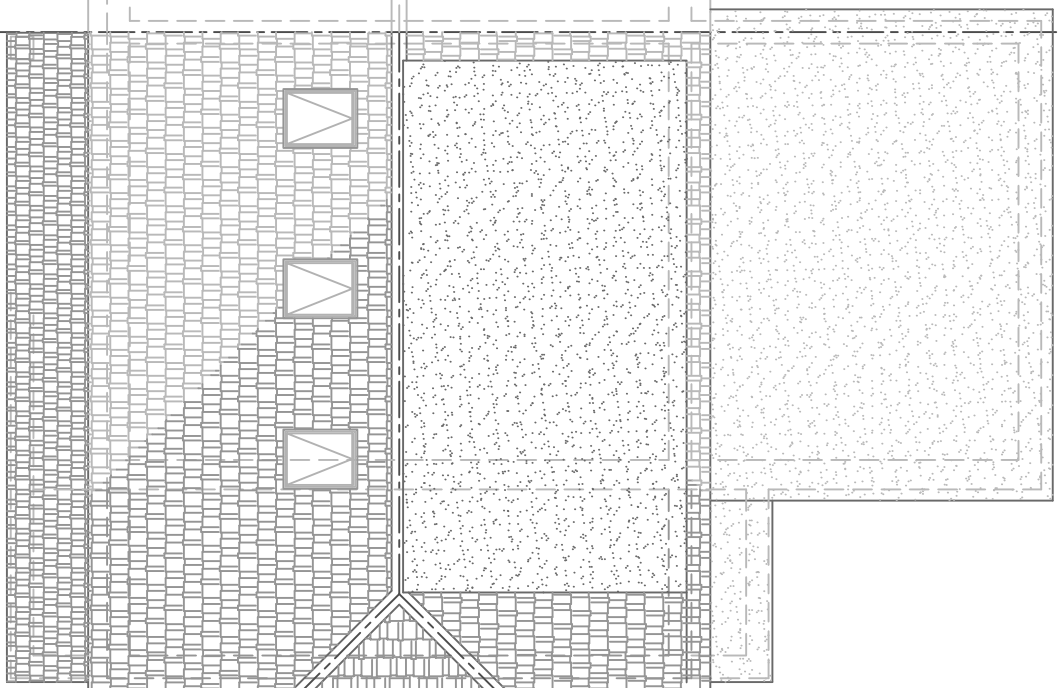


PROPOSED ROOF PLAN

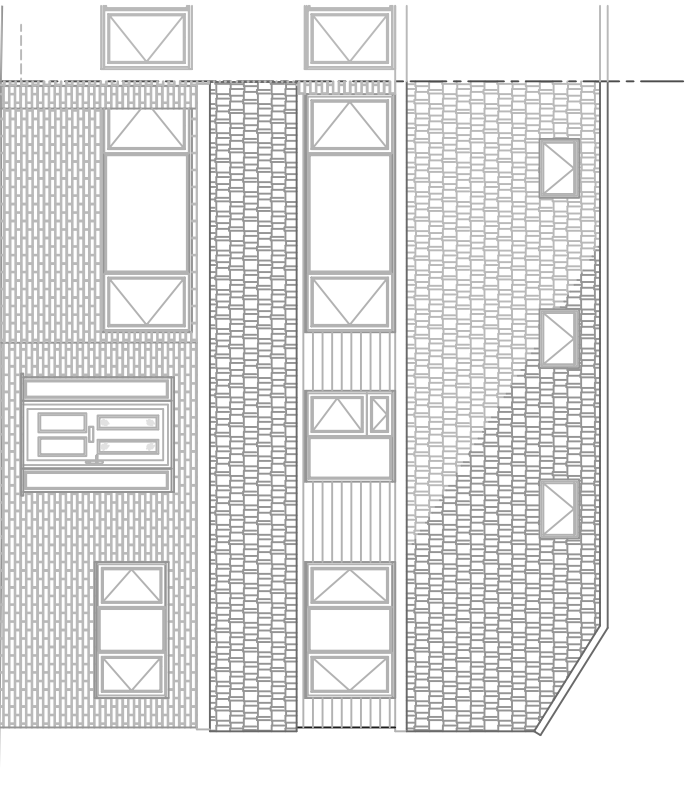


PROPOSED FRONT ELEVATION

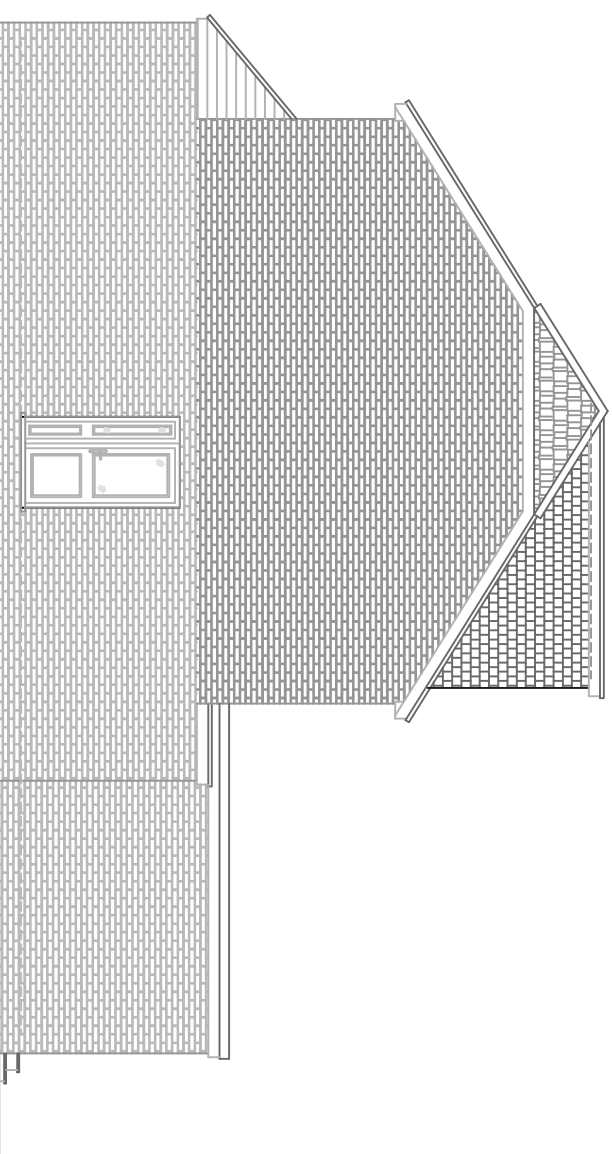

PROPOSED SOUTH FACING
SIDE ELEVATION

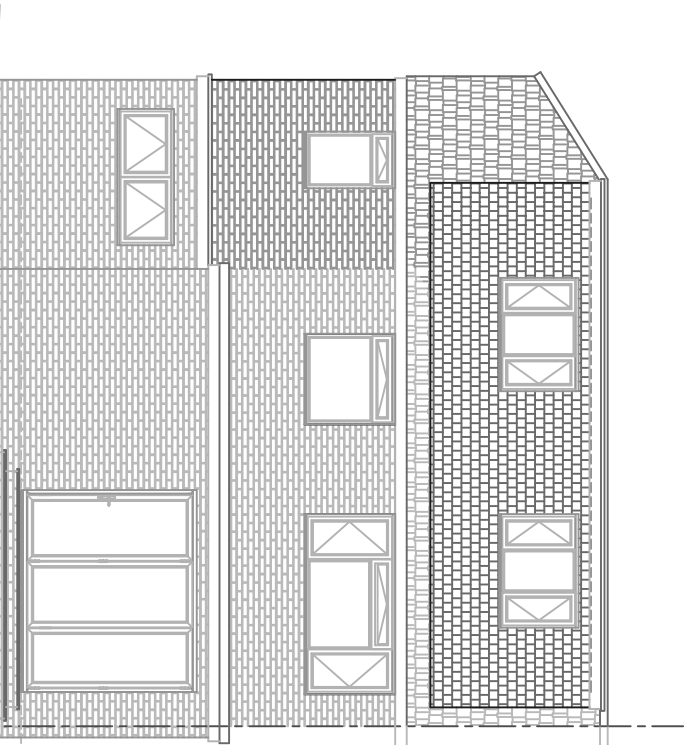

PROPOSED REAR ELEVATION

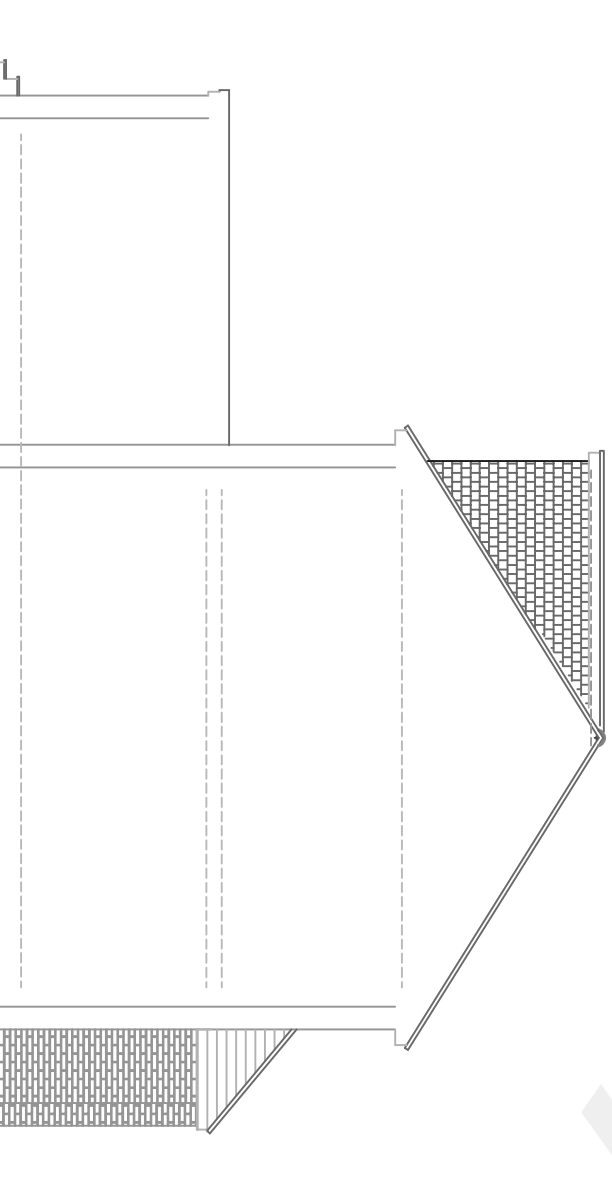

PROPOSED NORTH FACING
SIDE ELEVATION



EXISTING & PROPOSED PLANS AND ELEVATIONS

CLIENT
Mr & Mrs Down
5 Brookside Road
Isle of Rhee
Kent, DA13 9JJ

TITLE
Proposed First Floor side extension and Loft Conversion at
5 Brookside Road
Kent, DA13 9JJ

DATE	REVISION	REV
Mar 2022	BASH HIP ADDED TO ROOF EXTENSION	D
Nov 2021	BLOCK PLAN CORRECTED	C
Aug 2021	CLIENT REVISIONS	B
Aug 2021	ISSUED FOR DISCUSSION & APPROVAL BY CLIENT	A

SCALE 1:100 at A1

DATE: August 2021

7356-P-01 D

PLAN APPROVED

Planning Ref:

Building Regulations Ref: