



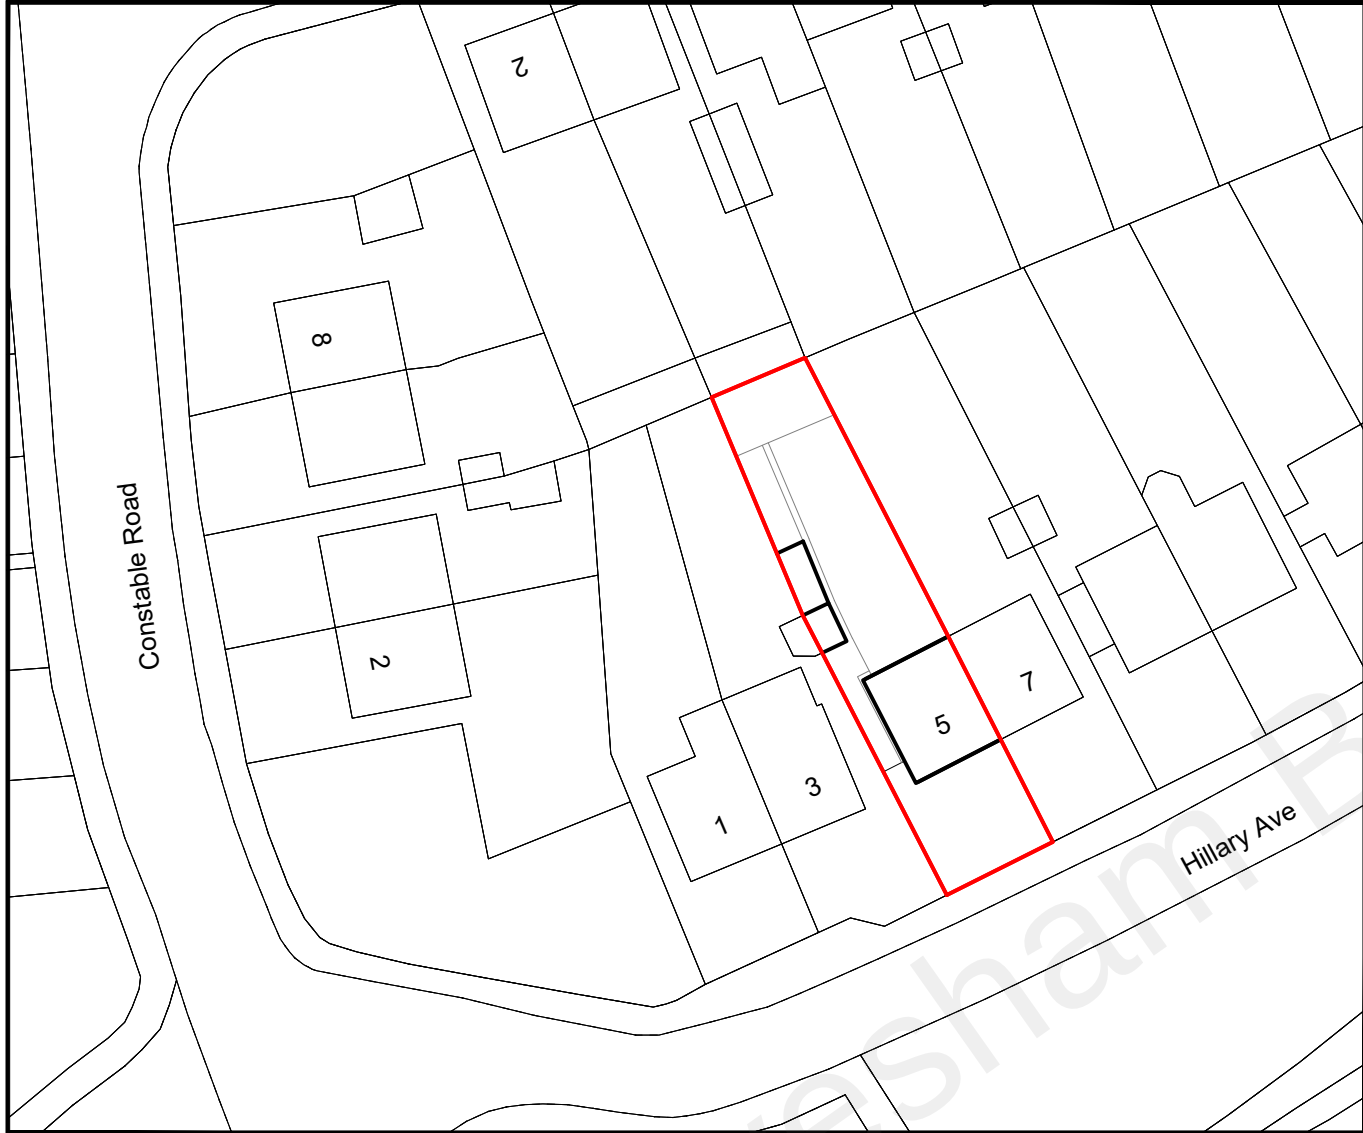

Existing Block Plan
Scale 1:500

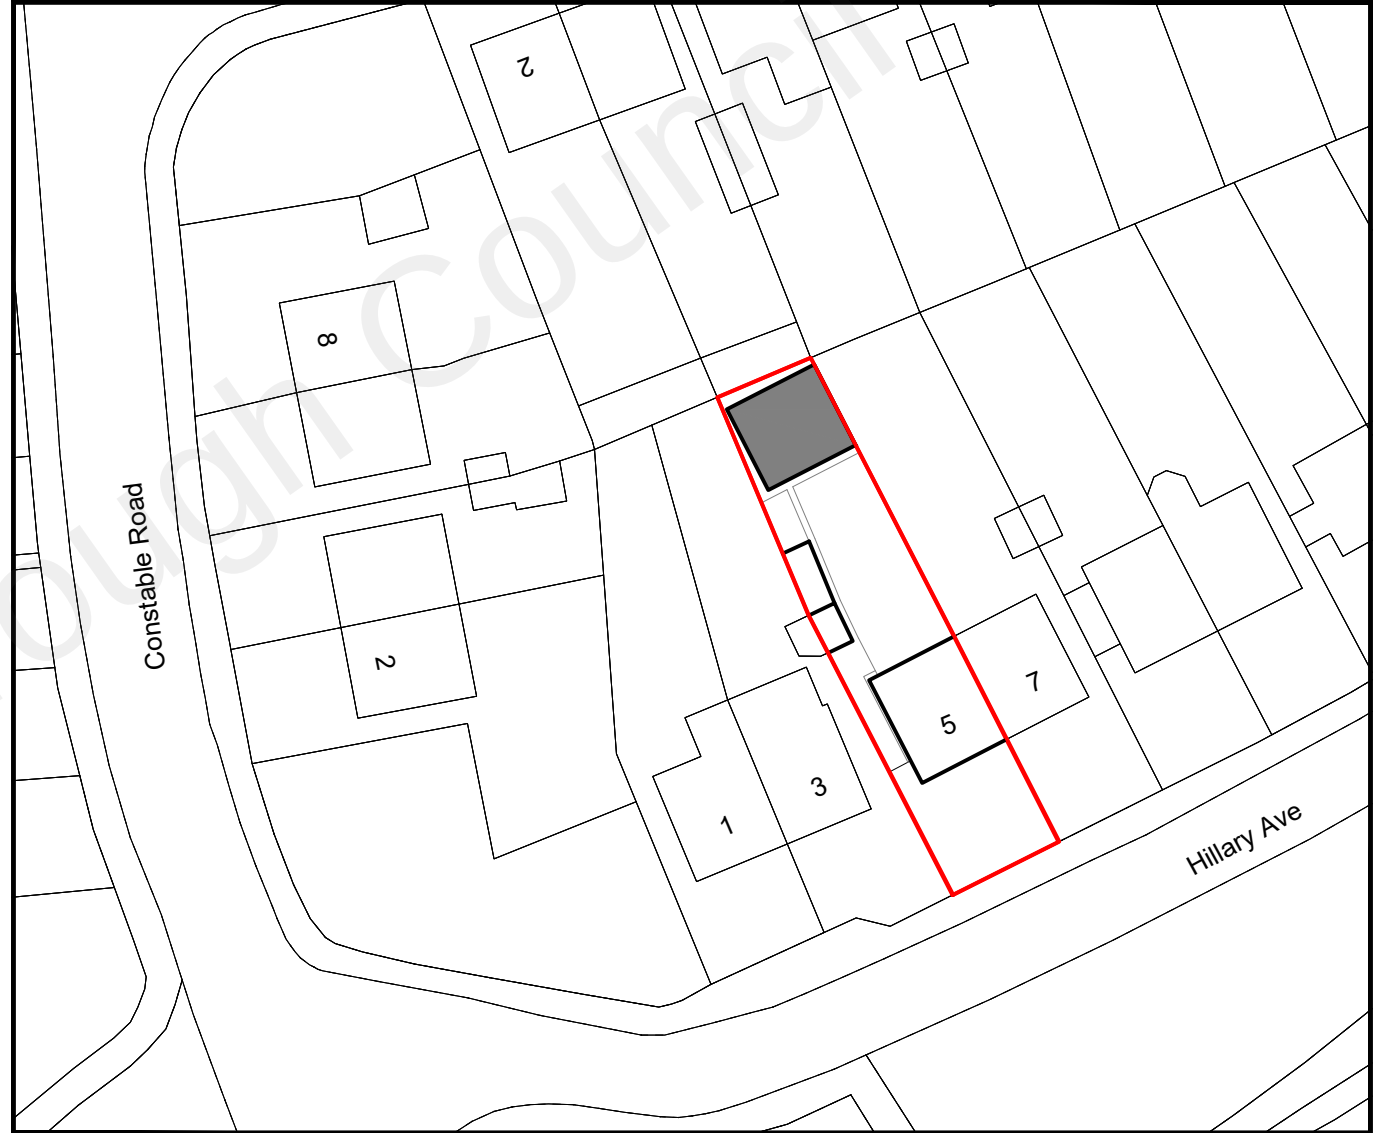

Proposed Block Plan
Scale 1:500



Revision notes:		
Rev:	Date:	Notes:
001		The Contractor must carry out His/Her own measured survey prior to works commencing on site to verify site dimensions and to report any discrepancies to the Designer. Contractor to refer to Building Control Notes. Contractor is responsible for final on site design using on site dimensions. Contractor responsible for on site drainage layout/runs - to be agreed by Building Control prior to Construction starting on site.All Details to be approved by Building Control prior to construction starting on site.

Drawn by:
FD
Client:

Project:
5 Hillary AveNorthfleet, Gravesend DA11 8NS
Drawing Title:
EXISTING BLOCK PLAN PROPOSED BLOCK PLAN

Date:
11.03.2022
No.:
21-2103
Scale @A3:
1:500
Rev:
0
Issue:
PLANNING DRAWING
Page:
D02



Plan It

Architectural Services

www.planituk.co.uk